

**WICHITA STATE UNIVERSITY
REQUEST FOR PROPOSAL (RFP)**

RFP Number: Wichita-100004

RFP Issuance Date: Wednesday, April 16th, 2025

RFP Pre-Proposal Teams Meeting (Mandatory): Tuesday, April 22nd, 2025 @ 11:00 AM CST ([Zoom Meeting](#))
(Meeting ID: 94295316802 & Passcode: 655479)

RFP Question Deadline: Wednesday May 7th, 2025 @ 5:00 PM CST

RFP Closing Date: Wednesday May 21st, 2025 @ 2:00 PM CST ([Public Opening Zoom Call](#))(Meeting ID: 97036522358 and Passcode: 984121)

Procurement Officer: Robby Murray
316-978-5185
purchasing.office@wichita.edu
Wichita State University
Office of Purchasing
1845 Fairmount, Campus Box 38
Wichita, KS 67260-0038

Item / Service: **Wichita Biomedical Campus Phase 1 – Furniture Package (Non-Exclusive)**

Agency: **Wichita State University (“WSU”)**

Agency Location: 1845 Fairmount, Campus Box 38
Wichita, KS 67260-0038

Service Locations: **201 S. Topeka, Wichita KS 67202**

Period of Contract: **Commencing from the date of the contract award and issue of purchase order and concluding upon verification the delivery and installation of the final product was successful**

Guarantee: No Monetary Guarantee Required

RFP Scope: WSU is issuing this Request for Proposal (“RFP”) to solicit proposals (“Proposals”) from Qualified Furniture Manufacturers and Distributors (“Bidders”) to provide a sufficient response to the request for the first phase of “furniture selection and pricing package” referred to in this document as the “Furniture Package”.

Procurement Type: Sealed Bid (See Section 2.1)

READ THIS RFP CAREFULLY AND CHECK FOR UPDATES

This RFP (Number Wichita-100004) was posted to WSU Office of Purchasing Internet website and may be downloaded at: www.wichita.edu/purchasing.

It shall be the Bidder's responsibility to monitor this website on a regular basis for any changes or addenda.

Please view the file posted on WSU Bid Solicitations Page:

https://www.wichita.edu/services/purchasing/Bid_Documents/BidDocuments.php, **Boilerplate of Request for Quotation: Terms and Conditions/Bidding Instructions** for a sample of WSU's standard terms and conditions to a Request for Quotation. Such terms and conditions are subject to change depending on the size, nature, and requirements of each project.

SECTION I **CONDITIONS TO BID**

- 1.1. **Basic Requirements.** Bidders must be a registered business in good standing and authorized to do business in the State of Kansas. Bidders must provide a certificate of good standing on request. Failure to provide proof of registration and/or a certificate of good standing may result in delay or disqualification. Please reference **Appendix A 1.1. Basic Requirements Verification Checklist**.
- 1.2. **Bid Specifications.** Bidder must be able to meet all bid specifications set forth in this RFP as well as the minimum qualification and performance specifications set forth in **Attachment 5: Minimum Qualifications and Performance Specifications**.
- 1.3. **Bid Proposal.** Bidder's Proposal must include fully completed RFP attachments, except that Bidder may complete **Attachment 7: Bidder Signature Sheet** by referencing separately attached documents or information.
- 1.4. **Proposal Reference Number:** The RFP Number identified on the first page of this RFP (the "RFP Cover Page") has been assigned to this RFP and MUST be shown on all correspondence or other documents associated with this RFP, including any Proposal, and MUST be referred to in all verbal communications. Any communication or submission that does not reference the RFP Number may be rejected or not considered by WSU, in WSU's sole discretion.
- 1.5. **Communication with WSU During RFP Process:** All inquiries, written or verbal, shall be directed only to the Procurement Officer at the contact information identified on the RFP Cover Page. No communication is to be had with any other WSU employee regarding this RFP except: (1) in the course of RFP negotiations; (2) during RFP site inspections or visits; (3) at the time of negotiation and signing of any contractual documents resulting from the Proposal; and (4) as otherwise specified in this RFP. Violations of this provision by Bidder or WSU personnel may result in the rejection of the Proposal.
- 1.6. **Exceptions:** By submission of a Proposal, Bidder acknowledges and accepts all terms and conditions of the RFP unless clearly avowed and wholly documented in a separate section of the Technical Proposal that must be marked as: "Exceptions". **If the Bidder will not or cannot comply with any of the terms and conditions contained within this RFP, it will be the Bidder's responsibility to make specific mention of conflicting terms in a separate section of the Proposal as set forth above; otherwise, the terms and conditions of this document will prevail.**
- 1.7. **No Bid Revisions:** No additional revisions to Proposals shall be made after the Closing Date unless requested by WSU.
- 1.8. **Cost of Preparing Proposal:** The cost of developing and submitting the Proposal is entirely the responsibility of the Bidder. This includes costs incurred by Bidder to determine the nature of the engagement, Bidder's preparation and submission of their Proposal, the negotiation of the resulting Contract and/or terms and conditions, and other costs associated with this RFP or post-award efforts to enter into a Contract.
- 1.9. **Contract Formation:** No contract shall be considered to have been entered into by WSU until all statutorily required signatures and certifications have been rendered, funds for the contract have been encumbered, and a Contract is deemed formed or executed as set forth in Section 3.3 (Award) of this RFP.

1.10. Proposals Open to the Public:

1.10.1. Proposals as WSU Property: All Proposals become the property of WSU upon submission. With few exceptions, the Kansas Open Records Act (K.S.A. 45-215, *et seq.*) requires all information contained in Proposals to become open for public review once a Contract is formed or all Proposals are rejected. Please note: Bidders will **NOT** be notified prior to release of any documents submitted in response to this RFP.

1.10.2. Submission of Proprietary Information: Trade secrets or proprietary information legally recognized as such and protected by law may be requested to be withheld if clearly labeled "Proprietary" on each individual page and provided as separate from the main Proposal. Pricing information is not considered proprietary and the Bidder's entire Proposal will not be considered proprietary. All information requested to be handled as "Proprietary" shall be submitted electronically, separately from the main Proposal, and clearly identified in the subject line of the email or DropBox submission. The Bidder shall provide detailed written documentation justifying why this material should be considered proprietary. WSU reserves the right to accept, amend, or deny such requests for maintaining information as proprietary in accordance with Kansas law. WSU does not guarantee protection of any information which is not submitted as required. The Bidder acknowledges that as a state entity, WSU is subject to the public disclosure provisions of the Kansas Open Records Act (K.S.A. 45-230) and nothing in this RFP limits its obligations to comply therewith.

1.11. Federal, State, and Local Taxes - Governmental Entity: Unless otherwise specified, the Proposal price shall include all applicable federal, state, and local taxes. The successful Bidder is solely responsible for, and shall pay, all taxes lawfully imposed on it with respect to any product or service delivered in accordance with this RFP. WSU does not agree to reimburse or pay Bidder for any taxes assessed unless itemized in Bidder's Proposal. **WSU is exempt from state sales or use taxes and federal excise taxes for direct purchases made in Kansas. These taxes should not be included in the Bidder's price quotations.**

1.12. Tax Clearance: WSU strongly supports the State of Kansas Tax Clearance Process. Bidders submitting Proposals which exceed twenty-five thousand dollars (\$25,000.00) shall include a copy of a Tax Clearance Certification Form with their submittal as set forth in **Attachment 1: Tax Clearance Information**. Failure to provide this information may be cause for rejection of Bidder's Proposal.

1.13. Debarment of Bidders: Pursuant to K.S.A. 75-37,103, a Bidder may be debarred from consideration for award of contracts for a period of up to three (3) years for any of the reasons set forth in K.S.A. 75-37,103(b).

1.14. Immigration Reform: The Bidder agrees, if awarded a Contract, it shall comply with the Immigration and Reform Control Act of 1986 (IRCA; 8 C.F.R. Ch. 1, Sub Ch. B, Pt. 245a), as may be amended from time to time. As a condition of this Proposal, Bidder must certify, by completing and submitting **Attachment 2: Certification Regarding Immigration Reform & Control**, that Bidder has complied with all federal and state laws relating to immigration and reform.

1.15. Sexual Harassment and Retaliation Prohibited: In accordance with Kansas Executive Order 18-04, upon selection for a Contract, Bidder will be expected to receive and read of a copy of Executive Order 18-04, and, further, will agree to comply with all applicable provisions of this Executive Order, and all applicable state and federal laws, including but not limited to all laws prohibiting sexual harassment. WSU's policies prohibiting sexual harassment, discrimination, and retaliation provide for confidentiality and anonymous reporting. To view these policies or to make a report of sexual harassment, discrimination, or retaliation, please visit https://www.wichita.edu/about/policy/ch_03/ch3_06.php.

SECTION II

PROCUREMENT TYPE, PROCESS, SELECTION, AND AWARD

2.1. **Procurement Type:** WSU's competitive procurement types include: (1) Sealed Bid; (2) Negotiated Bid; and (3) Simplified Acquisitions. The type of procurement for this RFP is noted on the RFP Cover Page.

2.1.1. A Sealed Bid process includes: (1) a solicitation to bid; (2) publication of solicitation; (3) Proposals submitted under seal by Bidders and the Proposals are not opened or reviewed until the Closing Date; (4) Proposals are reviewed by WSU after the Closing Date and are generally evaluated without discussion without the Bidders; and (5) WSU awards the work to the "Responsible Bidder" whose Proposal is determined to be the most advantageous to WSU based on the neutral criteria established by WSU.

2.1.2. A Negotiated Bid is a more flexible bidding procedure that includes the receipt of Proposals and permits negotiations between WSU and Bidders. This process usually affords the Bidders an opportunity to revise their Proposal before award of a Contract to account for changes in scope of services or goods, timelines, or value-added changes to a project. "Negotiation" includes discussion, persuasion, and alteration of initial assumptions and positions, and give-and-take may apply to price, schedule, technical requirements, type of contract, or other terms of a proposed contract. "Best and final offers" are frequently required under the Negotiated Bid procurement.

2.1.3. Simplified Acquisitions is the most flexible form of procurement. Simplified Acquisitions can only occur if the procurement expenditure does not exceed the WSU established threshold. A Simplified Acquisition affords WSU the ability to call upon qualified vendors, contractors, and individuals for a quote and to negotiate a final agreement.

2.2. **RFP Committee Selection:** Final evaluation and selection will be made by designated representatives of WSU who have been designated as potentially utilizing the goods and/or services solicited in this RFP, referred to collectively as the Procurement Negotiation Committee (PNC).

PNC COMMITTEE	
Stacy Christie – Director Special Projects, Facilities Planning	Emily Patterson - Executive Director Facilities Planning
Jory Boyd - Director of Purchasing	Robby Murray - Purchasing, Sr. Procurement Officer
David Rau – Director of Special Projects, KUMC	Aldai Woodworth, Director of Architecture, KUMC

2.3. **Appearance Before Committee:** The PNC may award to the low Bidder without question or negotiation. The PNC reserves the right to request information from Bidders as needed. If information is requested, the PNC is not required to request the information of all Bidders. The PNC may require, as a condition of bidding, that Bidders be required to appear before the PNC to explain the Bidder's understanding and approach to the RFP and/or to respond to questions from the PNC concerning the Proposal. Meetings with and appearances before the PNC are not subject to the Kansas Open Meetings Act. Bidders are prohibited from electronically recording these meetings.

2.4. **A Mandatory Pre-Proposal Zoom conference has been scheduled for: April 22nd, 2025, at 11:00 AM CST. The meeting can be accessed at the following link: Meeting ID: 94295316802 and Passcode: 655479**

2.5. **Pre-Proposal Questions:** Questions requesting clarification of the RFP, if allowed, must be submitted in WRITING to the Procurement Officer by email prior the RFP Question Deadline indicated on the RFP Cover Page. Failure to notify the Procurement Officer of any conflicts or ambiguities in the RFP may result in items being resolved in the best interest of WSU. Any modification to this RFP as a result of Pre-Proposal Questions shall be made in writing by addendum and sent electronically to all Bidders who received the original request. Only written communications are binding.

2.6. **Acceptance or Rejection:** WSU reserves the right to accept or reject any or all Proposals or part of a Proposal; to waive any informalities or technicalities; clarify any ambiguities in this RFP; modify any criteria in this RFP; and unless otherwise specified, to accept any item in a Proposal.

2.7. **Selection Criteria:** Award shall be made in the best interest of WSU as determined by the PNC. WSU reserves the right to make an award based on any of the following factors and is not required to make the determination based solely on cost. Consideration will be given, but is not limited, to each of the following criteria:

2.7.1. Proposal cost [NOTE: Bidders are not to inflate prices in the initial Proposal as cost is a factor in determining who may receive an award or be invited to formal negotiations];

2.7.2. Any poor performance experienced by WSU with Bidder within the five (5) year period prior to Proposal;

2.7.3. Documented experience in providing the same products / services to third parties that are solicited in this RFP;

2.7.4. Product, service, and performance;

2.7.5. Equipment owned by Bidder to be used in providing requested services;

2.7.6. Qualified staff and/or subcontractors;

2.7.7. Adequacy and completeness of Proposal;

2.7.8. Compliance with the terms and conditions of the RFP;

2.7.9. Response format as required by this RFP;

2.7.10. Bidder's anticipated ability to meet RFP requirements.

2.8. **Proposal Disclosures:**

2.8.1. In the event this is a Sealed Bid, at the time of closing, only the names of those who submitted Proposals shall be made public information. No price information will be released. Bid tab results will not be given to individuals over the telephone. Results may be obtained after contract finalization by obtaining a bid tabulation from the Office of Purchasing. Bid results can be obtained by sending a written request, referencing the Solicitation name and number to the following:

Wichita State University
Office of Purchasing
1845 Fairmount St, Campus Box 38
Wichita, KS 67260-0038
purchasing.office@wichita.edu

2.8.2. Copies of individual Proposals may be obtained under the Kansas Open Records Act (KORA), K.S.A. 45-215, *et seq.*, by submitting an Open Records Request at <https://openrecords.wichita.edu>. Once your request is received, you will be provided an estimate of the cost. Upon receipt of that amount, the documents will be transmitted to you electronically, except that no information in any Proposal file shall be released until a Contract has been executed or all Proposals have been rejected.

2.9 **Retention of Proposals:** WSU reserves the right to destroy all Proposals if the RFP is withdrawn, the RFP does not result in an agreed Contract, or in accordance with Kansas law. Late Proposals will not be considered a valid Proposal and shall not be retained unless deemed necessary by WSU.

2.10 **Award:** An RFP is not considered to be “awarded” until a Contract is executed between WSU and the Contractor. A Contract may be formed upon a Bidder’s formal acceptance of WSU’s notice of award where it is made clear that no other contractual document shall be presented subsequently for signature.

2.11 **Notice of Award:** Generally, WSU will notify all Bidders of an award made contingent on a fully executed Contract between the Contractor and WSU. Only WSU is authorized to issue news releases relating to this RFP, its evaluation, award, and/or performance of the Contract, unless express written permission is obtained by WSU.

SECTION III
PROPOSAL INSTRUCTIONS AND REQUIREMENTS

3.1 **Proposal Form & Certifications.** Bidders must submit a Proposal that complies with the requirements set forth in **Attachment 3: Proposal Requirements**. Bidders can include additional information with their Proposal including, but not limited to, photos, renderings, plans, designs, quotes, and references with its Proposal except that all such additional information shall be properly marked to include the Bidder's name and RFP Number and shall make every effort to number all pages. Bidders must fully complete and submit with its Proposal all certifications and forms attached or referenced in this RFP.

3.2 **Preparation of Proposal.** A Proposal shall not be considered for award if the price in the Proposal was not arrived at independently and without collusion, consultation, communication, or agreement as to any matter related to price with any other Bidder, competitor, or public officer/employee.

3.3 **Submission of Proposals.** Proposals must be sent / delivered so that it is received by WSU no later than the RFP Closing Date indicated on the RFP Cover Page. WSU prefers that all Proposals be submitted electronically. When submitting electronically:

One (1) electronic version of the Bidder's Proposal, including literature and other supporting documents, shall be sent by email or secured electronic DropBox to the Procurement Officer at the email on the RFP Cover Page.

- If attachments are over 10MB, please include a link to a file sharing site to download the furniture package documents.

All emails or communications transmitting Proposals shall contain, for identification, the title, the RFP Number, and the Subject of the RFP.

The Bidder shall email the Proposal attachments or may email instructions for downloading all Proposal documents by Dropbox.

An Adobe PDF document type is preferred, but Microsoft Word, Excel, JPEG, and other formats will be accepted.

Bidders will be contacted if additional information is needed.

Hard copy proposals are required to be submitted by hand delivery (personally or through a courier/delivery service) to the Procurement Officer Address identified on the RFP Cover Page. Hand delivered Proposals must be in a sealed envelope and clearly marked "**WICHITA BIOMEDICAL CAMPUS – PHASE 1**" for delivery to the Office of Purchasing and indicate the assigned RFP number as shown on the first page of this RFP.

Please provide four (4) original (color where appropriate) hard copies of any hand-delivered proposals. Submit the Furniture Package in 11" x 17" format, especially the product specifications comparison sheets.

Proposals received prior to the Closing Date shall be kept secured and sealed until closing if they are properly identified as instructed above. WSU shall not be responsible for the premature opening of a Proposal or for the rejection of a Proposal that was not received prior to the Closing Date because it was not properly identified.

Late Proposals will not be considered a valid Proposal and will not receive consideration.

3.4 **Acknowledgment of Addenda:** All Bidders shall acknowledge receipt of any addenda to this RFP. Failure to acknowledge receipt of any addenda may render the Proposal to be non-responsive. Changes to this RFP shall be issued only by the Office of Purchasing in writing.

3.5 **Modification of Proposals:** A Bidder may modify a Proposal electronically by email or by DropBox transmission at any time prior to the closing date and time for receipt of proposals.

- 3.6 **Withdrawal of Proposals:** A Proposal may be withdrawn on written request submitted electronically in email from the Bidder to the Procurement Officer at the Office of Purchasing prior to the RFP Closing Date.
- 3.7 **Parties to Contract:** Proposals shall be submitted in a manner that allows WSU-controlled affiliated corporations to enter into similar agreements subject to the same or substantially similar terms and conditions. WSU controlled affiliated corporations include Wichita State University Intercollegiate Athletic Association, Inc., Wichita State University Union Corporation, Wichita State University Innovation Alliance, Inc., and WSIA Investments Corporation.

SECTION IV

GENERAL CONTRACT PROVISIONS

The provisions of this section list all general contract provisions that shall govern the resulting services and/or goods solicited in this RFP. These provisions shall be deemed binding on the Bidder if a Bidder's Proposal is accepted by WSU and WSU and Bidder (referred to in this Section as "Contractor") enter into a Contract or deem a Contract to be formed (referred to in this Section as "Contractor").

4.1 Contract Documents: The successful Bidder ("Contractor") may be required to enter into a separate written Contract with WSU. Unless expressly omitted in the Contract, this RFP and any amendments, the WSU DA-146a - Contractual Provisions Attachment, located at <https://www.wichita.edu/administration/generalcounsel/DA-146a.php>, and the WSU Terms & Conditions – Purchases of Services & Goods, located at <https://www.wichita.edu/administration/generalcounsel/terms-conditions-information.php>, are deemed binding on Contractor and hereby incorporated by reference into the Contract. The Proposal and any Proposal amendments may be incorporated into the Contract at the discretion of WSU.

4.2 Order of Precedence: In the event of a conflict in terms of language among the Contract documents listed below (as applicable), the following order of precedence shall govern:

1. Wichita State University Modified Form DA-146a;
2. WSU Terms & Conditions – Purchases of Services & Goods;
3. Executed Contract between the parties;
4. This RFP including any and all addenda; and
5. Bidder's Proposal submitted in response to this RFP, as finalized.

4.3 Term and Termination: The term of the Contract and any clauses regarding termination of such Contract will be set forth in the subsequent Contract awarded.

4.4 Independent Contractor:

- 4.4.1 Both parties, in the performance of a Contract, shall be acting in their individual capacity and not as agents, employees, partners, joint ventures, or associates of one another. The employees or agents of one party shall not be construed to be the employees or agents of the other party for any purpose whatsoever. As such, Bidder and its employees and agents shall have no right to participate in any employee benefit plan, program or arrangement provided to WSU employees, including, but not limited to, workers compensation benefits, unemployment benefits, health and accident insurance, life insurance, sick leave, and/or vacation.
- 4.4.2 The Contractor accepts full responsibility for payment of unemployment insurance, workers compensation, and social security as well as all income tax deductions and any other taxes or payroll deductions required by law for its employees engaged in work authorized by any Contract.
- 4.4.3 The Contractor is not subject to the direction, control, or supervision of WSU with respect to how it is to perform its duties. The Contractor is solely responsible for the control and supervision of its employees, agents, and contractors that are assigned to provide services to WSU.

4.5 Industry Standards: If not otherwise provided, materials or work called for in the Contract shall be furnished and performed in accordance with best established practice and standards recognized by the contracted industry and comply with all codes and regulations which shall apply.

4.6 Contractor Qualifications and Abilities: Submission of Contractor's bid will be considered presumptive evidence that the Contractor is conversant with local facilities and difficulties, the requirements of the documents and of pertinent State and/or local codes, state of labor and material markets, and has made due allowances in the Proposal for all contingencies. Any written representation covering such matters as reliability of the item(s), the experience of other users, or warranties of performance shall be incorporated by reference into the Contract. Later claims for labor, work, materials, and equipment required for any difficulties encountered which could have foreseen

will not be recognized and all such difficulties shall be properly taken care of by Contractor at no additional cost to WSU.

4.7 Staff Qualifications: The Contractor shall warrant that all persons assigned by it to the performance of any Contract shall be employees of the Contractor (or specified subcontractor if authorized) and shall be fully qualified to perform the work required, including passing all required background checks and meeting all work authorization and export compliance requirements. The Contractor shall include a similar provision in any contract with any subcontractor selected to perform work under the Contract, if subcontractors are authorized. Failure of the Contractor to provide qualified staffing at the level required by the Proposal specifications may result in termination of the Contract and/or damages.

4.8 Payments: WSU shall not be responsible for, and does not agree to be charged, any payments for costs or items not listed in the Bidder's Proposal.

4.9 Conflict of Interest: The Contractor shall not knowingly employ, during the period of the Contract or any extensions to it, any professional personnel who are also in the employ of WSU and who are providing services involving the Contract or services similar in nature to the scope of the Contract to WSU. Furthermore, the Contractor shall not knowingly employ, during the period of the Contract or any extensions to it, any WSU employee who has participated in the making of the Contract until at least two (2) years after termination of employment with WSU.

4.10 Confidentiality: The Contractor may have access to private or confidential data maintained by WSU to the extent necessary to carry out its responsibilities under the Contract. Contractor must comply with all the requirements of the Kansas Open Records Act (KORA) in providing services under the Contract. Contractor shall accept full responsibility for providing adequate supervision and training to its agents and employees to ensure compliance with the Act. No private or confidential data collected, maintained, or used in the course of performance of the Contract shall be disseminated by either party except as authorized by statute, either during the period of the contract or thereafter. Contractor must agree to return any or all data furnished by WSU promptly at the request of WSU in whatever form it is maintained by Contractor. On the termination or expiration of the Contract, Contractor will not use any of such data or any material derived from the data for any purpose and, where so instructed by WSU, will destroy or render it unreadable.

4.11 Nondiscrimination and Workplace Safety: The Contractor agrees to abide by all federal, state, and local laws, rules and regulations prohibiting discrimination in employment and controlling workplace safety. Any violations of applicable laws, rules, and regulations may result in termination of the Contract.

4.12 Environmental Protection: The Contractor shall abide by all federal, state, and local laws, rules and regulations regarding the protection of the environment. The Contractor shall report any violations to the applicable governmental agency. A violation of applicable laws, rules or regulations may result in termination of the Contract.

4.13 Insurance: The successful Contractor shall present, upon request, an affidavit or certificate demonstrating insurance coverages consistent with any requirements set forth in **Attachment 6**.

4.14 Hold Harmless: WSU shall not be precluded from receiving the benefits of any insurance the Contractor may carry which provides for indemnification for any loss or damage to property in the Contractor's custody and control, where such loss or destruction is to WSU property. The Contractor shall do nothing to prejudice WSU's right to recover against third parties for any loss, destruction, or damage to WSU property.

4.15 Care of WSU Property: The Contractor shall be responsible for the proper care and custody of any WSU owned personal tangible property and real property furnished for Contractor's use in connection with the performance of the Contract, and Contractor will reimburse WSU for such property's loss or damage caused by Contractor, normal wear and tear excepted.

4.16 Prohibition of Gratuities: Neither the Contractor nor any person, firm, or corporation employed by the Contractor in the performance of the Contract shall offer or give any gift, money or anything of value or any promise for future reward or compensation to any WSU employee at any time.

4.17 Retention of Records: Unless WSU specifies in writing a shorter period of time, the Contractor agrees to preserve and make available all of its books, documents, papers, records, and other evidence involving transactions related to the Contract for a period of five (5) years from the date of the expiration or termination of the Contract. Matters involving litigation shall be kept for one (1) year following the termination of litigation, including all appeals, if the litigation exceeds five (5) years.

4.18 Examination of Records: The Contractor agrees that authorized federal and state representatives, including but not limited to, WSU personnel; independent auditors acting on behalf of WSU and/or state or federal agencies shall have access to and the right to examine records during the contract period and during the five (5) year post-contract period. Delivery of and access to the records shall be at no cost to WSU.

4.19 Federal, State, and Local Taxes: WSU makes no representation as to the exemption from liability of any tax imposed by any governmental entity on the Contractor.

4.20 Antitrust: If the Contractor elects not to proceed, the Contractor assigns to WSU all rights to and interests in any cause of action it has or may acquire under the anti-trust laws of the United States and the State of Kansas relating to the particular products or services purchased or acquired by WSU pursuant to the Contract.

4.21 Anti-Kickback: When WSU has reasonable grounds to believe that a violation of the Anti-Kickback Act of 1986 (41 U.S.C. 87, *et seq.*, as amended) may have occurred, WSU shall promptly report in writing the possible violation. Such reports shall be made to the inspector general of the contracting department or agency of the United States or the Department of Justice. WSU shall cooperate fully with any Federal agency investigating a possible violation of the Anti-Kickback Act of 1986. The Contracting Officer may (1) offset the amount of kickback against any monies owed by the United States under the prime contract and/or (2) direct that the Prime Contractor withhold from sums owed a Contractor under the prime contract the amount of the kickback. The Contracting Officer may order that monies withheld under subdivision (1) of this clause be paid over to the United States Government unless the Government has already offset those monies under subdivision (2) of this clause. In either case, the Prime Contractor shall notify the Contracting Officer when the monies are withheld. WSU agrees to incorporate the substance of this clause, including this subparagraph in all subcontracts which exceed one hundred thousand dollars (\$100,000.00).

4.22 Modification: The Contract shall be modified only by the written agreement of the parties. No alteration or variation of the terms and conditions of the Contract shall be valid unless made in writing and signed by the parties. Every amendment shall specify the date on which its provisions shall be effective.

4.23 Assignment: The Contractor shall not assign, convey, encumber, or otherwise transfer its rights or duties under the Contract without the prior written consent of WSU. The Contract may terminate in the event of its assignment, conveyance, encumbrance, or other transfer by the Contractor without the prior written consent of WSU.

4.24 Third Party Beneficiaries: The Contract is not intended to and shall not be construed as providing an enforceable right to any third party.

4.25 Captions: The captions or headings in the Contract are for reference only and do not define, describe, extend, or limit the scope or intent of the Contract.

4.26 Severability: If any provision of the Contract is determined by a court of competent jurisdiction to be invalid or unenforceable to any extent, such invalidity shall not affect other terms, conditions, or applications which can be given effect without the invalid term, condition, or application, and the remainder of the Contract shall not be affected, and each provision of the Contract shall be enforced to the fullest extent permitted by law.

4.27 Integration: The Contract, in its final composite form, shall represent the entire agreement between the parties and shall supersede all prior negotiations, representations or agreements, either written or oral, between the parties relating to the subject matter hereof. The Contract between the parties shall be independent of and have no effect on any other contracts of either party.

4.28 Criminal or Civil Offense of An Individual or Entity That Controls A Contractor or Organization or Will Perform Work Under The Contract: Any conviction for a criminal or civil offense that indicates a lack of business integrity or business honesty must be disclosed in the Proposal and during the term of the Contract. This includes (1) conviction of a criminal offense as an incident to obtaining or attempting to obtain a public or private contract, or subcontract or in the performance of such contract or subcontract; (2) conviction under state or federal statutes of embezzlement, theft, forgery, bribery, falsification, or destruction of records, receiving stolen property; (3) conviction under state or federal antitrust statutes; and (4) any other offense to be so serious and compelling as to affect responsibility as a state contractor. For purposes of this section, an individual or entity shall be presumed to have control of a Contractor or organization if the individual or entity directly or indirectly, or acting in concert with one or more individuals or entities, owns or controls twenty-five percent (25%) or more of its equity, or otherwise controls its management or policies. Any conviction for a felony criminal offense, or an adverse judgment in a civil case, that involves the actual or threatened harm to the health or safety of an individual must be disclosed. Failure to disclose an offense may result in disqualification of the bid or termination of the contract.

4.29 Injunctions: Should Kansas be prevented or enjoined from proceeding with the acquisition before or after contract execution by reason of any litigation or other reason beyond the control of WSU, Contractor shall not be entitled to make or assert claim for damage by reason of said delay.

4.30 Acceptance: No contract provision or use of items by WSU shall constitute acceptance or relieve the Contractor of liability in respect to any expressed or implied warranties.

4.31 Breach: Waiver or any breach of any contract term or condition shall not be deemed a waiver of any prior or subsequent breach. No contract term or condition shall be held to be waived, modified, or deleted except by a written instrument signed by the parties thereto.

4.32 Statutes: Each and every provision of law and clause required by law to be inserted in the Contract shall be deemed to be inserted herein and the Contract shall be read and enforced as though it were included herein. If through mistake or otherwise, any such provision is not inserted, or is not correctly inserted, then on the application of either party the Contract shall be amended to make such insertion or correction.

4.33 Special Contract Provisions Specific to Scope of Work: In addition to the General Contract Provisions set forth in this Section IV, Contractor shall agree to the special contract provisions set forth in **Attachment 4: Additional Contract Provisions**.

ATTACHMENT 1: TAX CLEARANCE INFORMATION

WSU strongly supports the State of Kansas Tax Clearance Process. Bidders submitting Proposals that exceed twenty-five thousand dollars (\$25,000.00) over the term of the contract shall include a copy of a current Tax Clearance Certification Form with their submittal. Failure to provide this information may be cause for rejection of a Bidder's bid or proposal.

A "Tax Clearance" is a comprehensive tax account review to determine and ensure that the account is compliant with all primary Kansas Tax Laws administered by the Kansas Department of Revenue (KDOR) Director of Taxation. Information pertaining to a Tax Clearance is subject to changes(s), which may arise as a result of a State Tax Audit, Federal Revenue Agent Report, or other lawful adjustment(s).

To obtain a Tax Clearance Certificate, you must:

- Go to <https://www.kdor.ks.gov/apps/taxclearance/Default.aspx> to request a Tax Clearance Certificate
- Return to the website the following working day to see if KBOR will issue the certificate
- If issued an official certificate, print it and attach it to your Proposal
- If denied a Tax Clearance Certificate, engage KDOR in a discussion about why a Certificate was not issued

Bidders (and their subcontractors) are expected to submit a current Tax Clearance Certificate with every Proposal.

Please Note: Individual and business applications are available. For applications entered prior to 5:00 PM Monday through Friday, results typically will be available the following business day. Tax clearance results may be denied if the request includes incomplete or incorrect information.

Please Note: You will need to sign back into the KDOR website to view and print the official Tax Clearance Certificate.

A copy of the Certification of Tax Clearance form received from the Kansas Department of Revenue should be sent along with your Proposal to:

Wichita State University
Purchasing Office
1845 Fairmount Street, Campus Box 012
Wichita, KS 67260-0012

Failure to provide this information may be cause for rejection of Bidder's bid or proposal.

Information about Tax Registration can be found at the following website:

<http://www.ksrevenue.org/forms-btreg.html>

The WSU Purchasing Office reserves the right to confirm tax status of all potential contractors and subcontractors prior to the release of a purchase order or contract award.

In the event that a current tax certificate is unavailable, the WSU Purchasing Office reserves the right to notify a Bidder (one that has submitted a timely event response) that they have to provide a current Tax Clearance Certificate within ten (10) calendar days, or WSU may proceed with an award to the next lowest responsive Bidder, whichever is determined by the Purchasing Director to be in the best interest of WSU and the State.

**ATTACHMENT 2:
CERTIFICATION REGARDING
IMMIGRATION REFORM & CONTROL**

Any Bidder that is awarded a subsequent contract ("Contractor") is expected to comply with the Immigration and Reform Control Act of 1986 (IRCA; 8 C.F.R. Ch. 1, Sub Ch. B, Pt. 245a), as may be amended from time to time. This Act, with certain limitations, requires the verification of the employment status of all individuals who were hired on or after November 6, 1986, by the Contractor as well as any subcontractor or sub-subcontractor. The usual method of verification is through the Employment Verification (I-9) Form. With the submission of this bid, the Contractor hereby certifies without exception that Contractor has complied with all federal and state laws relating to immigration and reform. Any misrepresentation in this regard or any employment of persons not authorized to work in the United States constitutes a material breach and, at the State's option, may subject the contract to termination and any applicable damages.

Contractor certifies that, should it be awarded a contract by the State, Contractor will comply with all applicable federal and state laws, standards, orders, and regulations affecting a person's participation and eligibility in any program or activity undertaken by the Contractor pursuant to the Contract. Contractor further certifies that it will remain in compliance throughout the term of the contract.

At the State's request, Contractor is expected to produce to the State any documentation or other such evidence to verify Contractor's compliance with any provision, duty, certification, or the like under the contract.

Contractor agrees to include this Certification in contracts between itself and any subcontractors in connection with the services performed under the Contract.

Signature

Date

Title of Contractor

ATTACHMENT 3: PROPOSAL REQUIREMENTS

Proposals should set forth, in detail, Bidder's plans to meet each of the requirements set forth in this RFP and specifically in this **Attachment 3: Proposal Requirements**. The proposal will be evaluated in light of the material and the substantiating evidence presented in the proposal, not on the basis of what may be inferred.

- 3.1 Company Overview and Qualifications.** Provide a narrative description of your company, including capacity to provide **Wichita Biomedical Campus Phase 1 – Furniture Package**. Provide a description of the Bidder's qualifications and experience in performing the requested or similar services, including summaries of personnel assigned to the project stating their work experience. Bidder should establish in its Proposal that it is an established firm recognized for its capacity to perform and capable of mobilizing sufficient personnel to meet deadlines specified by WSU.
- 3.2 Successful Projects / Services.** Provide a list of past successful projects that align with the expectations set forth in this RFP in the State of Kansas. Such information may be marked as "Proprietary" if it is not open to the public.
- 3.3 Key Personnel.** Provide a list of personnel to be used to perform the services identified in this RFP and include their qualifications, education, accomplishments, and any other relevant information demonstrating level of experience.
- 3.4 Fees for Goods or Services.** Provide an explanation and detailed breakdown of Bidder's fee proposal and any other expenses that are charged for the requested services and/or goods, including reimbursable expenses. Bidder's fees are assumed to include the firm's cost of doing business such as overhead, management, postage, shipping, telephone, internet, fax, photocopying, research, and general office expenses, unless expressly set out as an additional fee.
- 3.5 Refunded, Credited or Discounted Fees.** Describe any circumstances where WSU would receive a refund, credit, or discount of the proposed fees.
- 3.6 Equal Opportunity Employment.** Describe how you will accommodate state and federal laws and policy provisions issued by the Kansas Board of Regents and WSU relating to Affirmative Action and Equal Opportunity Employment, including your firm's efforts to recruit and contract with disadvantaged groups and/or businesses (minority, women, veteran, and small business).
- 3.7 Additional Tasks.** Identify any additional tasks the Bidder considers necessary to provide the services and/or goods solicited in this RFP and explain any recommended deviation from the tasks identified in **Attachment 5: Minimum Qualifications and Performance Specifications** that Bidder believes are necessary.
- 3.8 References.** Provide three (3) references that have used Bidder to complete the same or similar services within the last three (3) years. Specify a contact person with a telephone number, and email address. **Please reference Appendix B.**

ATTACHMENT 4: ADDITIONAL CONTRACT PROVISIONS SPECIFIC TO THIS RFP

In the event of an award, Bidder agrees to accept, subject to exception as set forth in Bidder's Proposal, the following additional contractual terms that are specific to this RFP:

- 4.1 Experience:** All bidders must have a minimum of three (3) years active participation in the applicable industry as a distinct company, providing equipment and systems comparable in size and complexity to the equipment and systems specified. Bidders may be required to furnish information supporting the capability to comply with conditions for bidding and fulfill the contract if receiving an award of contract. Such information may include, but not be limited to, a list of similar size and type projects the Bidder has completed. If Bidder cannot meet this requirement, provide a written explanation as to why. Inability to meet this requirement is not necessarily grounds for disqualification and such determination will be made within the sole discretion of WSU.
- 4.2 Payment Terms:** Unless otherwise agreed to in writing by WSU and Bidder, pursuant to the Kansas Prompt Payment Act (K.S.A. 75-6403(b)), all payment terms are Net 45 days from the date the goods or services are delivered and finally accepted by WSU. If the 45th day falls on a weekend, legal holiday, or WSU holiday, WSU shall have until the next business day to make payment.
- 4.3 Bidder Contracts:** Bidder shall include an editable Word version copy of any proposed terms and conditions applicable to this purchase.
- 4.4 Contract Contacts:** WSU and Contractor shall, upon award, provide contact names and information to enable efficient communication between both parties.
- 4.5 Drugs Prohibited:** The illegal use, possession, dispensation, distribution, manufacture or sale of a controlled substance or illegal drug by an employee of Bidder or any approved subcontractor while performing Services on the Premises is prohibited, as is the use or possession of alcohol. Any violation of this prohibition provides sufficient cause for termination of the Contract. Pursuant to [WSU Policy 11.11](#), smoking is prohibited on WSU grounds and in WSU buildings, residence halls, apartments and enclosed structures.
- 4.6 Materials and Workmanship:** Bidders shall perform all work and furnish all supplies and materials, machinery, equipment, facilities, and means, necessary to complete all the work required by this solicitation, within the time specified, in accordance with the provisions as specified.
- 4.7 Shipping; Deliveries:** Unless otherwise agreed to in writing by WSU and Bidder, all proposals shall include all packing, handling, and shipping charges, FOB Destination, freight prepaid and allowed. The destination shall be Wichita Biomedical Campus receiving dock, unless specified otherwise by WSU in writing. Deliveries must be clearly marked with the purchase order number. If delays in delivery are anticipated, Bidder shall immediately notify WSU of the revised delivery date or partial delivery date. WSU reserves the right to cancel the order and receive a return of any prepaid fees if the updated delivery time is unsatisfactory.
- 4.8 Warranty and Acceptance:** By submitting a bid, Bidders expressly warrant that all equipment, supplies, and/or services provided shall: (1) conform to each and every specification, drawing, sample or other description which was furnished or adopted by WSU, (2) be fit and sufficient for the purpose expressed in the RFP, (3) be merchantable, (4) be of good materials and workmanship, (5) be free from defect. Such warranty shall survive delivery and shall not be deemed waived either by reason of WSU's acceptance of or payment for such equipment, supplies, and/or services.

No equipment, supplies, and/or services received by WSU shall be deemed accepted until the University has had a reasonable opportunity to inspect said equipment, supplies, and/or services. All equipment, supplies, and/or services which do not comply with specifications and/or requirements or which are otherwise unacceptable or defective may be rejected. In addition, all equipment, supplies, and/or services which are discovered to be defective or which right to any warranty of the Bidder upon inspection (or at any later time if the defects contained were not reasonably ascertainable upon the initial inspection) may be rejected.

4.9 Standard Manufacturer's Warranty, for all equipment bid, is to be considered a part of these conditions.

Bidders must provide a ONE (1) year PARTS AND LABOR warranty on all devices and/or labor provided as part of an award that results from this RFP.

The successful Bidder will be the sole point of contact regarding any problems with the equipment or systems during the warranty period.

The Bidder shall be responsible for all work put in under these specifications. The Bidder shall make good, repair and replace, at the it's own expense, as may be necessary, any defective work, material acceptance, if in the opinion of Wichita State University and/or Office of Purchasing said defect is due to imperfection in material, design, or workmanship for the warranty period specified.

Bidders shall indicate the type and extent of the warranty for all equipment, hardware, software, and services proposed.

4.10 Implied Requirements: All products and services not specifically mentioned in this solicitation, but which are necessary to provide the functional capabilities described by the specifications, shall be included. Other products required to make the described software functional shall be identified in the vendor's response.

4.11 Technical Literature: All bids shall include specifications and technical literature sufficient to allow WSU to determine that the equipment meets all requirements. This technical literature will be the primary source for bid evaluation. If a requirement is not addressed in the technical literature, it must be supported by additional documentation and included with the bid. Proposals without sufficient technical documentation may be rejected.

4.12 New Materials, Supplies or Equipment: Unless otherwise specified, all materials, supplies or equipment offered by a vendor shall be new, unused in any regard and of most current design. All materials, supplies and equipment shall be first class in all respects. Seconds or flawed items will not be acceptable. All materials, supplies or equipment shall be suitable for their intended purpose and, unless otherwise specified, fully assembled and ready for use on delivery. Failure to produce and/or supply materials of the highest quality may result in rejection of an order entirely at the Bidder's expense. The decision of WSU shall be final in all instances of dispute herein. The proof of accuracy or manufacture and quality of material rests with the Bidder.

4.13 Equipment: All offered equipment, equipment options, and hardware expansions must be identified by manufacturer and model number and descriptive literature of such equipment must be submitted with the bid.

4.14 Documentation: Examples of documentation delivered by the manufacturer with purchase of items shall be included. Bidder must be able to deliver additional copies (beyond the response set) of documentation on an immediate basis for use in the evaluation process. Within the section, Bidder may use any format. Include detailed, standard, published literature describing each equipment item and feature offered.

4.12 Upgrades: Bidders shall indicate the upgrade price and policy for any software, firmware, or hardware upgrades anticipated for the equipment bid. If the upgrades are provided without cost, this should be indicated.

4.13 Equivalent Items: Whenever a material, article or piece of equipment is identified in the specifications by reference to a manufacturer's or vendor's name, trade name, catalog number, etc., it is intended to establish a standard, unless otherwise specifically stated. Any material, article or equipment of other manufacturers or vendors shall perform to the standard of the item specified. Equivalent bids must be accompanied by sufficient descriptive literature and/or specifications to provide for detailed comparison. Samples of items, if required shall be furnished at no expense to WSU and if not destroyed in the evaluation process, shall be returned at vendor's expense, if requested.

4.14 Quality: Materials used, and workmanship shall be of the highest quality Bidder should keep in mind that this

Request for Proposal provides potential for negotiations and does not require an award to low bid. Although cost is very important, the University reserves the right to evaluate using additional criteria including, but not limited to, cost, quality, weight, durability, delivery time, proposal initiative, vendor experience and related past performance, etc.

4.15 Alternate Proposals: Bids on items comparable to the above are invited. Bidders should submit complete specifications, descriptive materials and indicate any deviation from the specifications of this proposal.

4.16 Benchmark Requirements: A demonstration or benchmark of the selected devices for the using agencies may be required before final contract approval.

4.17 Default on Delivery: Any Bidder who defaults on delivery as defined in this Request may, be barred from bidding on any subsequent Request for a period to be determined.

4.18 Award: Award will be by line item or group total.

4.19 Order Processing Information: Except as otherwise noted in herein, the Customer shall generate a purchase order based on product quotes obtained from the account management team or through product/pricing information obtained via the contractor's website. The Customer shall specify, at a minimum, the following information:

- Contract number;
- Order number;
- Customer number/identifier (if applicable);
- Customer contact (Educational Entity's name, contact person [two (2) individuals if possible] and phone numbers);
- Contract line item number;
- Quantity;
- Unit price and List price
- Any pertinent information relating to the product(s) and/or services requested (including brand/model, options, and any required services).

4.20 Invoices: Each purchase order must be individually invoiced. Invoices shall be forwarded to the requesting department and must include the following:

- Date of invoice;
- Date of completion of work;
- Purchase Order number and Contract number;
- Itemization of all applicable charges; and
- Net amount due.

4.21 Prices: Prices shall remain firm for the entire contract period. Prices quoted shall be net delivered, including all trade, quantity and cash discounts. Any price reductions available during the contract period shall be offered to WSU. Failure to provide available price reductions may result in termination of the contract. Any increases in the cost of materials, products, or services resulting from newly imposed tariffs, changes to existing tariffs, or other similar trade-related government actions not contemplated by this Agreement shall not be passed through to WSU or KU. The Bidder shall bear any such additional costs and pricing as stated in this Agreement or attached thereto shall remain firm.

ATTACHMENT 5: MINIMUM QUALIFICATIONS AND PERFORMANCE SPECIFICATIONS

- 5.1 Certification of Specifications Compliance** Bidder shall have proper certification(s) and/or license(s) to distribute or provide the goods and/or services at the time the bid is submitted. By submission of a bid response and the signatures affixed thereto, the Bidder certifies all products and services proposed in the solicitation meet or exceed all requirements of specifications as set forth in this RFP.
- 5.2 Certification of Materials Submitted:** The response to this RFP, together with the specifications set forth herein and all data submitted by the Bidder to support the response including brochures, manuals, and descriptions covering the operating characteristics of the item(s) proposed, shall become a part of any contract between the successful Bidder and Wichita State University. Any written representation covering such matters as reliability of the item(s), the experience of other users, or warranties of performance shall be incorporated by reference into the contract.
- 5.6 Overall Expectations:** The install locations shall be left with a neat, clean, and attractive appearance. Bidder shall impress upon employees the idea that the specifications are the minimum expected of Bidder. If extra effort is required in any area at any time, it is expected without argument or extra charge.
- 5.7 Notification:** Any irregularities noticed while performing Services, such as defective plumbing, electrical switches or plugs, leaks, necessary supplies as applicable, etc., shall be reported to WSU.
- 5.8 Schedule of Warranty/Service:** All Services shall be performed between the hours of 7:00 AM and 4:00 PM CST, Monday through Friday. Weekend or after regular hours may be utilized if situation requires. Services shall be scheduled by contacting the designated contact, as designated in the Contract. Services are to be proactively scheduled on the part of Contractor; WSU shall not have the responsibility of scheduling these inspections or contacting Contractor to remind of this requirement.
- 5.9 Restrictions on Use:** Bidder's employees shall be instructed that state property and state employee property is not available for use in any way unless prior approval is obtained. Additionally, no person or employee family members shall be allowed on the property who is not directly involved in performance of the Calibration services.
- 5.10 Availability; Support:** The Bidder must provide designated WSU Staff a list of established office hours and a toll-free telephone number for the Contractor's point of contact. In addition, Bidder must provide a description of the technical support, customer service, and/or help desk hours and procedures (e.g. 24/7 Tech Support, help desk ticket system, etc.).
- 5.11 Security:** The Bidder must obtain written permission from WSU before employing any subcontractors to assist the Bidder in performing the required Services.
- 5.12 Ongoing Litigation:** Discuss any current local, state or federal violations and any ongoing litigation that may cause conflicts or affect the ability of the vendor to provide the Services.

STATEMENT OF WORK

We are excited to share the furniture package(s) for the new Wichita Biomedical Campus with you and your team. This is a new education building for Wichita State University, and the University of Kansas School of Medicine that will propel them to be leaders in health profession education and attract new talent to the Midwest.

The furniture packages have been broken out into the following scopes: ancillary furniture, office furniture, meeting furniture, classroom & healthcare furniture, and clinic furniture (ancillary, office, meeting, classroom & healthcare furniture that is clinic specific.)

These packages can be bid together or individually. The furniture specification documents list quantities per package. For example, chair S.3a will appear in the office package (quantity: 297), in the clinic office package (quantity: 4), and in the clinic classroom & healthcare package (quantity: 18). The total quantity for S.3a in the building would total 319 units.

Quantities provided are for bidding reference, final quantities to be confirmed with final award.

The specification documents should be treated as “Basis of Design” for any closed-line furniture pieces and all office furniture. Equal alternates are to be reviewed by both the client and the design team for approval.

Open line items should match furniture documents as specified. At the owner’s discretion, substitutions can be considered after the bidder has been short listed. Final power needs and locations are to be coordinated with the client.

The anticipated installation date is January 2027. The furniture installation shall be complete a maximum of 8 weeks after commencing.

Any furniture pieces and / or finishes updated due to discontinuation or recoloring are to be reviewed by both the client and the design team prior to order.

The basis of the Furniture Package is included in the following documents (together referred to as “Contract Documents”:

- a. Furniture Design Intent Package dated February 2025, prepared by Helix (provided in PDF format).
- b. For-reference Furniture Plans (provided in PDF), prepared by Helix
- c. Furniture Pricing Spreadsheet (Excel document) listing proposed furniture and associated pricing. Return documents in both Excel and PDF format.

Solicitation Schedule * each date subject to change	
Issuance of Request for Proposal	Thursday April 16th, 2025
Pre-Proposal Zoom Meeting	Tuesday, April 22nd, 2025, 11:00am CST
Questions Deadline	Wednesday May 7th, 2025, EOBD
Proposals Due	Wednesday, May 21st, 2025 @ 2:00PM CST
Virtual Interviews with Potential Vendors (upon request)	Date to be Determined
Showroom Visit (Chicago) to view selected pieces	June 23-24, 2025
Start of Contract Negotiations	Date to be Determined
Anticipated Beginning of Contract	Week of August 4th, 2025

PART ONE - Instructions to Bidders:

A. Additional Required Documentation.

In addition to the standard RFP required submittals, Submission and Receipt of Product Selections / Pricing Furniture Package must include the following:

1. Cover letter with name and contact information of Bidder's project manager who will be the main point of contact throughout this process.
2. Initialed/signed "**Other Requirements**" **Sheet - Appendix C** showing acknowledgement of all provided documents.
3. Furniture specifications showing Bidder's response to the Design Intent as provided in the RFP documents and any other suggested substitutions. Clear illustration of each piece of furniture to accompany description.
4. Each selection must clearly be marked to correspond with the furniture type/item number as labeled in the Design Intent Package (i.e. C1 for Chair type 1)
5. Renderings of the following spaces (at minimum):
 - a. Private Offices (all types)
 - b. Open Workstations
 - c. Conference Rooms
 - d. Dean's Board Room
6. Provide warranty information for all products. Limitations on parts and pieces are accepted at a minimum of 1 year of coverage.
7. Project schedule which clearly highlights any deviations from the Project Schedule outlined herein.
8. Proposed Project Team & Project References
 - a. Provide resume highlights of project team defining their individual responsibilities and hours per week that they are committed to the project
 - b. Provide three (3) references of previous projects of similar size and scope on **Appendix B-References**

B. Responsibility for Examination of Documents and Project Site

1. Before submitting a proposal, each Bidder shall carefully examine the RFP and Contract Documents, fully inform themselves of project conditions and limitations of the site, rely entirely upon their own judgement in making the proposal, and include in their proposal all sums sufficient to provide all items required for the project. After submission of the Proposal, no allowances will be made for changes in project scope and/or price due to items which would have been apparent by examination of the RFP and Contract Documents and the site, as available. Each Bidder represents and warrants that the reference documents and existing conditions are sufficient for the completion of the project.
2. The building is currently under construction and is not suitable for examination at this time. Bidder will receive floorplans and attend a mandatory Design Intent Review meeting to discuss access to the site (e.g. - loading is at the south end of the first floor) and access to elevators.
3. Bidder must report any discrepancies, omissions, duplications, or requests for interpretation of information in the RFP and Contract Documents in writing to WSU before the date stated as the deadline for questions. Any revisions or clarifications will be issued by WSU as an Addendum to all Bidders. All addenda must be acknowledged by the Bidder on the **Signature Sheet Attachment 7**. WSU is not responsible for oral interpretations.

C. Substitutions

1. Bidder represents and warrants that the Furniture Proposal is based upon the services, materials, and equipment described in the RFP and Contract Documents.
2. If Bidder must make any substitutions, Bidder shall furnish a statement with the Furniture Proposal giving a complete description of all points wherein the items of furniture that the Bidder proposes to furnish do not comply with the Furniture Design Intent Package or are in conflict with the work shown in the RFP and Contract Documents. Failure to furnish such a statement will be interpreted to mean that the Bidder agrees to meet all requirements of the specifications.
3. The successful Bidder(s) shall begin the Furnishings Work as soon as possible after the award of Contract and the Purchase order has been issued by Wichita State University.
4. Bidder shall plan for coordination meetings with WSU as necessary to review the Bidder's furniture order, power requirements, proposed finishes, and other documentation showing what is being provided for Wichita Biomedical Campus – Phase 1.
5. All work shall be completed within the time period stated in the Project Schedule above.
6. The building will be complete or nearing the end of construction, and deliveries and installation should be coordinated with the Wichita Biomedical Campus Project Manager, Stacy Christie, or other representative as designated by WSU.
7. If multiple vendors are selected, each it is expected to coordinate deliveries and installation with other teams in good faith to avoid conflicts and delays.
8. Awarded vendor(s) shall coordinate a pre-installation conference with WSU to discuss installation plan.

D. Storage

1. All storage, delivery, handling, and installation costs shall be included in the Proposal and incorporated as part of the Contract. Bidder shall assume that delivery and installation of the work shall commence according to the Project Schedule and shall allow for the same in the Proposal.
2. Awarded vendor(s) shall be responsible for making all arrangements with the Project Manager for Wichita Biomedical Campus for access to the building as required for the delivery and installation of the furnishings.
3. It shall be the Bidder's responsibility to coordinate the delivery of furnishings to the jobsite, so material is not allowed to build up, create site congestion, or stockpile on the job site. The Bidder shall be responsible for restricting the delivery of furnishings to the job site to that amount which is necessary for immediate installation and must maintain an off-site warehouse facility to absorb excess deliveries.
4. The Bidder shall be responsible for the security of all furnishings, parts, and equipment ("Materials") stored off-site and the replacement of all Materials which may be stolen, damaged, or become unacceptable for installation in the sole discretion of WSU, Bidder's cost and expense.

E. Special Considerations

1. Bidder shall allow WSU to purchase additional pieces of furniture at or below the price identified in the Cost Sheet for a period of twelve (12) months commencing with final punch list of Wichita Biomedical Campus – Phase 1.
2. Because multiple Bidders may be retained, Contractors will likely be working in the building simultaneously. Cooperation and coordination to allow all parties to achieve their scope and deadlines is a requirement of this Project. Failure to cooperate in good faith as determined in the sole discretion of WSU may be deemed a material breach and result in termination of the Contract or the cancellation of future orders..
3. Compensation to awarded Bidder shall be as described below:
 - a. Initial payment: 25% down payment on product cost, excluding all other costs, such as fees for delivery & installation
 - b. Final payment: remainder of costs due and payable net thirty (30) days after receipt of final undisputed invoice. Final payment will be contingent upon final acceptance from WSU, a 100% completed punch list, and receipt of all closeout documentation such as product manuals, and keying diagrams.

PART TWO – General Requirements

A. Standards of Quality

1. The Furnishings specified herein comprise a total installation. This section specifies the minimum acceptable requirements for the Work. WSU reserves the right to reject any item whose design, workmanship or material does not comply with the Contract requirements in its sole discretion.
2. The successful Bidder will need to field verify all electrical receptacles and coordinate with Project Director to meet all power and data requirements. Each office may be slightly different with the layout of electrical and data. Electrical requirements are detailed in the specifications.
3. The successful Bidder will be responsible for verifying actual size furniture will fit into the spaces by providing an as-built survey on-site in Summer 2026 after selections of final furniture at actual size and prior to placement of furniture order to the manufacturers.
4. Particular manufacturers are specified to indicate the design quality standards required. Proprietary components shall be the manufacturer's product or products, which meet with the performance requirements, sizes, shapes, finishes and colors as shown and specified.
5. Manufacturer's nameplates shall not be exposed on any item of Furniture provided under the Contract. *Labels should include the vendor name/contact info as well as type/number of the furniture item corresponding with the design intent package tag/pricing spreadsheet tag.*
6. Bidder warrants Bidder, and all personnel assigned by Bidder to perform any Services under the Contract, are fully trained and qualified to perform the Services required and shall meet all personnel qualifications required by WSU. Bidder shall be responsible to ensure all approved subcontractors adhere to the same personnel qualifications. WSU may, in its sole discretion and in furtherance of its best interests, refuse any person, including Bidder, Bidder's employees, or subcontractors, the ability to perform Services under this Agreement or on WSU property, and may, upon written request, require any employee or subcontractor be replaced at any time, with or without cause. Bidder's failure to comply with any such directive or request shall be considered a failure to perform under the Agreement and subject to immediate termination as set forth in the Contract.

B. Required Submittals – Post Award

1. Manufacturer's Data (upon selection and award of bid)
 - a. Submit manufacturers' data, including graphic representations, written descriptions, and installation instructions for each product specified. Include manufacturer's certification as required to show compliance with the requirements of the Design Intent Package.
 - b. Include the manufacturer's printed instructions and current recommendations for storage procedures, installation, protection, and final cleaning of the finished installation.
2. Installation Drawings (upon selection and award of bid):
 - a. Submit electronic copy, via email, to WSU indicating complete layout of all systems, office and ancillary furniture accurately showing all components, accessories, grommets, electrical and telecom feeds, finishes and related items. For each typical office, workstation and specialty areas of the Project provide large scale detailed plans and isometrics of the rooms showing all furniture, components and accessories.
 - b. Provide preliminary layout that requires coordination with other trades; for example chalk lines for cores pre-install services.
3. Design Drawings (upon selection and award of bid): For the open offices provide large scale detailed plans and isometrics of the rooms showing all furniture, components and accessories for final sign-off.
4. Samples (upon selection and award of bid):
 - a. Submit three (3) samples not less than 12 inches by 12 inches of each fabric, paint, wood and laminate and three (3) 12-inch lengths of trim finish, properly identified with the names of the Project, Vendor, Manufacturer and identifying the specific location and products(s) where the finish is to be applied. Samples will be provided at Bidder's expense and will not be returned by WSU.
 - b. Fabric samples will be cuttings from the actual bolts of fabric, which will be shipped to the respective upholsterers unless Vendor guarantees the actual field, supplied products with the match the samples provided. In the case of specially designed fabrics, the manufacturer will submit to the Designer as many samples as required to show the range within which the final product will fall. Fabrics outside this range will not be accepted.
 - c. All samples for an area will be submitted simultaneously (so that palettes can be approved in totality).
5. Anchor Details (upon selection and award of bid): Submit anchoring details for all exterior site furniture and for all wall hung overhead interior furniture.
6. Electrical Details (upon selection and award of bid): Provide data on maximum quantity of duplex receptacles and data/communications knockouts possible on all panel sizes proposed, number/size of neutrals in proposed system, and capabilities for dedicated circuits and grounding.
7. Warranty (upon selection and award of bid): Provide warranty information for all products. Limitations on parts and pieces are accepted at a minimum of 1 year of coverage.
8. Schedule (upon selection and award of bid): Provide detailed schedule of delivery and installation.

C. Delivery, Handling, and Protection (Post Award)

1. Bidder will provide a schedule from award through post-occupancy; Assume delivery straight time.
2. Bidder shall attend coordination meetings with WSU and its designees.
3. Bidder shall provide bi-weekly status updates to be issued electronically, every Monday by 5:00pm CST upon approved client order through sign off on punch list. Weekly update to include by is not limited to:
 - a. Status of all orders, tracking
 - b. Status of installation as appropriate
 - c. Outstanding items
4. Bidder will provide suitable temporary coverings and protection from damage and exposure for the Materials during shipment, storage, installation, and throughout the remainder of the Project.
5. Provide suitable temporary coverings and protection for the building during delivery, installation, and throughout the remainder of the construction period, including but not limited to floor and wall protection.
6. Product Receipt Verification
 - a. Vendor shall, at the time of receipt, verify the physical quantities of product against the bill of lading or shipping document. This document will then substantiate the manufacturer's invoice quantities. Vendor's invoice shall result from verification of the manufacturer's invoice against the original order and all such certified Bills of Lading shall be included with invoices.
 - b. The Vendor shall examine all deliveries upon arrival and inspect for missing, damaged, or nonconforming items and shall provide a checklist to WSU of such items prior to delivering items onsite.
 - i. Vendor shall reorder deficient items immediately but no later than three (3) business days after discover of the deficiency on inspection. The cost of replacing missing, damaged, or nonconforming items shall be the responsibility of the Vendor.
 - ii. Vendor shall provide a written list of incorrectly ordered/specified items and arrange for return of items for refund or credit. If items were ordered incorrectly by Vendor through no fault of WSU, replacement items and labor costs associated with the replacement shall be the responsibility of the Vendor. The Vendor shall be liable for restocking fees if extra items are a result of their error in the order preparation or installation process.
7. All items are to be tagged for the particular room or area in which they will be placed as shown on the Contract Documents.
8. Vendor will coordinate with Project Director regarding elevator scheduling and size and other building accommodations/limitations.
9. Notifications will be given to WSU in writing at least two (2) weeks in advance of the date delivery is to be made at the project's receiving area. Dates shall be in accordance with weekly tracking logs as described in Section 3 above.

10. Vendor will limit packing materials and flat pack to the maximum extent possible.
11. Vendor will transport all product during non-peak travel times and off hours to the extent possible. Provide overtime premium if required; including any conditions that require overtime.
12. Identify anything not included.

END OF SECTION

PART THREE – Products

A. General

1. All drawers, pedestals, and similar items to be provided with locks. Locks to be in brushed aluminum. All locking elements shall be keyed alike per private office, per workstation or as otherwise noted in specifications but each of these should be keyed differently. Provide four (4) master keys and plug pullers to WSU at project completion. Four (4) keys for each lock shall be provided to WSU. All lock cylinders to be keyed to one master, for all manufacturers' products in the entire project. Leave two (2) labeled keys in each office and/or workstation for the end user.
2. Provide commercial grade lockable key cabinet(s) capable of accommodating all furniture keying for entire project. All keys to be neatly coded with permanently attached metal or acrylic tags with permanent lettering applied or embossed, or other materials and methods as approved by Owner. Numbering of keys to correspond to graphics numbering system established for project as approved by Owner. Place keys into key cabinet with computer generated permanent labels provided within cabinet. Provide and coordinate keying map in AutoCad and in PDF form, identifying key numbering system used in installation. At completion of installation, collect two (2) sets of keys for each keyway and insert in cabinet. Graphics plans with numbering scheme will be provided to the Vendor at a later date (no later than approximately four (4) weeks prior to move-in). Balance of keys (if any) to be placed in clear zip-lock bags identified with permanent marker and placed in sequential number order in divided storage cases for turnover to WSU. Install key cabinet(s) in location as determined by WSU.
3. Each fabric selected for order is to be from one dye lot. Any exception to this must be reviewed and approved by WSU in advance in each instance.
4. Electrical raceways for all products shall be provided with all components, grounding systems and other appurtenances to comply with all UL and ASTM standards applicable to the type of product being provided. All such costs are to be included in the base proposal.
5. Vendor to provide connection from base building junction box to furniture and conduit through furniture to all voice/data devices per code requirements. Vendor should get quote from Wichita Biomedical Campus' selected electrical contractor to perform this work; contact information will be provided by WSU. The base building electrical contractor will wire and connect all terminal devices in furniture. Vendor will provide access through or around furniture as required to perform this work. Based off of quote from Wichita Biomedical Campus' selected electrical contractor, the WSU will provide the Vendor with a tax exemption number for their use.
6. Sales Tax Determination: This Project has been determined by the Kansas Department of Revenue to be exempt from Kansas Sales Tax(es). The cost of said tax must be EXCLUDED FROM all Bid and Contract prices. Sales tax includes all applicable state, county and city sales tax.
7. In the event WSU must pursue a warranty claim for any Materials, Vendor will provide reasonable cooperation and documentation in support of such claim.

END OF SECTION

PART FOUR – Execution

A. Installation (Post Award)

1. Vendor shall not install units which are defaced or otherwise damaged. If damage is caused by the acts or omissions, including negligence of Vendor, Vendor shall repair such damage or replace units if deemed irreparable in WSU's sole discretion at no additional cost to the WSU.
2. The Vendor shall examine the areas and conditions under which the Work is to be performed and submit any concerns regarding safety or unsatisfactory conditions detrimental to the proper and timely completion of the Work to WSU in writing as soon as such conditions are discovered. WSU shall have reasonable opportunity to cure issues raised by Vendor and shall do so to commercially reasonable standards. Commencement of the Work shall constitute acceptance of areas and conditions by Vendor.
3. Verify final field-installed power units and grommets on site before installing.

B. Protection and Cleaning (Post Award)

1. The Vendor will protect and clean exposed finishes as recommended by the manufacturer, using care to avoid abrasion of the finish.
2. The Vendor shall protect all adjoining work from abrasion, soiling, staining, and other damage resulting from the furniture installation Work and will repair or replace damaged Work as directed and at no additional cost to WSU. Repair to adjoining work shall be performed by Vendor who originally performed installation at no cost to Vendor.
3. Upon completion of the installation, the Vendor will remove all debris resulting from the work from the building and legally dispose of off-site leaving all areas clean. The Vendor will remove soiled spots from other finished surfaces using processes recommended by the manufacturer. The Vendor will replace any areas of other finish surfaces where cleaning has failed to restore appearance and quality satisfactorily as determined by the WSU.
4. The Vendor will remove and dispose of all tags and protection and packing materials.

C. Punchlist (Post Award)

1. Vendor shall do a thorough inspection of their Work at regularly intervals as appropriate to the Project schedule and then submit a written request for final inspection by WSU. On receipt of request, the WSU or its designee will proceed with inspection. After inspection, WSU or its designee will prepare a punch list listing any incomplete or deficient items for repair or replacement. Vendor will complete repairs or replacements within a reasonable time without undue delay. If such repairs or replacements cannot be completed within a reasonable time or if Vendor chooses not to do so, WSU may contract for the repair or replacement work to be completed by another contractor in its sole discretion and that cost will be passed through to Vendor.

2. The Vendor shall prepare a written list of items (punch list) in need of repair or replacement prior to punch list walk with WSU and/or its designee. If reconfiguration is required during initial installation due to Vendor error, all Work associated with the reconfiguration shall be considered a top priority in the Vendor's and Manufacturer's production and work schedules. A time schedule stipulating shipping and installation periods shall be submitted for WSU's approval. If no parts are to be ordered, the maximum turnaround for completions of the reconfiguration Work shall not exceed seventy-two (72) hours. All incorrectly ordered/specified products and all labor costs associated with the reconfiguration shall be the responsibility of the Vendor. Vendor shall reorder mis-ordered product within three (3) business days of inspection.
3. Where replacement parts and materials are required for implementation of punch list corrections, manufacturer shall procure and provide all such materials at the Project site not later than fourteen (14) calendar days after the Vendor receives the preliminary punch listing those items. Installation and completion of the punch list shall occur within seven (7) calendar days of receipt.
4. Request for reinspection can be made when Work identified in previous inspections as incomplete or deficient is completed or corrected.
5. Punchlist: Include name and identification of each space and area affected for incomplete items and items needing correction.

D. Training (Post Award)

1. The Vendor shall provide not less than one (1) installer and (1) Vendor representative on-site during the first two (2) days immediately after move-in for purpose of providing additional one-on-one training to WSU's staff and designees and to make adjustments to product (i.e. sticking drawers, non-working locks, etc.). Vendor shall repeat this approximately four (4) weeks after move-in.
2. The Vendor shall, within two (2) weeks of completion and final acceptance by WSU of the Work, furnish at least one (1) training seminar for appropriate WSU staff and designees to explain and demonstrate the proper function and care of the furniture and furnishings. Additional training sessions may be scheduled on mutual agreement of the Parties.
3. All training sessions shall be recorded by the Vendor in an accessible digital video format. Digital files shall be provided to WSU at conclusion of final training.

END OF SECTION

Appendix A 1.1 Basic Requirements Checklist

Company Name:	
US Company?	Yes No
Principal place of business or headquarters located:	
Currently registered with the Kansas Secretary of State? {Certificate of good standing required}	Yes No
Currently registered in good standing with company state of incorporation. {Certificate of good standing required}	Yes No
Are there any services being provided that necessitate the company's presence at any on-site location of Wichita State University?	Yes No

Appendix B-References

Bidders Name: _____

Company Name: _____

Contact Name: _____

Address: _____

Telephone: _____

E-Mail: _____

Company Name: _____

Contact Name: _____

Address: _____

Telephone: _____

E-Mail: _____

Company Name: _____

Contact Name: _____

Address: _____

Telephone: _____

E-Mail: _____

Appendix C: OTHER REQUIREMENTS:

Initial each line and sign below attesting acknowledgement and understanding of the following requirements:

- _____ 1. Shipping and freight costs included.
- _____ 2. All mounting hardware included in cost.
- _____ 3. Acknowledge receipt of Construction Documents (Furniture Design Intent Package, CAD/PDF floor plans, Furniture Pricing Spreadsheet)

Signature of Acknowledgement

Date

Printed Name

Company Name

Attachments and Cost Sheet

Please refer to the attached document index for all attachments.

Included Attachments:

- Attachment A - 20250213_WBC FFE-Ancillary Package
- Attachment B - 20250213_WBC FFE-Classroom and Healthcare Package
- Attachment C - 20250213_WBC FFE-Office Package
- Attachment D - A20250213_WBC FFE-Meeting Package
- Attachment E - 20250213_WBC FFE-Clinic Ancillary Package
- Attachment F - 20250213_WBC FFE-Clinic Classroom and Healthcare Package
- Attachment G - 20250213_WBC FFE-Clinic Office Package
- Attachment H - 20250213_WBC Furniture Plans (Floor Plans)

- WBC Furniture Package_Ancillary -Selection and Pricing
- WBC Furniture Package_Classroom and Healthcare_Selection and Pricing
- WBC Furniture Package_Clinic_Selection and Pricing
- WBC Furniture Package_Meeting_Selection and Pricing
- WBC Furniture Package_Office_Selection and Pricing

ATTACHMENT 6: TAX DOCUMENTATION AND INSURANCE

All suppliers new to WSU are required to submit a completed tax ID form to the Office of Purchasing as confirmation of their business identity. This information is used to build supplier profiles in the three databases that support encumbrances from our electronic requisitioning system. A scanned image of your tax ID form will be included in the profiles. Please submit documentation with your proposal.

NOTE: Insurance requirements are dependent on the type of particular project being bid. Bidder's may inquire with the Office of Purchasing for more information on insurance requirements.

All Bidders will submit proof of the following required insurance to WSU with their proposal:

1. **Comprehensive General Liability Insurance.** Bidder shall maintain comprehensive general liability insurance with limits not less than one million dollars (\$1,000,000.00) for each occurrence involving bodily injury and property damage, a general aggregate of two million dollars (\$2,000,000.00) and products-completed operation aggregate of one million dollars (\$1,000,000.00). Such coverage must include premises operations broad form property damage, completed operations, independent contractors, and contractual and products liability.
2. **Comprehensive Automobile Liability Insurance.** Bidder shall maintain comprehensive automobile liability insurance with limits not less than five hundred thousand dollars (\$500,000.00) for bodily injury and property damage combined, and must cover all owned, non-owned or hired vehicles of Bidder.
3. **Worker's Compensation Insurance.** Bidder shall maintain one hundred thousand dollars (\$100,000.00) in employer liability coverage and worker's compensation insurance as required by Kansas law.
4. **Property Insurance.** Bidder shall maintain insurance in an amount of not less than five hundred thousand dollars (\$500,000.00) to cover all sums, which Bidder will legally be liable to pay be reason of liability for damages to or destruction of WSU property, including the loss of use thereof.
5. **Employees Liability.** Bidder shall maintain employer's liability insurance with policy limits not less than one million dollars (\$1,000,000) each accident, one million dollars (\$1,000,000) each employee, and one million dollars (\$1,000,000) policy limit.

All insurance shall be maintained at bidder's sole expense. Insurance and bonds must be with a Contractor or companies qualified to do business in Kansas or in the state where the Services are being performed, as acceptable to WSU, and written on the standard approved certification forms. Bidder must furnish a certificate showing that such insurance upon execution of any Contract and no less than annually thereafter.

All liability insurance policies will name WSU as additional insured with respect to claims, demands, suits, judgments, costs, charges, and expenses arising out of, or in connection with, any loss, damage, or injury resulting from the negligence or other fault of Bidder, its agent, representatives, and employees.

ATTACHMENT 7: BIDDER SIGNATURE SHEET

INSTRUCTIONS TO BIDDER: Please respond to all questions below. If you intend to rely on any marketing materials or separately submitted proposal document in response to any of the below questions, please reference such materials in response to the relevant question and provide that material along with your responses. Mark any information that is proprietary or business trade secrets as "CONFIDENTIAL."

1. RFP Name:			
2. Bidder Legal Name:			
3. FEIN Number:			
4. Any Other Relevant Name under which Bidder Operates:			
5. Bidder Parent Contractor, if any:		Corporation ☐	
		Limited Liability Contractor ☐	
		Not for Profit ☐	
6. Identify Corporate Structure:		Other ☐ Describe:	
7. Address:			
8. Main Telephone Number:			
9. Contact Person if Awarded Bid:	Name:		
	Title:		
	Phone Number:		
	E-Mail:		
10. Do you certify that this Proposal meets the Minimum Qualifications & Performance Specifications set forth in Attachment 5? If no, provide written explanation and attach.			Yes ☐ No ☐
11. Do you acknowledge that you have received all Attachments referenced in this RFP and have, as of the time of submission, reviewed the Purchasing Website for any supplemental terms or amendments?			Yes ☐ No ☐
12. If awarded a Contract and purchase orders are to be directed to an address other than above, indicate mailing address and telephone number below.			
	Address:		
	City, State, Zip		
	Phone Number:		

By my signature below, I hereby certify that this Proposal is being submitted on behalf of the person, Contractor, organization or entity identified above, that I have the authority to submit this Proposal and all certifications, is in accordance with the RFP specifications set forth herein and is a complete and accurate statement of skills, qualifications, service guarantees and costs. I further hereby certify that I do not have and am unaware that Bidder has any substantial conflict of interest sufficient to influence the bidding process on this bid. A conflict of substantial interest is one which a reasonable person would think would compromise the competitive open bid process.

Name of Authorized Official: _____ **Title:** _____

Signature: _____ **Date:** _____

ATTACHMENT 8: FEDERAL FLOWDOWN TERMS AND CONDITIONS

Please Note: The provisions in this attachment are required by the federal government to be included in RFPs for projects which involve federal awards. If the project does not involve federal grants, awards, or programs, some or all of these provisions may not apply.

Wichita State University has entered into an Agreement with either the U.S. Government or another entity who has itself entered into an Agreement with the U.S. Government. That Agreement requires that certain federal contract provisions be made a part of subsequent purchase orders, RFPs, and/or contracts issued by WSU related to furthering the performance or deliverables required under the original Agreement ("Flowdown Terms and Conditions"). Bidders agree to comply with all applicable Flowdown Terms and Conditions and agree to include the same requirements in any agreements or contracts with lower-tier subcontractors, as applicable. The following Flowdown Terms and Conditions are applicable to this RFP:

- 1. EQUAL OPPORTUNITY.** During the performance of this Contract, the Contractor agrees as follows: (1) The Contractor will not discriminate against any employee or applicant for employment because of race, color, religion, sex, sexual orientation, gender identity, or national origin. The Contractor will take affirmative action to ensure that applicants are employed, and that employees are treated during employment, without regard to their race, color, religion, sex, sexual orientation, gender identity, or national origin. Such action shall include, but not be limited to the following: Employment, upgrading, demotion, or transfer, recruitment or recruitment advertising; layoff or termination; rates of pay or other forms of compensation; and selection for training, including apprenticeship. The Contractor agrees to post in conspicuous places, available to employees and applicants for employment, notices to be provided by the contracting officer setting forth the provisions of this nondiscrimination clause. (2) The Contractor will, in all solicitations or advertisements for employees placed by or on behalf of the contractor, state that all qualified applicants will receive consideration for employment without regard to race, color, religion, sex, sexual orientation, gender identity, or national origin. (3) The Contractor will not discharge or in any other manner discriminate against any employee or applicant for employment because such employee or applicant has inquired about, discussed, or disclosed the compensation of the employee or applicant or another employee or applicant. This provision shall not apply to instances in which an employee who has access to the compensation information of other employees or applicants as a part of such employee's essential job functions discloses the compensation of such other employees or applicants to individuals who do not otherwise have access to such information, unless such disclosure is in response to a formal complaint or charge, in furtherance of an investigation, proceeding, hearing, or action, including an investigation conducted by the employer, or is consistent with the Contractor's legal duty to furnish information. (4) The Contractor will send to each labor union or representative of workers with which it has a collective bargaining agreement or other Contract or understanding, a notice to be provided by the agency contracting officer, advising the labor union or workers' representative of the contractor's commitments under section 202 of Executive Order 11246 of September 24, 1965, and shall post copies of the notice in conspicuous places available to employees and applicants for employment. (5) The contractor will comply with all provisions of Executive Order 11246 of September 24, 1965, and of the rules, regulations, and relevant orders of the Secretary of Labor. (6) The Contractor will furnish all information and reports required by Executive Order 11246 of September 24, 1965, and by the rules, regulations, and orders of the Secretary of Labor, or pursuant thereto, and will permit access to his books, records, and accounts by the contracting agency and the Secretary of Labor for purposes of investigation to ascertain compliance with such rules, regulations, and orders. (7) In the event of the contractor's non-compliance with the nondiscrimination clauses of this Contract or with any of such rules, regulations, or orders, this contract may be canceled, terminated or suspended in whole or in part and the contractor may be declared ineligible for further government Contracts in accordance with procedures authorized in Executive Order 11246 of September 24, 1965, and such other sanctions may be imposed and remedies invoked as provided in Executive Order 11246 of September 24, 1965, or by rule, regulation, or order of the Secretary of Labor, or as otherwise provided by law. (8) The Contractor will include the provisions of paragraphs (1) through (8) in every Subcontract or purchase order unless exempted by rules, regulations, or orders

of the Secretary of Labor issued pursuant to section 204 of Executive Order 11246 of September 24, 1965, so that such provisions will be binding upon each Subcontractor or vendor. The Contractor will take such action with respect to any Subcontract or purchase order as may be directed by the Secretary of Labor as a means of enforcing such provisions including sanctions for noncompliance: Provided; however, that in the event the Contractor becomes involved in, or is threatened with, litigation with a Subcontractor or vendor as a result of such direction, the Contractor may request the United States to enter into such litigation to protect the interests of the United States. 41 C.F.R. § 60-1.4(a)

2. **DEBARMENT AND SUSPENSION.** A contract award (see, 2 C.F.R. § 180.220) shall not be made to parties listed on the government-wide exclusions in the System for Award Management (SAM), in accordance with the OMB guidelines at 2 C.F.R Part 180 that implement Executive Orders 12549 (3 CFR part 1986 Comp., p. 189) and 12689 (3 C.F.R. part 1989 Comp., p. 235), "Debarment and Suspension." SAM Exclusions contains the names of parties debarred, suspended, or otherwise excluded by agencies, as well as parties declared ineligible under statutory or regulatory authority other than Executive Order 12549. The Contractor, by executing this Contract, certifies that it is not presently suspended, debarred, proposed for debarment, or otherwise excluded by the federal government, and that should the Contractor become suspended, debarred, proposed for debarment, or otherwise excluded by the federal government, the Contractor shall immediately notify WSU. The Excluded Parties List System has been consolidated within the System for Award Management at <https://www.sam.gov/portal/public/SAM/>. (E.O.s 12549 and 12689)
3. **DOMESTIC PREFERENCE FOR PROCUREMENTS.** Contractor and its Subcontractors shall comply with 2 C.F.R. 200.322. The requirements of Part 200.322 include providing a preference, to the greatest extent practicable, for the purchase, acquisition, or use of goods, products, or materials produced in the United States (including but not limited to iron, aluminum, steel, cement, and other manufactured products). As described in 2 C.F.R. 200.322, "Produced in the United States" means, for iron and steel products, that all manufacturing processes, from the initial melting stage through the application of coatings, occurred in the United States. Additionally, "Manufactured products" means items and construction materials composed in whole or in part of non-ferrous metals such as aluminum; plastics and polymer-based products such as polyvinyl chloride pipe; aggregates such as concrete; glass, including optical fiber; and lumber.
4. **PROHIBITION ON CERTAIN TECHNOLOGIES (2 C.F.R. 200.216).** Contractor and its Subcontractors shall comply with Section 889 of the National Defense Authorization Act of 2019. The requirements of Section 889 include a prohibition on the procurement or use of certain telecommunications and video surveillance services or equipment. Contractor and its Contractors are prohibited from obligating or expending federal funds to (1) Procure or obtain; (2) Extend or renew a contract to procure or obtain; or (3) Enter into a contract (or extend or renew a contract) to procure or obtain equipment, services, or systems that uses covered telecommunications equipment or services as a substantial or essential component of any system, or as critical technology as part of any system. As described in Public Law 115-232, section 889, covered telecommunications equipment is telecommunications equipment produced by Huawei Technologies Contractor or ZTE Company (or any subsidiary or affiliate of such entities). Covered video surveillance equipment is video surveillance equipment produced by Hytera Communications Corporation, Hangzhou Hikvision Digital Technology Company, or Dahua Technology Company (or any subsidiary or affiliate of such entities).
5. **BYRD ANTI-LOBBYING AMENDMENT.** If this Contract or Subcontract, as applicable, is valued over one hundred thousand dollars (\$100,000.00), each tier is required to certify to the tier above that it will not and has not used Federal appropriated funds to pay any person or organization for influencing or attempting to influence an officer or employee of any agency, a member of Congress, officer or employee of Congress, or an employee of a member of Congress in connection with obtaining any Federal contract, grant, or any other award covered by 31 U.S.C. 1352. Each tier shall also disclose any lobbying with non-Federal funds that takes place in connection with obtaining any Federal award. Such disclosures are forwarded from tier to tier up to WSU.

WICHITA BIOMEDICAL CAMPUS

Furniture Specifications Ancillary

February 2025

WICHITA BIOMEDICAL CAMPUS

Furniture Specifications

SEATING

S.8b	Task Chair	S.35b	Dining Chair
S.8c	Task Chair	S.36a	Booth Seating
S.11	Reception Task Chair	S.36b	Booth Seating
S.14a	Dining Chair	S.40	Sofa
S.14b	Dining Chair	S.41	Sofa
S.14c	Dining Chair	S.42b	Barstool
S.14d	Dining Chair	S.42c	Counterstool
S.15a	Dining Chair	S.42d	Counterstool
S.15c	Dining Chair	S.42e	Counterstool
S.15d	Dining Chair	S.43	Sofa
S.16a	Dining Chair	S.44	Dining Chair
S.16b	Dining Chair	S.45	Counterstool
S.16c	Dining Chair	S.46	Sofa
S.17	Lounge Chair	S.47a	Lounge Chair
S.18a	Sofa	S.47b	Lounge Chair
S.18b	Sofa	S.48	Lounge Chair
S.19a	Lounge Chair	S.49a	Bench
S.19b	Lounge Chair	S.49b	Bench
S.20a	Lounge Chair	S.50	High Back Lounge Chair
S.20b	Lounge Chair	S.51a	Dining Chair
S.20c	Lounge Chair	S.51b	Dining Chair
S.20d	Lounge Chair	S.52	Dining Chair
S.20e	Lounge Chair	S.53	Counter Stool
S.21a	Sofa	S.54	Lounge Chair
S.21b	Sofa	S.55a	Lounge Chair
S.21d	Sofa	S.55b	Lounge Chair
S.21e	Sofa	S.55c	Lounge Chair
S.24a	Sofa	S.56	Guest Chair
S.24b	Sofa	S.57	Lounge Chair
S.26	Guest Chair	S.58	Barstool
S.27a	Bench	S.59	Barstool
S.27b	Bench	S.60	Dining Chair
S.29	Sofa	S.61	Banquette
S.30a	Guest Chair	S.62	Lounge Chair
S.30b	Guest Chair	S.63	Lounge Chair
S.32a	Barstool	S.64	Bench
S.32b	Barstool	S.66	Lounge Chair
S.33a	Lounge Chair	S.73a	Lounge Chair
S.34	Lounge Chair	S.73b	Lounge Chair
S.35a	Dining Chair	S.73c	Lounge Chair

WICHITA BIOMEDICAL CAMPUS

Furniture Specifications

SEATING

S.73d	Lounge Chair	T.51	Laptop Table
S.74	Lounge Chair	T.53	Dining Table
S.75	Sofa	T.55	Laptop Table
S.76	Side Chair	T.59	Narrow Table
S.77	Sofa	T.62	Coffee Table
S.86	Sofa	T.63	Side Table

TABLES

T.5b	Communal Table
T.13	Conference Table
T.23	Dining Table
T.24a	Dining Table
T.24b	Dining Table
T.25	Dining Table
T.26	Laptop Table
T.27a	Laptop Table
T.27d	Laptop Table
T.28	Side Table
T.29a	Coffee Table
T.30	Coffee Table
T.31	Dining Table
T.32a	Communal Table
T.32b	Communal Table
T.32c	Communal Table
T.33	Coffee Table
T.34	Coffee Table
T.35	Dining Table
T.36a	Dining Table
T.36b	Dining Table
T.38b	Coffee Table
T.39	Dining Table
T.40	Dining Table
T.41a	Coffee Table
T.41b	Coffee Table
T.42	Dining Table
T.43	Laptop
T.44	Communal Table
T.45	Side Table
T.48	Bar Table


MISCELLANEOUS

M.1	Trash Can
M.2	Trash Can
M.3	Trash Can
M.4	Trash Can
M.5	Trash Can
M.6	Trash Can
M.7	Trash Can
M.8	Rug
M.9	Rug
M.10	Rug
M.11a	Ottoman
M.11b	Ottoman
M.12	Rug
M.13	Study Carrel
M.14a	Pouf
M.14b	Pouf
M.14c	Pouf
M.14d	Pouf
M.15	Rug
M.16	Rug
M.17	Rug
M.18	Rug
M.19	Rug
M.20	Rug
M.21	Rug
M.22	Rug
M.23	Booth
M.24	Mobile White Board
M.25	Rug
M.26	Pool Table
M.27	Ping Pong Table

WICHITA BIOMEDICAL CAMPUS

Furniture Specifications

M.28	Library Cart
M.29	Storage Cabinet
M.30	Storage Cabinet
M.31	Storage Cabinet
M.33	Lamp
M.34	Lamp
M.35	Lamp
M.36	Lamp
M.37	Lamp
M.38	Lamp
M.39	Lamp
M.40	Full Height Storage
M.41	Full Height Storage
M.44	Wire Shelves
M.45	Full Height Wardrobe
M.47a	Trash Can
M.47b	Recycling Bin
M.48	Self Checkout Kiosk
M.49	Reception Desk
M.52	Lateral File
M.56	Lockers
M.57	Credenza

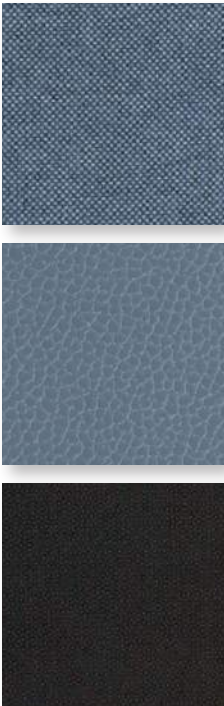

Task Chair

Qty: 1


DESCRIPTION : TASK CHAIR
MANUFACTURER : HAWORTH
PRODUCT : POPPY GUEST, 5 STAR BASE
DIMENSIONS : 26.75" D 26.75" W 31"-36" H (16"-21" SEAT HEIGHT)
FINISHES : BACK UPHOLSTERY - CLASS II MEDIUM BLUE, SEAT - MOMENTUM SILICA CHAMBRAY, BASE - BLACK
NOTES :
LOCATION: KU PHONE ROOM



Task Chair

Qty: 5

DESCRIPTION : TASK CHAIR
MANUFACTURER : HAWORTH
PRODUCT : POPPY GUEST CHAIR
DIMENSIONS : 26.75" D 26.75" W 31"-36" H (16"-21" SEAT HEIGHT)
FINISHES : UPHOLSTERY - MAHARAM BECK RETROSPECT, BASE - SMOOTH PLASTER
NOTES : 5-STAR BASE
LOCATION: LEVEL 4 - WORKPLACE PHONE ROOM

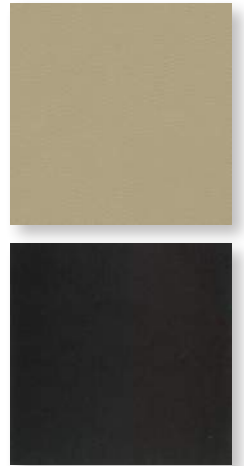

Task Chair

Qty: 12

DESCRIPTION : RECEPTION TASK CHAIR

MANUFACTURER : BERNHARDT


PRODUCT : ALTA HIGH BACK

DIMENSIONS : 25.5" W 25.875" D 39.375" H (17.5"-20.5" SEAT HEIGHT)

FINISHES : UPHOLSTERY - KNOLL PREMIER KHAKI, LEGS & ARM - BLACK

NOTES : FIXED HEIGHT, UPHOLSTERED ARM PADS

LOCATION: RECEPTIONS

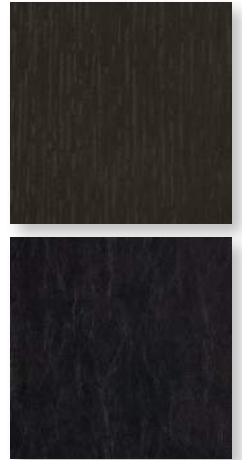

Dining Chair

Qty: 17

DESCRIPTION : DINING CHAIR**MANUFACTURER :** BERNHARDT**PRODUCT :** MATINEE**DIMENSIONS :** 12.75" W 21.75" D 31.5" H (18.25" SEAT HEIGHT)**FINISHES :** UPHOLSTERY - MAHARAM PROMPT SOOT, WOOD - M77 COFFEE**NOTES :** SOLID OAK WITH SEAT PAD**LOCATION:** LEVEL 1 - CAFE AT GRAB + GO, LEVEL 7 - KU LOUNGE



Dining Chair

Qty: 12

DESCRIPTION : DINING CHAIR

MANUFACTURER : BERNHARDT

PRODUCT : MATINEE

DIMENSIONS : 21.75" W 21.75" D 31.5" H (17.5" SEAT HEIGHT)

FINISHES : WOOD - OAK / ASH 871

NOTES : SOLID OAK


LOCATION: LEVEL 3 - ELEVATOR LOUNGE LOBBY



Dining Chair

Qty: 22

DESCRIPTION : DINING CHAIR
MANUFACTURER : BERNHARDT
PRODUCT : MATINEE
DIMENSIONS : 21.75" W 21.75" D 31.5" H (17.5" SEAT HEIGHT)
FINISHES : WOOD - M77 COFFEE
NOTES : SOLID OAK
LOCATION: LEVEL 3 - CIRCULATION, LEVEL 6 - CIRCULATION

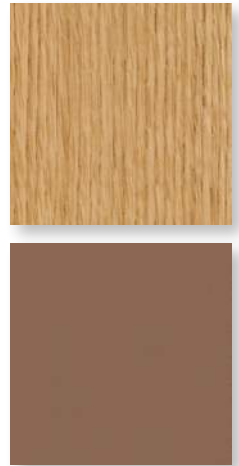

Dining Chair

Qty: 3

DESCRIPTION : DINING CHAIR

MANUFACTURER : BERNHARDT


PRODUCT : MATINEE

DIMENSIONS : 12.75" W 21.75" D 31.5" H (18.25" SEAT HEIGHT)

FINISHES : UPHOLSTERY - MAHARAM INSTILL FURROW. WOOD - OAK / ASH 871

NOTES : SOLID OAK WITH SEAT PAD

LOCATION: LEVEL 4 - CIRCULATION

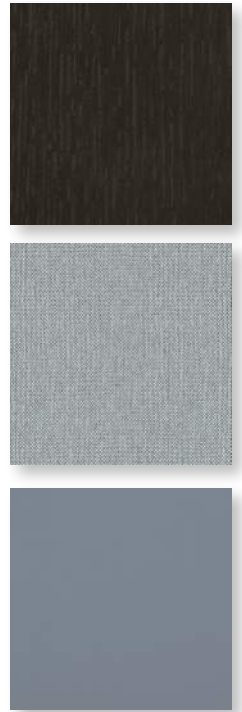

Dining Chair

Qty: 4

DESCRIPTION : DINING CHAIR**MANUFACTURER :** BERNHARDT**PRODUCT :** MULHOLLAND**DIMENSIONS :** 23.25" W 22.5" D 30.75" H (19" SEAT HEIGHT)**FINISHES :** UPHOLSTERY BACK - MAHARAM MODE INTAGLIO, UPHOLSTERY SEAT - MAHARAM APT FLUID, WOOD - M77 COFFEE**NOTES :****LOCATION:** LEVEL 1 - CAFE AT GRAB + GO



Dining Chair

Qty: 3


DESCRIPTION : DINING CHAIR**MANUFACTURER :** BERNHARDT**PRODUCT :** MULHOLLAND**DIMENSIONS :** 23.25" W 22.5" D 30.75" H (19" SEAT HEIGHT)**FINISHES :** UPHOLSTERY BACK - MAHARAM RIBBED WEAVE SUNFLOWER, UPHOLSTERY SEAT - MAHARAM SITE INCOGNITO, WOOD - M77 COFFEE**NOTES :****LOCATION:** LEVEL 2 - WSU/T HUB



Dining Chair

Qty: 4

DESCRIPTION : DINING CHAIR**MANUFACTURER :** BERNHARDT**PRODUCT :** MULHOLLAND**DIMENSIONS :** 23.25" W 22.5" D 30.75" H (19" SEAT HEIGHT)**FINISHES :** UPHOLSTERY BACK - MAHARAM FIRMA SILENT, UPHOLSTERY SEAT - MAHARAM INSTILL BOBWHITE, WOOD - M77 COFFEE**NOTES :****LOCATION:** LEVEL 3 - WORKPLACE

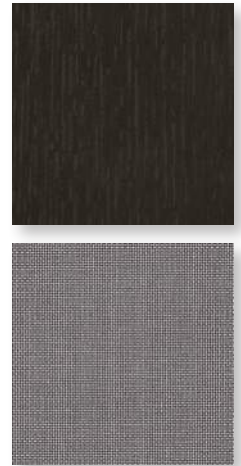

Dining Chair

Qty: 2

DESCRIPTION : DINING CHAIR

MANUFACTURER : BERNHARDT


PRODUCT : MULHOLLAND

DIMENSIONS : 23.25" W 22.5" D 30.75" H (19" SEAT HEIGHT)

FINISHES : UPHOLSTERY - DESIGN TEX CROSSWEAVE PENGUIN, WOOD - M77 COFFEE

NOTES :

LOCATION: LEVEL 4 - WORKPLACE

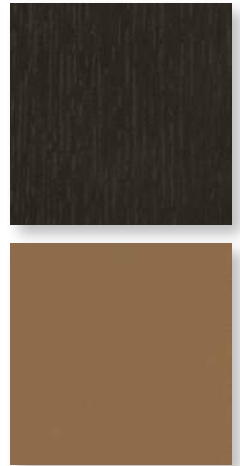

Dining Chair

Qty: 16

DESCRIPTION : DINING CHAIR

MANUFACTURER : BERNHARDT


PRODUCT : COOPER

DIMENSIONS : 22.125" W 21" D 30.625" H (18.625" SEAT HEIGHT)

FINISHES : UPHOLSTERY - MAHARAM INSTILL DOE, WOOD - M77 COFFEE

NOTES : SOLID ASH AND UPHOLSTERED SEAT PAD

LOCATION: LEVEL 1 - CAFE AT GRAB + GO

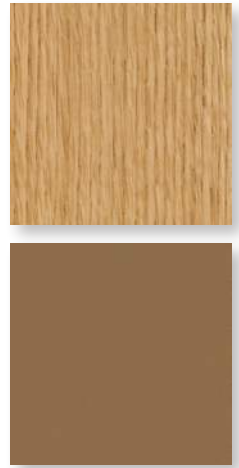

Dining Chair

Qty: 8

DESCRIPTION : DINING CHAIR**MANUFACTURER :** BERNHARDT**PRODUCT :** COOPER**DIMENSIONS :** 22.125" W 21" D 30.625" H (18.625" SEAT HEIGHT)**FINISHES :** UPHOLSTERY - MAHARAM INSTILL DOE. WOOD - OAK / ASH 871**NOTES :** SOLID ASH AND UPHOLSTERED SEAT PAD**LOCATION:** LEVEL 2 - WSU/T HUB



Dining Chair

Qty: 6

DESCRIPTION : DINING CHAIR**MANUFACTURER :** BERNHARDT**PRODUCT :** COOPER**DIMENSIONS :** 22.125" W 21" D 30.625" H (18.625" SEAT HEIGHT)**FINISHES :** UPHOLSTERY - MAHARAM ARLO SPALTED. WOOD - OAK / ASH 871**NOTES :** SOLID ASH AND UPHOLSTERED SEAT PAD**LOCATION:** LEVEL 2 - FORUM



Lounge Chair

Qty: 2

DESCRIPTION : LOUNGE CHAIR

MANUFACTURER : BERNHARDT


PRODUCT : CANELLE

DIMENSIONS : 31" W 34" D 41" H (17" SEAT HEIGHT)

FINISHES : UPHOLSTERY - BERNHARDT PATINA SMOKE. WOOD - OAK / ASH 871

NOTES : WOOD BASE

LOCATION: LEVEL 1 - FORUM

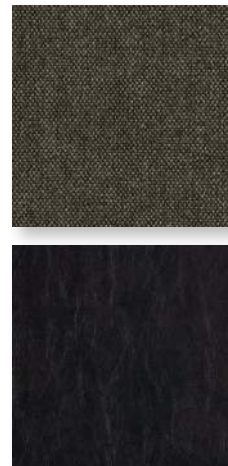

Sofa

Qty: 2


DESCRIPTION : SOFA**MANUFACTURER :** BERNHARDT**PRODUCT :** CODE**DIMENSIONS :** 29.5" D 29.625" H 30" W AND 90" W (RE: FURNITURE PLANS)**FINISHES :** UPHOLSTERY BACK - CAMIRA MAIN LINE FLAX TEMPLE, UPHOLSTERY SEAT - MAHARAM PROMPT SOOT**NOTES :** PROVIDE POWER CAPABILITY IN BACK REST.**LOCATION:** LEVEL 1 - FORUM



Sofa

Qty: 2

DESCRIPTION : SOFA**MANUFACTURER :** BERNHARDT**PRODUCT :** CODE**DIMENSIONS :** 29.5" D 29.625" H 30" W AND 60" W (RE: FURNITURE PLANS)**FINISHES :** UPHOLSTERY BACK - CAMIRA MAIN LINE FLAX TEMPLE, UPHOLSTERY SEAT - MAHARAM PROMPT SOOT**NOTES :** PROVIDE POWER CAPABILITY IN BACK REST.**LOCATION:** LEVEL 1 - FORUM

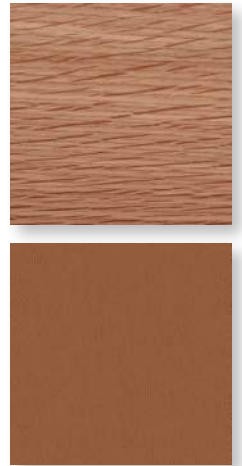

Lounge Chair

Qty: 4

DESCRIPTION : LOUNGE CHAIR

MANUFACTURER : STYLEX


PRODUCT : OKO

DIMENSIONS : 33.13" W 30.38" D 27.38" H (16.63" SEAT HEIGHT)

FINISHES : UPHOLSTERY - MAHARAM LARIAT SADDLE, WOOD - STYLEX RIFT CUT OAK

NOTES : WOOD SHELL

LOCATION: LEVEL 1 - FORUM

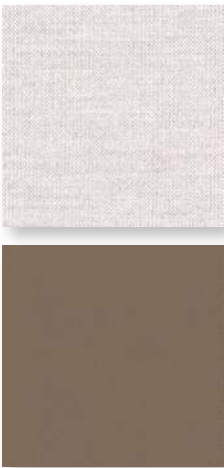

Lounge Chair

Qty: 2

DESCRIPTION : LOUNGE CHAIR
MANUFACTURER : STYLEX
PRODUCT : OKO
DIMENSIONS : 33.13" W 30.38" D 27.38" H (16.63" SEAT HEIGHT)
FINISHES : UPHOLSTERY BACK - MAHARAM FIRMA SILENT, UPHOLSTERY BACK - MAHARAM INSTILL BOBWHITE
NOTES : CONTRASTING UPHOLSTERED SHELL
LOCATION: LEVEL 2 - WSU/T HUB



Lounge Chair

Qty: 4

DESCRIPTION : LOUNGE CHAIR
MANUFACTURER : BERNHARDT
PRODUCT : RAVEL
DIMENSIONS : 35" W 34" D 30.625" H (17.25" SEAT HEIGHT)
FINISHES : UPHOLSTERY BACK - KNOLL BUZZ BUTTERNUT, UPHOLSTERY SEAT - MAHARAM INSTILL DOE , WOOD - OAK / ASH M77 COFFEE
NOTES :
LOCATION: LEVEL 1 - FORUM



Lounge Chair

Qty: 2

DESCRIPTION : LOUNGE CHAIR**MANUFACTURER :** BERNHARDT**PRODUCT :** RAVEL**DIMENSIONS :** 35" W 34" D 30.625" H (17.25" SEAT HEIGHT)**FINISHES :** UPHOLSTERY - POLLACK EAST WEST COAST HIGHWAY, WOOD - OAK / ASH
M77 COFFEE**NOTES :****LOCATION:** LEVEL 2 - ELEVATOR LOBBY LOUNGE



Lounge Chair

Qty: 4

DESCRIPTION : LOUNGE CHAIR
MANUFACTURER : BERNHARDT
PRODUCT : RAVEL
DIMENSIONS : 35" W 34" D 30.625" H (17.25" SEAT HEIGHT)
FINISHES : UPHOLSTERY BACK - POLLACK FEEDBACK WHITE NOISE, UPHOLSTERY SEAT - MAHARAM LARIAT INDIGO, WOOD - OAK / ASH M77 COFFEE
NOTES :
LOCATION: LEVEL 2 - FORUM



Lounge Chair

Qty: 2

DESCRIPTION : LOUNGE CHAIR

MANUFACTURER : BERNHARDT

PRODUCT : RAVEL

DIMENSIONS : 35" W 34" D 30.625" H (17.25" SEAT HEIGHT)

FINISHES : UPHOLSTERY - MAHARAM TRESTLE RIFT, WOOD - OAK / ASH M77 COFFEE

NOTES :

LOCATION: LEVEL 4 - PANTRY AND RECEPTION



Lounge Chair

Qty: 2

DESCRIPTION : LOUNGE CHAIR

MANUFACTURER : BERNHARDT

PRODUCT : RAVEL

DIMENSIONS : 35" W 34" D 30.625" H (17.25" SEAT HEIGHT)

FINISHES : UPHOLSTERY - KNOLL BUZZ ECLIPSE, WOOD - OAK / ASH M77 COFFEE

NOTES :

LOCATION: LEVEL 6 - ELEVATOR LOBBY LOUNGE



Sofa

Qty: 1

DESCRIPTION : SOFA**MANUFACTURER :** STYLEX**PRODUCT :** YOOM**DIMENSIONS :** 26" H 36" D WIDTH VARIES (15" SEAT HEIGHT)**FINISHES :** UPHOLSTERY - KNOLL BUZZ ECLIPSE**NOTES :** RE: FURNITURE PLANS FOR CONFIGURATION. PROVIDE POWER CAPABILITY IN BACK REST.**LOCATION:** LEVEL 1 - FORUM



Sofa

Qty: 2

DESCRIPTION : SOFA**MANUFACTURER :** STYLEX**PRODUCT :** YOOM**DIMENSIONS :** 26" H 36" D 36" W (15" SEAT HEIGHT)**FINISHES :** UPHOLSTERY BACK - MAHARAM FELIX KERNEL, UPHOLSTERY SEAT - KNOLL BUZZ ECLIPSE**NOTES :** RE: FURNITURE PLANS FOR ARM VS. ARMLESS SEAT LOCATIONS**LOCATION:** LEVEL 2 - FORUM



Sofa

Qty: 1


DESCRIPTION : SOFA
MANUFACTURER : STYLEX
PRODUCT : YOOM
DIMENSIONS : 26" H 36" D WIDTH VARIES (15" SEAT HEIGHT)
FINISHES : UPHOLSTERY - MAHARAM PROMPT ELAN
NOTES : RE: FURNITURE PLANS FOR CONFIGURATION
LOCATION: LEVEL 7 - ELEVATOR LOBBY LOUNGE



Sofa

Qty: 1

DESCRIPTION : SOFA
MANUFACTURER : STYLEX
PRODUCT : YOOM
DIMENSIONS : 26" H 36" D WIDTH VARIES (15" SEAT HEIGHT)
FINISHES : UPHOLSTERY BACK - MAHARAM METAPHOR DOCKYARD, UPHOLSTERY SEAT - MAHARAM NICO HOUSEBOAT
NOTES : RE: FURNITURE PLANS FOR CONFIGURATION
LOCATION: LEVEL 7 & 8 - WORKPLACE

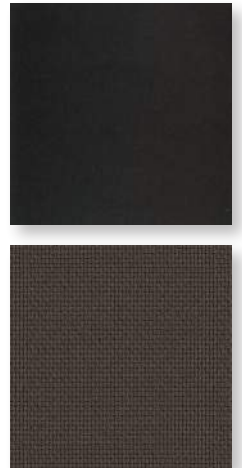

Sofa

Qty: 1

DESCRIPTION : SOFA

MANUFACTURER : ALLERUIR


PRODUCT : ORAN

DIMENSIONS : 133" OVERALL W 27.5" OVERALL H

FINISHES : UPHOLSTERY - MOMENTUM TRADITION HIDDEN, FRAME - BLACK

NOTES : ORA501 CONFIGURATION

LOCATION: LEVEL 2 - ELEVATOR LOBBY

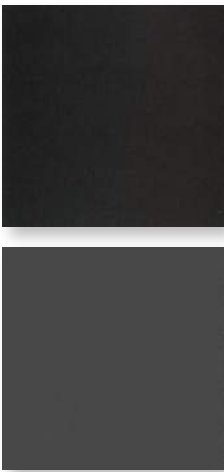

Sofa

Qty: 1


DESCRIPTION : SOFA
MANUFACTURER : ALLERUIR
PRODUCT : ORAN
DIMENSIONS : 133" OVERALL W 27.5" OVERALL H
FINISHES : UPHOLSTERY - MAHARAM INSTILL STEALTH, FRAME - BLACK
NOTES : ORA501 CONFIGURATION
LOCATION: LEVEL 6 - ELEVATOR LOBBY LOUNGE



Guest Chair

Qty: 13



DESCRIPTION : GUEST CHAIR
MANUFACTURER : BERNHARDT
PRODUCT : HALO
DIMENSIONS : 21.25" W 19.5" D 31" H (18.25" SEAT HEIGHT)
FINISHES : UPHOLSTERY - MAHARAM MANTLE IMPALA, WOOD - BERNHARDT OAK ASH 871
NOTES : UPHOLSTERED CHAIR
LOCATION: LEVEL 2 - WSU/T HUB WAITING AREA

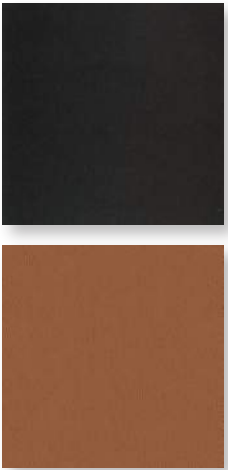

Bench

Qty: 2


DESCRIPTION : BENCH
MANUFACTURER : BERNHARDT
PRODUCT : CP2
DIMENSIONS : 56.5" W 26.5" D 16.375" H
FINISHES : UPHOLSTERY - MAHARAM LARIAT SADDLE, FRAME - BLACK
NOTES : TWO-SEAT BENCH
LOCATION: LEVEL 2 - WSU/T HUB WAITING AREA

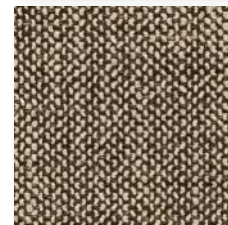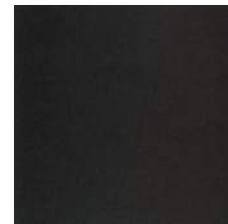

Bench

Qty: 2

DESCRIPTION : BENCH**MANUFACTURER :** BERNHARDT**PRODUCT :** CP2**DIMENSIONS :** 56.5" W 26.5" D 16.375" H**FINISHES :** UPHOLSTERY - POLLACK EAST WEST COST HIGHWAY, FRAME - BLACK**NOTES :** TWO-SEAT BENCH**LOCATION:** LEVEL 4 - PUBLIC HEALTH CIRCULATION

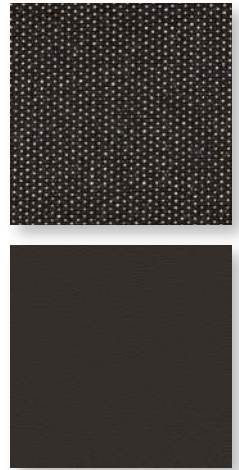

Sofa

Qty: 1

DESCRIPTION : SOFA

MANUFACTURER : STYLEX

PRODUCT : LUNA

DIMENSIONS : 25" D 38" H RE: FURNITURE PLANS FOR WIDTH AND CONFIGURATION

FINISHES : UPHOLSTERY BACK - MAHARAM LANALUX BLACK WHITE, UPHOLSTERY SEAT - KNOLL PRAIRIE BISON

NOTES : HIGH BACK, PLINTH BASE, WITH PLANTERS


LOCATION: LEVEL 2 - WSU/T HUB



Guest Chair

Qty: 6


DESCRIPTION : GUEST CHAIR
MANUFACTURER : DAVIS
PRODUCT : OTTANNA
DIMENSIONS : 23.5" W 23" D 28"-33" H (18"-21" SEAT HEIGHT)
FINISHES : UPHOLSTERY BACK - KNOLL VERT TERRAIN, UPHOLSTERY SEAT - MAHARAM LARIAT TAUPE, FRAME - BLACK
NOTES : FIVE-STAR BASE
LOCATION: LEVEL 2 - WSU/T HUB

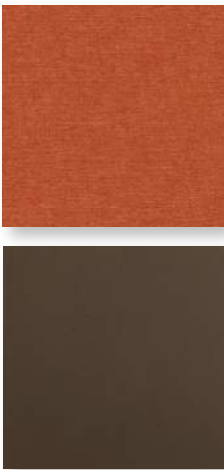

Guest Chair

Qty: 8

DESCRIPTION : GUEST CHAIR
MANUFACTURER : DAVIS
PRODUCT : OTTANNA
DIMENSIONS : 23.5" W 23" D 28"-33" H (18"-21" SEAT HEIGHT)
FINISHES : UPHOLSTERY - BERNHARDT STILL YAM, FRAME - PEARL BRONZE
NOTES : 5-STAR BASE
LOCATION: LEVEL 8 - KU HUB

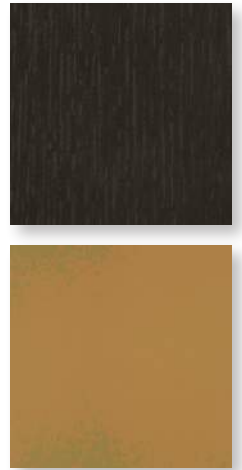

Barstool

Qty: 8

DESCRIPTION : BARSTOOL**MANUFACTURER :** BERNHARDT**PRODUCT :** DARBY**DIMENSIONS :** 23.125" W 18.375" D 34.75" H (30.25" SEAT HEIGHT)**FINISHES :** UPHOLSTERY - MAHARAM LEDGER SAHARA, WOOD - BERNHARDT M77
COFFEE**NOTES :****LOCATION:** LEVEL 2 - FORUM



Barstool

Qty: 6


DESCRIPTION : BARSTOOL**MANUFACTURER :** BERNHARDT**PRODUCT :** DARBY**DIMENSIONS :** 23.125" W 18.375" D 34.75" H (30.25" SEAT HEIGHT)**FINISHES :** UPHOLSTERY - KNOLL REBEL AMBER, WOOD - OAK / ASH M77 COFFEE**NOTES :****LOCATION:** LEVEL 3 - CIRCULATION



Lounge Chair

Qty: 2

DESCRIPTION : LOUNGE CHAIR
MANUFACTURER : HIGHTOWER
PRODUCT : NEST EASY LOUNGE CHAIR
DIMENSIONS : 35" W 36" D 47.3" H (17" SEAT HEIGHT)
FINISHES : UPHOLSTERY - ARC COM HUSH GOLDENROD, WOOD - SOAPED OAK WOOD,
PILLOW - MAHARAM PETRA TROVE
NOTES : WOOD BASE
LOCATION: LEVEL 3 - WORKPLACE

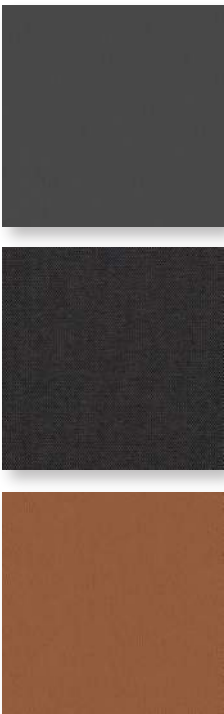

Lounge Chair

Qty: 4

DESCRIPTION : LOUNGE CHAIR

MANUFACTURER : BERNHARDT

PRODUCT : AUTOMATIC

DIMENSIONS : 31.5" W 32.75" D 30.5" H (17.25" SEAT HEIGHT)

FINISHES : UPHOLSTERY SEAT - MAHARAM INSTILL STEALTH, UPHOLSTERY SURROUND - MAHARAM VEER CHROMATIC , STRAP - MAHARAM LARIAT SADDLE

NOTES : MOBILE


LOCATION: LEVEL 3 - ELEVATOR LOUNGE LOBBY



Dining Chair

Qty: 32

DESCRIPTION : DINING CHAIR
MANUFACTURER : HIGHTOWER
PRODUCT : ALO
DIMENSIONS : 23" W 20.5" D 30.8" H (17.8" SEAT HEIGHT)
FINISHES : UPHOLSTERY - MAHARAM FIRMA PROLOGUE, FRAME - BLACK
NOTES :
LOCATION: LEVEL 3 - ELEVATOR LOUNGE LOBBY

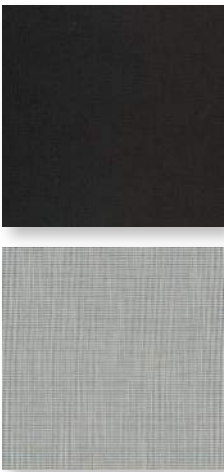

Dining Chair

Qty: 16

DESCRIPTION : DINING CHAIR
MANUFACTURER : HIGHTOWER
PRODUCT : ALO
DIMENSIONS : 23" W 20.5" D 30.8" H (17.8" SEAT HEIGHT)
FINISHES : UPHOLSTERY - MAHARAM RIBBED WEAVE ALLIUM, FRAME - BLACK
NOTES :
LOCATION: LEVEL 6 - ELEVATOR LOUNGE LOBBY



Booth Seating

Qty: 4


DESCRIPTION : BOOTH SEATING**MANUFACTURER :** DAVIS**PRODUCT :** Q6 LOUNGE**DIMENSIONS :** 78.5" W 28" D 30.125" H (18" SEAT HEIGHT). SCREEN: 50.625" H**FINISHES :** SCREEN - BERNHARDT SMOOTH PLATINUM , UPHOLSTERY SEAT - BERNHARDT ALLUDE ESPRESSO**NOTES :** GANGING SCREEN, Q6-122 BACK TO BACK. PROVIDE POWER.**LOCATION:** LEVEL 3 - CIRCULATION



Booth Seating

Qty: 4


DESCRIPTION : BOOTH SEATING**MANUFACTURER :** DAVIS**PRODUCT :** Q6 LOUNGE**DIMENSIONS :** 78.5" W 28" D 30.125" H (18" SEAT HEIGHT). SCREEN: 50.625" H**FINISHES :** SCREEN - CAMIRA BLAZER EDGE HILL, UPHOLSTERY SEAT - MAHARAM ISA DEAR**NOTES :** GANGING SCREEN, Q6-122 BACK TO BACK. PROVIDE POWER.**LOCATION:** LEVEL 6 - CIRCULATION

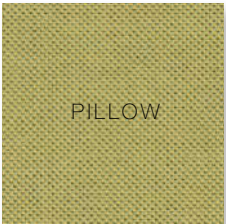

Sofa

Qty: 2

DESCRIPTION : SOFA
MANUFACTURER : HIGHTOWER
PRODUCT : NEST EASY TWO-SEAT SOFA
DIMENSIONS : 63" W 33" D 48" (17" SEAT HEIGHT)
FINISHES : UPHOLSTERY BACK - MAHARAM ROWAN UNTOLD, UPHOLSTERY SEAT - MAHARAM ROWAN COTTONWOOD, PILLOW - MAHARAM FELIX PINNACLE, LEGS - SOAPED OAK WOOD
NOTES : HIGH BACK, WOOD BASE
LOCATION: LEVEL 4 - WORKPLACE

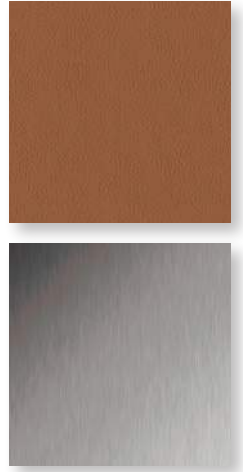

Sofa

Qty: 2

DESCRIPTION : SOFA BANQUETTE BENCH

MANUFACTURER : DAVIS


PRODUCT : A-BENCH THREE SEATER

DIMENSIONS : 77" W 25.625" D 32" H (18.75" SEAT HEIGHT)

FINISHES : UPHOLSTERY - MAHARAM LARIAT SADDLE, BASE - CHROME

NOTES : ARMLESS BACKED BENCH

LOCATION: LEVEL 4 - WORKPLACE

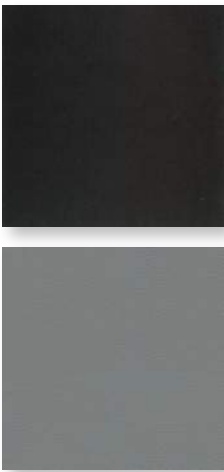

Barstool

Qty: 12


DESCRIPTION : BARSTOOL
MANUFACTURER : BERNHARDT
PRODUCT : DARBY
DIMENSIONS : 17.5" W 20" D 39" H (30.125" SEAT HEIGHT)
FINISHES : UPHOLSTERY - KNOLL PRAIRIE GALAXY, BASE - BLACK POWDER COAT
NOTES :
LOCATION: LEVEL 6 - ELEVATOR LOBBY LOUNGE



Counter Stool

Qty: 4


DESCRIPTION : COUNTER STOOL
MANUFACTURER : BERNHARDT
PRODUCT : PRELUDE
DIMENSIONS : 17.5" W 20" D 36.25" H (27.25" SEAT HEIGHT)
FINISHES : UPHOLSTERY - MAHARAM INSTILL TANNIN, BASE - BLACK POWDERCOAT
NOTES :
LOCATION: LEVEL 7 - KU LOUNGE

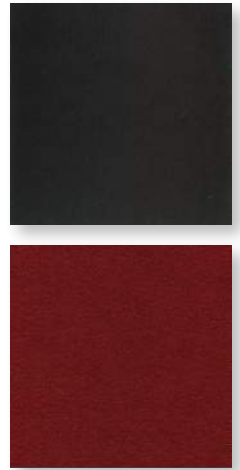

Counter Stool

Qty: 4

DESCRIPTION : COUNTER STOOL**MANUFACTURER :** BERNHARDT**PRODUCT :** DARBY**DIMENSIONS :** 17.5" W 20" D 36.25" H (27.25" SEAT HEIGHT)**FINISHES :** UPHOLSTERY - CAMIRA SYNERGY AMIABLE, BASE - BLACK POWDER COAT**NOTES :****LOCATION:** LEVEL 8 - KU HUB

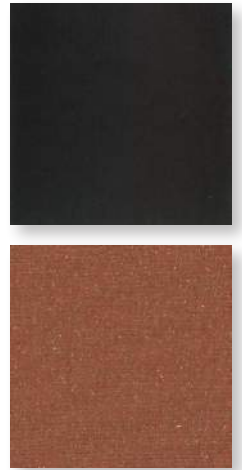

Counter Stool

Qty: 4

DESCRIPTION : COUNTER STOOL

MANUFACTURER : BERNHARDT


PRODUCT : DARBY

DIMENSIONS : 17.5" W 20" D 36.25" H (27.25" SEAT HEIGHT)

FINISHES : UPHOLSTERY - KNOLL BUZZ BITTERSWEET, BASE - BLACK POWDER COAT

NOTES :

LOCATION: LEVEL 8 - KU HUB

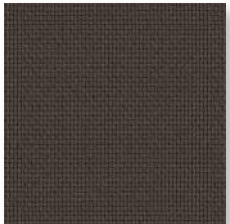

Sofa

Qty: 1

DESCRIPTION : SOFA
MANUFACTURER : ALLERUIR
PRODUCT : MAYZE
DIMENSIONS : 27.75" H 34.5" D RE: FURNITURE PLANS FOR WIDTH (15.25" SEAT HEIGHT)
FINISHES : UPHOLSTERY - MOMENTUM TRADITION HIDDEN, BAND DETAIL - CAMIRA SYNERGY LDS29
NOTES :
LOCATION: LEVEL 4 - PANTRY AND RECEPTION



Dining Chair

Qty: 16

DESCRIPTION : DINING CHAIR

MANUFACTURER : HAWORTH

PRODUCT : NEWOOD

DIMENSIONS : 20.75" W 19.75" D 30.25" H (18.25" SEAT HEIGHT)

FINISHES : WOOD - WENGE STAINED ASH

NOTES :


LOCATION: LEVEL 4 - PANTRY AND RECEPTION



Counter Stool

Qty: 6


DESCRIPTION : COUNTER STOOL
MANUFACTURER : HIGHTOWER
PRODUCT : HARI
DIMENSIONS : 16" W 18.5" D 36.8" H (26.5" SEAT HEIGHT)
FINISHES : LEG - BLACK, BACK - NATURAL STAINED OAKWOOD, UPHOLSTERY - KNOLL PRAIRIE LANTERN
NOTES :
LOCATION: LEVEL 4 - PANTRY AND RECEPTION

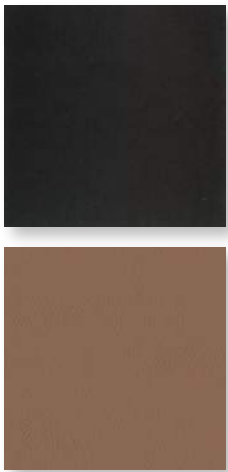

Sofa

Qty: 1

DESCRIPTION : SOFA
MANUFACTURER : BERNHARDT
PRODUCT : FINALE THREE-SEAT SOFA
DIMENSIONS : 80" W 28.25" D 27.5" H (16.5" SEAT HEIGHT)
FINISHES : UPHOLSTERY - MAHARAM INSTILL FURROW, BASE - BLACK
NOTES :
LOCATION: LEVEL 4 - PREFUNCTION

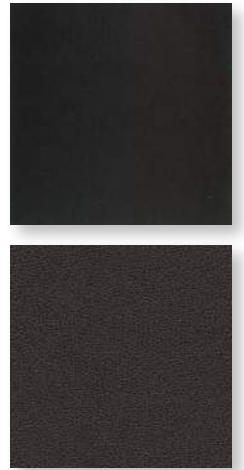

Lounge Chair

Qty: 1

DESCRIPTION : LOUNGE CHAIR

MANUFACTURER : BERNHARDT


PRODUCT : FINALE LOUNGE

DIMENSIONS : 32.5" W 28.25" D 27.5" H (16.5" SEAT HEIGHT)

FINISHES : BASE - BLACK MATTE, UPHOLSTERY - BERNHARDT ALLUDE BLACK

NOTES :

LOCATION: LEVEL 4 - PREFUNCTION

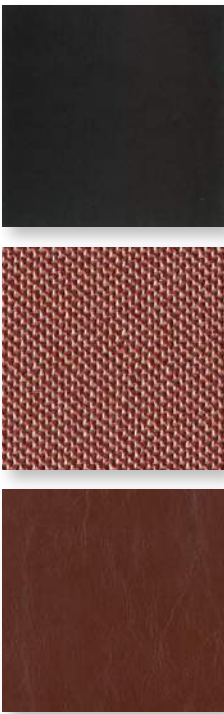

Lounge Chair

Qty: 4


DESCRIPTION : LOUNGE CHAIR
MANUFACTURER : BERNHARDT
PRODUCT : FINALE LOUNGE
DIMENSIONS : 32.5" W 28.25" D 27.5" H (16.5" SEAT HEIGHT)
FINISHES : BASE - BLACK MATTE, UPHOLSTERY BACK - LUUM TRICHROMA SASHAY,
UPHOLSTERY SEAT - MAHARAM PROMPT RUFOUS
NOTES :
LOCATION: LEVEL 7 & 8 - WORKPLACE



Lounge Chair

Qty: 7

DESCRIPTION : LOUNGE CHAIR
MANUFACTURER : HIGHTOWER
PRODUCT : NEST CHAIR
DIMENSIONS : 23.5" W 23" D 30" H (19.3" SEAT HEIGHT)
FINISHES : UPHOLSTERY - ARC COM AURA EBONY, BASE - BLACK
NOTES : METAL BASE
LOCATION: LEVEL 4 - PREFUNCTION

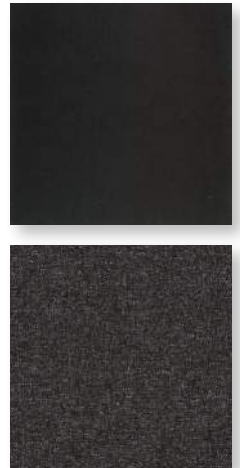

Bench

Qty: 2

DESCRIPTION : BENCH

MANUFACTURER : DAVIS


PRODUCT : CANTINA

DIMENSIONS : 25" SEAT D 46.25" OVERALL H (17.5" SEAT HEIGHT)

FINISHES : UPHOLSTERY - ARC COM AURA EBONY, BASE - BLACK

NOTES : HIGH BACK, RE: FURNITURE PLANS FOR CONFIGURATION

LOCATION: LEVEL 4 - CIRCULATION

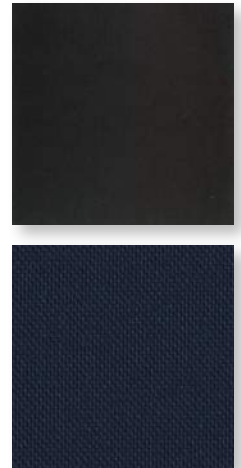

Bench

Qty: 2

DESCRIPTION : BENCH

MANUFACTURER : DAVIS

PRODUCT : CANTINA

DIMENSIONS : 58" OVERALL W 113" OVERALL D 46.5" OVERALL H (17.5" SEAT HEIGHT)

FINISHES : UPHOLSTERY - MAHARAM ARLO SIGNALS, BASE - BLACK

NOTES : CT-113-58 HIGH BACK CONFIGURATION

LOCATION: LEVEL 7 & 8 - WORKPLACE



High Back Lounge Chair

Qty: 6


DESCRIPTION : HIGH BACK LOUNGE CHAIR**MANUFACTURER :** HIGHTOWER**PRODUCT :** ARLO**DIMENSIONS :** 54" W 30" D 48" H (17" SEAT HEIGHT)**FINISHES :** SURROUND UPHOLSTERY - KVADRAT STEELCUT TRIO 3 0466, PILLOW UPHOLSTERY - KVADRAT REMIX 3 0173, WOOD - SOAPED OAK**NOTES :** TWO-SEAT HIGHBACK**LOCATION:** LEVEL 2 - CIRCULATION



Dining Chair

Qty: 8

DESCRIPTION : DINING CHAIR
MANUFACTURER : HIGHTOWER
PRODUCT : HARI
DIMENSIONS : 18.5" W 21.3" D 31.5" H (18" SEAT HEIGHT)
FINISHES : UPHOLSTERY - MAHARAM LARIAT SADDLE, BACK - NATURAL STAINED OAK, LEGS - BLACK
NOTES :
LOCATION: LEVEL 7 - PANTRY

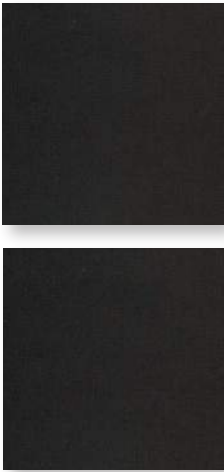

Dining Chair

Qty: 5

DESCRIPTION : DINING CHAIR
MANUFACTURER : HIGHTOWER
PRODUCT : HARI
DIMENSIONS : 18.5" W 21.3" D 31.5" H (18" SEAT HEIGHT)
FINISHES : SHELL - BLACK, LEGS - BLACK
NOTES :
LOCATION: LEVEL 7 & 8 - WORKPLACE



Dining Chair

Qty: 3

DESCRIPTION : DINING CHAIR**MANUFACTURER :** ALLERUIR**PRODUCT :** BASTILLE**DIMENSIONS :** 24.75" W 23.25" D 30.75" H (18.5" SEAT HEIGHT)**FINISHES :** UPHOLSTERY - MAHARAM BECK CLAYWEAR, LEGS - BLACK WOOD**NOTES :****LOCATION:** LEVEL 7 & 8 - WORKPLACE, LEVEL 7 - PANTRY



Counter Stool

Qty: 3


DESCRIPTION : COUNTER STOOL**MANUFACTURER :** BERNHARDT**PRODUCT :** KL STOOL**DIMENSIONS :** 17.75" W 20.25"D 34.75" H (25.5" SEAT HEIGHT)**FINISHES :** UPHOLSTERY - CAMIRA MAIN LINE FLAX EDGEWARE, WOOD - ASH / OKAY M77 COFFEE**NOTES :****LOCATION:** LEVEL 7 & 8 - WORKPLACE, LEVEL 7 - PANTRY



Lounge Chair

Qty: 4

DESCRIPTION : LOUNGE CHAIR
MANUFACTURER : COALESSE
PRODUCT : JOEL
DIMENSIONS : 30.25" W 29" D 27.5" H (16.25" SEAT HEIGHT)
FINISHES : UPHOLSTERY - LUUM EVERYDAY BOUCLE NIGHT BLOOM
NOTES :
LOCATION: LEVEL 7 & 8 - WORKPLACE

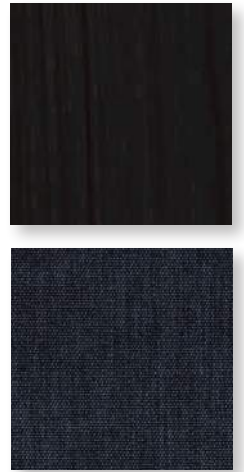

Lounge Chair

Qty: 2

DESCRIPTION : LOUNGE CHAIR

MANUFACTURER : BERNHARDT

PRODUCT : CLAIRE

DIMENSIONS : 27.25" W 34.375" D 31" H (17.75" SEAT HEIGHT)

FINISHES : UPHOLSTERY - MAHARAM METAPHOR ELECTRICITY, WOOD - WALNUT 866

NOTES :


LOCATION: LEVEL 7 & 8 - WORKPLACE



Lounge Chair

Qty: 4


DESCRIPTION : LOUNGE CHAIR**MANUFACTURER :** BERNHARDT**PRODUCT :** CLAIRE**DIMENSIONS :** 27.25" W 34.375" D 31" H (17.75" SEAT HEIGHT)**FINISHES :** UPHOLSTERY BACK - BERNHARDT CLASSIC FIT JEAN JACKET, UPHOLSTERY SEAT - BERNHARDT BOMBER JACKET NAVY, WOOD - WALNUT 866**NOTES :****LOCATION:** LEVEL 7 - ELEVATOR LOBBY LOUNGE

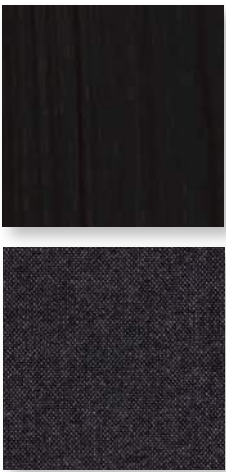

Lounge Chair

Qty: 2

DESCRIPTION : LOUNGE CHAIR
MANUFACTURER : BERNHARDT
PRODUCT : CLAIRE
DIMENSIONS : 27.25" W 34.375" D 31" H (17.75" SEAT HEIGHT)
FINISHES : UPHOLSTERY - MAHARAM BECK OVERSHADOW, WOOD - WALNUT 866
NOTES :
LOCATION: LEVEL 7 - KU LOUNGE

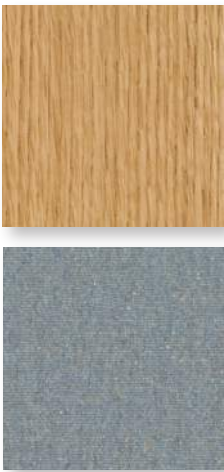

Guest Chair

Qty: 4


DESCRIPTION : LOUNGE CHAIR
MANUFACTURER : BERNHARDT
PRODUCT : CHANTAL GUEST
DIMENSIONS : 24" W 25" D 33.5" H (19" SEAT HEIGHT)
FINISHES : UPHOLSTERY - KNOLL BUZZ IRIS, WOOD - BERNHARDT OAK ASH 871
NOTES : WOOD BASE
LOCATION: LEVEL 7 & 8 - WORKPLACE



Lounge Chair

Qty: 3


DESCRIPTION : LOUNGE CHAIR
MANUFACTURER : BERNHARDT
PRODUCT : MITT
DIMENSIONS : 33.5" W 33.5" D 32" H (16.5" SEAT HEIGHT)
FINISHES : UPHOLSTERY - BERNHARDT PATINA DUSK
NOTES : MOBILE, WITH HANDLE
LOCATION: LEVEL 7 - KU LOUNGE

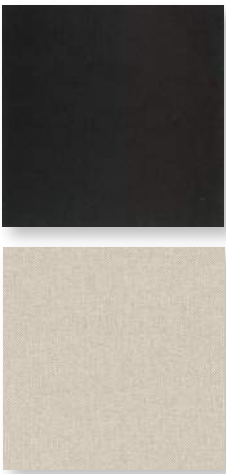

Barstool

Qty: 6

DESCRIPTION : BARSTOOL
MANUFACTURER : DAVIS
PRODUCT : SACHET
DIMENSIONS : 21" W 22" D 42.75" H (29.75" SEAT HEIGHT)
FINISHES : UPHOLSTERY - STINSON HARRISON MB LINEN, FRAME - BLACK
NOTES : SLED BASE
LOCATION: LEVEL 7 - KU LOUNGE

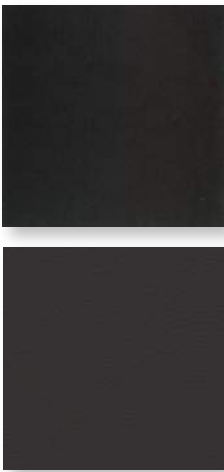

Barstool

Qty: 5

DESCRIPTION : BARSTOOL
MANUFACTURER : DAVIS
PRODUCT : PLC BARSTOOL
DIMENSIONS : 18.25" W 18.75" D 40.25" H (30.25" SEAT HEIGHT)
FINISHES : UPHOLSTERY - KNOLL PREMIER LICORICE, FRAME - BLACK
NOTES : BAR HEIGHT, UPHOLSTERED SEAT AND BACK
LOCATION: LEVEL 7 - KU LOUNGE



Dining Chair

Qty: 6

DESCRIPTION : DINING CHAIR

MANUFACTURER : DAVIS


PRODUCT : SEBA

DIMENSIONS : 24.25" D 25.5" W 32" H (18.75" SEAT HEIGHT)

FINISHES : UPHOLSTERY - KVADRAT REMIX 3 0566

NOTES :


LOCATION: LEVEL 7 - KU LOUNGE

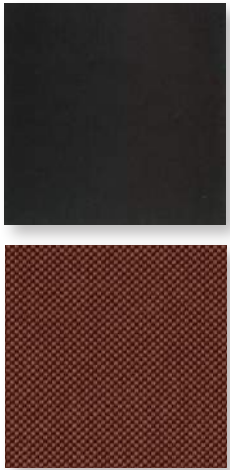

Banquette

Qty: 1


DESCRIPTION : BANQUETTE SOFA
MANUFACTURER : DAVIS
PRODUCT : CAPE
DIMENSIONS : 36.75" D 30.25" H RE: FURNITURE PLANS FOR WIDTH (17" SEAT HEIGHT)
FINISHES : UPHOLSTERY - MAHARAM FELIX PROPOSE, BASE - BLACK
NOTES : RE: FURNITURE PLANS FOR CONFIRGURATION
LOCATION: LEVEL 7 & 8 - WORKPLACE

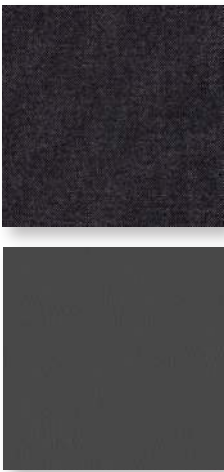

Lounge Chair

Qty: 2


DESCRIPTION : HIGH BACK LOUNGE CHAIR
MANUFACTURER : ALLEMUIR
PRODUCT : HAVEN HIGH BACK
DIMENSIONS : 39.4" D 44.6" W 47" H (17" SEAT HEIGHT)
FINISHES : UPHOLSTERY - MAHARAM BECK OVERSHADOW, MAHARAM INSTILL STEALTH
NOTES : HAM102HR
LOCATION: LEVEL 8 - KU HUB

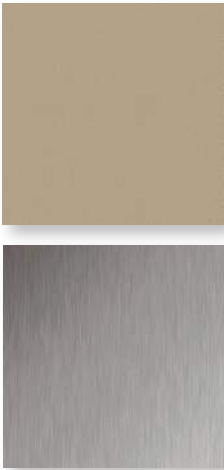

Lounge Chair

Qty: 3


DESCRIPTION : LOUNGE CHAIR
MANUFACTURER : BERNHARDT
PRODUCT : HARMONY LUXE, WIDE ARM
DIMENSIONS : 43.25" W 34" D 29.75" H (17.5" SEAT HEIGHT)
FINISHES : UPHOLSTERY - MAHARAM INSTILL LIMESTONE BASE - POLISHED ALUMINUM
NOTES :
LOCATION: LEVEL 1, LEVEL 4, AND LEVEL 8 - WELLNESS ROOM

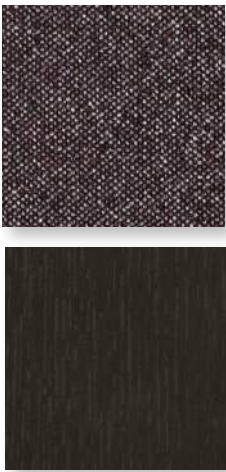

Bench

Qty: 6

DESCRIPTION : BENCH
MANUFACTURER : BERNHARDT
PRODUCT : PAUSE BENCH
DIMENSIONS : 60" W 20" D 17.375" H
FINISHES : UPHOLSTERY - ARC COM EMERSON COAL, BASE - BERNHARDT M77 COFFEE
NOTES :
LOCATION: LEVEL 4 EXECUTIVE CONFERENCE ROOM

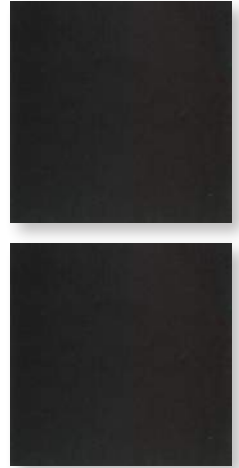

Lounge Chair

Qty: 8

DESCRIPTION : DINING CHAIR
MANUFACTURER : HIGHTOWER
PRODUCT : FOURSURE CHAIR
DIMENSIONS : 20.7" W 20.9" D 33" H (17.9" SEAT HEIGHT)
FINISHES : BLACK SHELL, POWDER COAT BLACK LEGS
NOTES : SLED BASE
LOCATION: LEVEL 1 STAFF BREAKROOM



Lounge Chair

Qty: 20

DESCRIPTION : LOUNGE CHAIR

MANUFACTURER : BERNHARDT


PRODUCT : DIEGO

DIMENSIONS : 32.25" W 21.875" D 30.5" H (16.125" SEAT HEIGHT)

FINISHES : UPHOLSTERY INSIDE - MAHARAM ROWAN BLACK CURRENT, UPHOLSTERY
OUTSIDE - MAHARAM LARIAT MAROON

NOTES : MOBILE

LOCATION: LEVEL 7 & 8 - KU HOMEROOMS CIRCULATION

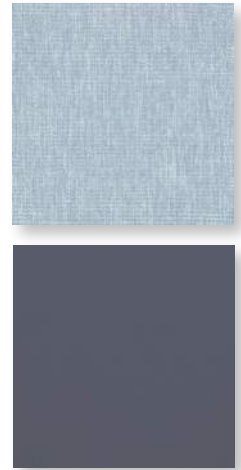

Lounge Chair

Qty: 20


DESCRIPTION : LOUNGE CHAIR**MANUFACTURER :** BERNHARDT**PRODUCT :** DIEGO**DIMENSIONS :** 32.25" W 21.875" D 30.5" H (16.125" SEAT HEIGHT)**FINISHES :** UPHOLSTERY INSIDE - MAHARAM METAPHOR ICE BOUND, UPHOLSTERY
OUTSIDE - MAHARAM APT EDEN**NOTES :** MOBILE**LOCATION:** LEVEL 7 & 8 - KU HOMEROOMS CIRCULATION



Lounge Chair

Qty: 20

DESCRIPTION : LOUNGE CHAIR
MANUFACTURER : BERNHARDT
PRODUCT : DIEGO
DIMENSIONS : 32.25" W 21.875" D 30.5" H (16.125" SEAT HEIGHT)
FINISHES : UPHOLSTERY INSIDE - MAHARAM BECK LINGONBERRY, UPHOLSTERY
OUTSIDE - MAHARAM SCUBA CABERNET
NOTES : MOBILE
LOCATION: LEVEL 7 & 8 - KU HOMEROOMS CIRCULATION

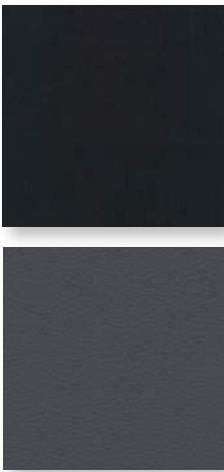

Lounge Chair

Qty: 20

DESCRIPTION : LOUNGE CHAIR

MANUFACTURER : BERNHARDT

PRODUCT : DIEGO

DIMENSIONS : 32.25" W 21.875" D 30.5" H (16.125" SEAT HEIGHT)

FINISHES : UPHOLSTERY INSIDE - KVADRAT REMIX 196, UPHOLSTERY OUTSIDE - KNOLL
PREMIER NIGHTCAP

NOTES : MOBILE


LOCATION: LEVEL 7 & 8 - KU HOMEROOMS CIRCULATION



Lounge Chair

Qty: 3

DESCRIPTION : LOUNGE CHAIR**MANUFACTURER :** HIGHTOWER**PRODUCT :** FLOTE**DIMENSIONS :** 32.8" W 31.5" D 31" H (17"-19" SEAT HEIGHT)**FINISHES :** UPHOLSTERY - MAHARAM GEMMA FERRIC, PIPING - LUUM ACTUATE
MERIDIAN, FRAME - BLACK**NOTES :** CONTRASTING WELT DETAIL**LOCATION:** LEVEL 8 WORKPLACE

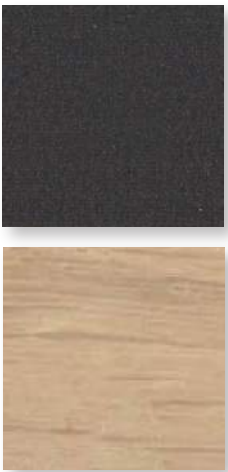

Sofa

Qty: 2

DESCRIPTION : SOFA
MANUFACTURER : HIGHTOWER
PRODUCT : TOWARD
DIMENSIONS : 30.5" D 34" H RE: FURNITURE PLANS FOR WIDTH (17.6" SEAT HEIGHT)
FINISHES : UPHOLSTERY - KNOLL BUZZ ECLIPSE, BASE - SOAPED OAK
NOTES : RE: FURNITURE PLANS FOR CONFIGURATION
LOCATION: LEVEL 8 WORKPLACE



Side Chair

Qty: 2

DESCRIPTION : SIDE CHAIR

MANUFACTURER : ANDREU WORLD

PRODUCT : ORU

DIMENSIONS : 24.02" W 24.21" D 28.94" H (18.11" SEAT HEIGHT)

FINISHES : UPHOLSTERY - MAHARAM EXAGGERATED PLAID FIRTH, WOOD - 307 ASH

NOTES :

LOCATION: LEVEL 5 CIRCULATION



Sofa

Qty: 1

DESCRIPTION : SOFA
MANUFACTURER : ANDREU WORLD
PRODUCT : GRAND RAGLAN
DIMENSIONS : 90.55" W 31.5" D 28.35" H (16.93" SEAT HEIGHT)
FINISHES : UPHOLSTERY - CAMIRA 24/7 FLAX LINEARITY, SEAT UPHOLSTERY - MAHARAM
PROMPT SOOT
NOTES :
LOCATION: LEVEL 5 CIRCULATION



Sofa

Qty: 3

DESCRIPTION : 3-SEATER SOFA
MANUFACTURER : HIGHTOWER
PRODUCT : TOMBOLO
DIMENSIONS : 83.5" W 26" D 30.5" H (17.5" SEAT HEIGHT)
FINISHES : UPHOLSTERY - ARC COM EMERSON COAL, LEGS: SOAPED OAK WOOD
NOTES :
LOCATION: LEVEL 4 CONFERENCE ROOM



Communal Table

Qty: 1


DESCRIPTION : CONFERENCE TABLE
MANUFACTURER : BERNHARDT
PRODUCT : BLUEPRINT BLOCK
DIMENSIONS : 120" W 42" D 30" H
FINISHES : BERNHARDT M77 COFEE
NOTES :
LOCATION: WSU/T PREFUNCTION



Conference Table

Qty: 1


DESCRIPTION : CONFERENCE TABLE**MANUFACTURER :** DAVIS**PRODUCT :** TAVO**DIMENSIONS :** 120" D 42" W 29.25" H**FINISHES :** TOP - NATURAL ASH, BASE - PEARL MATTE SILVER**NOTES :** PROVIDE POWER CAPABILITY**LOCATION:** KU SMALL CONFERENCE

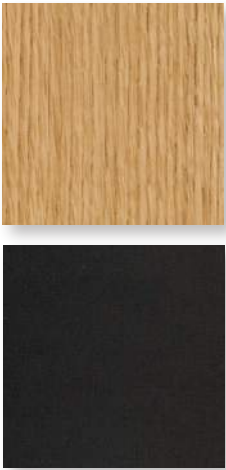

Dining Table

Qty: 7


DESCRIPTION : DINING TABLE
MANUFACTURER : BERNHARDT
PRODUCT : STORY
DIMENSIONS : 36" DIA 29" H
FINISHES : TOP - OAK / ASH 871, BASE - BLACK MATTE
NOTES : ROUND TOP
LOCATION: LEVEL 1 - CAFE AT GRAB + GO

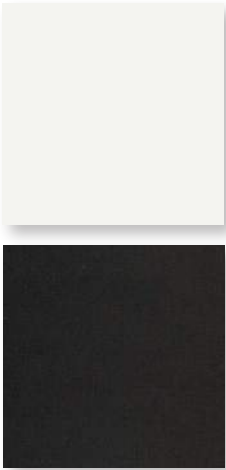

Dining Table

Qty: 13


DESCRIPTION : DINING TABLE
MANUFACTURER : HIGHTOWER
PRODUCT : FOUR RESTING
DIMENSIONS : 31.5" W 31.5" D 28.5" H
FINISHES : TOP - WHITE, BASE - BLACK MATTE
NOTES :
LOCATION: LEVEL 1 - CAFE AT GRAB + GO, LEVEL 3 - WORKPLACE, LEVEL 7 - PANTRY, LEVEL 8 - KU HUB

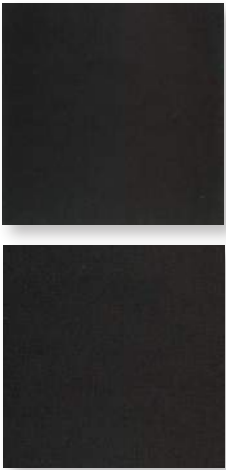

Dining Table

Qty: 5


DESCRIPTION : DINING TABLE
MANUFACTURER : HIGHTOWER
PRODUCT : FOUR RESTING
DIMENSIONS : 31.5" W 31.5" D 28.5" H
FINISHES : TOP - BLACK, BASE - BLACK MATTE
NOTES :
LOCATION: LEVEL 8 - WORKPLACE

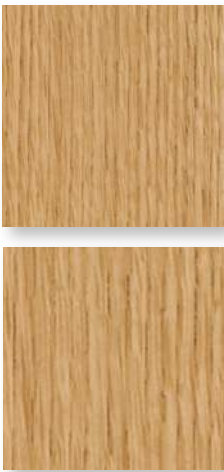

Dining Table

Qty: 7


DESCRIPTION : DINING TABLE
MANUFACTURER : BERNHARDT
PRODUCT : SOLEM
DIMENSIONS : 42" W 42" D 29.5" H
FINISHES : TOP - OAK / ASH 871, BASE - OAK / ASH 871
NOTES : SQUARE TOP
LOCATION: LEVEL 1 - CAFE AT GRAB + GO, LEVEL 7 KU LOUNGE

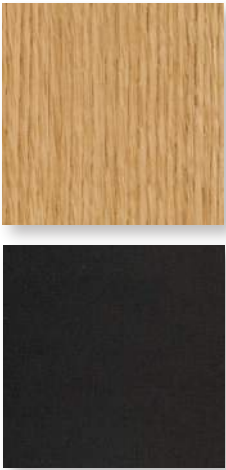

Laptop Table

Qty: 50


DESCRIPTION : LAPTOP TABLE
MANUFACTURER : BERNHARDT
PRODUCT : QUIET
DIMENSIONS : 14.625" W 21.25" D 23.75" H
FINISHES : TOP - OAK / ASH 871, BASE - BLACK MATTE
NOTES : TAPERED TOP
LOCATION: LEVEL 1 - FORUM, LEVEL 4 - WORKPLACE, LEVEL 7 - KU LOUNGE

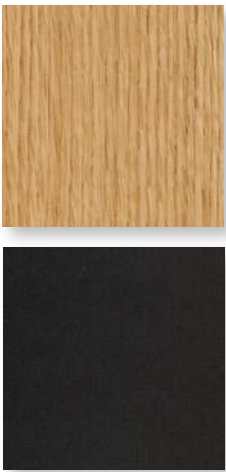

Laptop Table

Qty: 10

DESCRIPTION : LAPTOP TABLE
MANUFACTURER : BERNHARDT
PRODUCT : LUCA
DIMENSIONS : 18" W 18" D 23.5" H
FINISHES : TOP - OAK / ASH 871, BASE - BLACK MATTE
NOTES :
LOCATION: LEVEL 1 - FORUM, LEVEL 3 - ELEVATOR LOBBY LOUNGE, LEVEL 4 - WORK-PLACE, WELLNESS ROOMS, LEVEL 7 & 8 - WORKPLACE

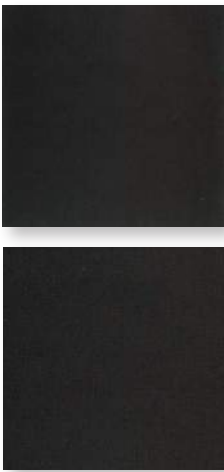

Laptop Table

Qty: 4


DESCRIPTION : LAPTOP TABLE
MANUFACTURER : BERNHARDT
PRODUCT : LUCA
DIMENSIONS : 18" W 18" D 23.5" H
FINISHES : TOP - BLACK, BASE - BLACK MATTE
NOTES :
LOCATION: LEVEL 5 - CIRCULATION, LEVEL 7 & 8 - ELEVATOR LOBBY LOUNGE



Side Table

Qty: 9


DESCRIPTION : SIDE TABLE
MANUFACTURER : HIGHTOWER
PRODUCT : PROTO SMALL
DIMENSIONS : 16.5" DIA 21.8" H
FINISHES : TOP - SOAPED OAK WOOD, BASE - SOAPED OAK WOOD
NOTES :
LOCATION: LEVEL 1 - FORUM, LEVEL 2 - ELEVATOR LOBBY LOUNGE

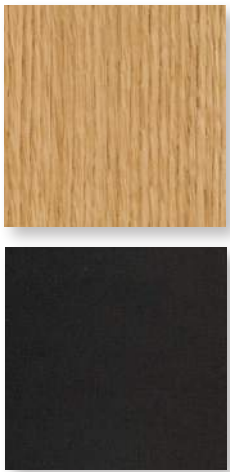

Coffee Table

Qty: 4


DESCRIPTION : COFFEE TABLE
MANUFACTURER : BERNHARDT
PRODUCT : COLMERE
DIMENSIONS : 42" DIA 14" H
FINISHES : TOP - OAK / ASH 871, BASE - BLACK MATTE
NOTES :
LOCATION: LEVEL 1 - FORUM, LEVEL 7 - ELEVATOR LOBBY LOUNGE

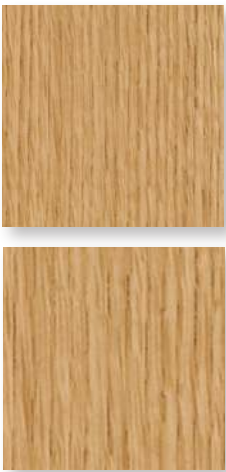

Coffee Table

Qty: 2


DESCRIPTION : COFFEE TABLE
MANUFACTURER : BERNHARDT
PRODUCT : EVERLY
DIMENSIONS : 48" DIA 15" H
FINISHES : TOP - OAK / ASH 871, BASE - OAK / ASH 871
NOTES :
LOCATION: LEVEL 2 - ELEVATOR LOBBY LOUNGE

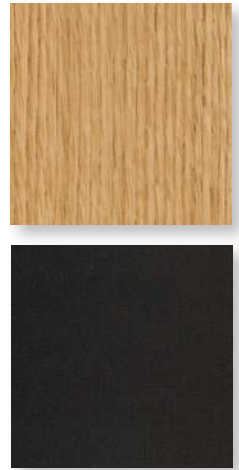

Dining Table

Qty: 22


DESCRIPTION : DINING TABLE**MANUFACTURER :** BERNHARDT**PRODUCT :** VUE**DIMENSIONS :** 30" W 30" D 29.25" H**FINISHES :** TOP - OAK / ASH 871, BASE - BLACK MATTE**NOTES :** SQUARE TOP**LOCATION:** LEVEL 2 - FORUM LOBBY

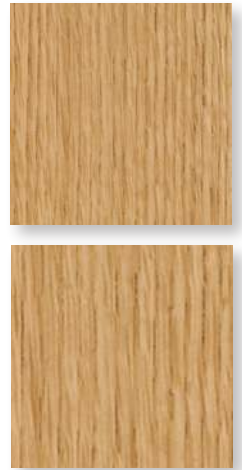

Communal Table

Qty: 1


DESCRIPTION : COMMUNAL TABLE**MANUFACTURER :** BERNHARDT**PRODUCT :** BLUEPRINT BLOCK**DIMENSIONS :** 120" W 42" D 42" H**FINISHES :** TOP - OAK / ASH 871, BASE - OAK / ASH 871**NOTES :** TABLE TO HAVE UNDERMOUNTED POWER CAPABILITY**LOCATION:** LEVEL 2 - FORUM LOBBY

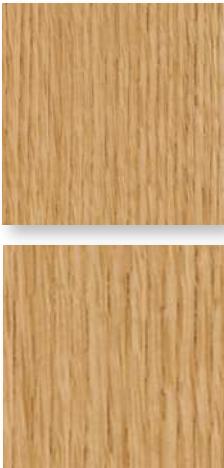

Communal Table

Qty: 1

DESCRIPTION : COMMUNAL TABLE
MANUFACTURER : BERNHARDT
PRODUCT : BLUEPRINT FRAME
DIMENSIONS : 114" W 42" D 36" H AND 102" W 42" D 30" H
FINISHES : TOP - OAK / ASH 871, BASE - OAK / ASH 871
NOTES : TABLE TO HAVE UNDERMOUNTED POWER CAPABILITY
LOCATION: LEVEL 3 - CIRCULATION

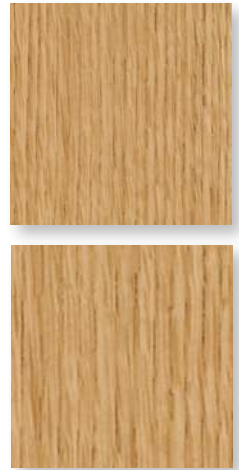

Communal Table

Qty: 2


DESCRIPTION : COMMUNAL TABLE**MANUFACTURER :** BERNHARDT**PRODUCT :** BLUEPRINT FRAME**DIMENSIONS :** 96" W 36" D 42" H**FINISHES :** TOP - OAK / ASH 871, BASE - OAK / ASH 871**NOTES :** TABLE TO HAVE POWER CAPABILITY**LOCATION:** LEVEL 6 - ELEVATOR LOBBY LOUNGE



Coffee Table

Qty: 1


DESCRIPTION : COFFEE TABLE**MANUFACTURER :** BERNHARDT**PRODUCT :** LOS ANDES**DIMENSIONS :** 36.375" W 36.625" D 16.125" H**FINISHES :** TOP AND FRAME - BERNHARDT WALNUT 866**NOTES :****LOCATION:** LEVEL 2 - WSU/T HUB

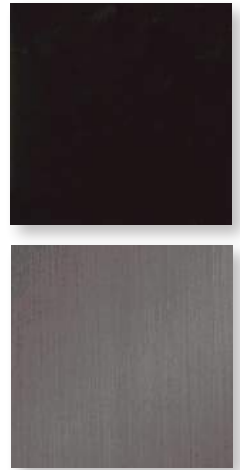

Coffee Table

Qty: 1


DESCRIPTION : COFFEE TABLE**MANUFACTURER :** BERNHARDT**PRODUCT :** ALBANY**DIMENSIONS :** 42" DIA 15" H**FINISHES :** TOP - BERNHARDT MAPLE 845, BASE - BERNHARDT GRAPHITE**NOTES :****LOCATION:** LEVEL 3 - ELEVATOR LOBBY LOUNGE

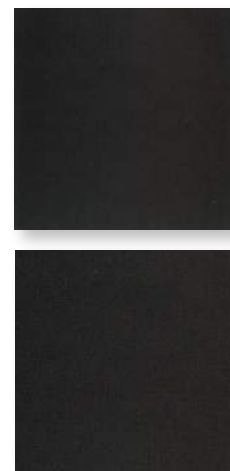

Dining Table

Qty: 2

DESCRIPTION : DINING TABLE**MANUFACTURER :** HIGHTOWER**PRODUCT :** FOUR EATING**DIMENSIONS :** 70.8" W 31.5" D 28.5" H**FINISHES :** TOP - BLACK, BASE - BLACK MATTE**NOTES :** TABLE TO HAVE MOUNTED POWER CAPABILITY**LOCATION:** LEVEL 3 - ELEVATOR LOBBY LOUNGE

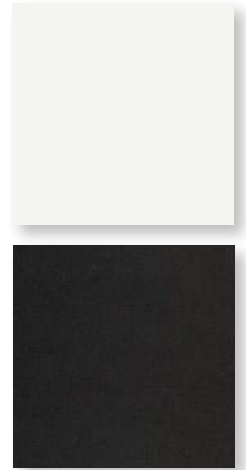

Dining Table

Qty: 4

DESCRIPTION : DINING TABLE

MANUFACTURER : DAVIS


PRODUCT : RIZA OVAL

DIMENSIONS : 78" W 39" D 29" H

FINISHES : TOP - WHITE, BASE - BLACK

NOTES :


LOCATION: LEVEL 3 - CIRCULATION, LEVEL 7 & 8 - WORKPLACE

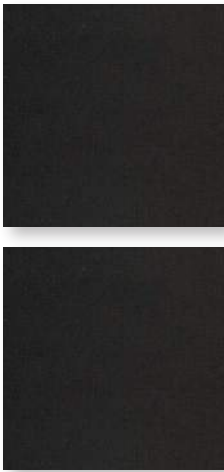

Dining Table

Qty: 2


DESCRIPTION : DINING TABLE
MANUFACTURER : DAVIS
PRODUCT : RIZA OVAL
DIMENSIONS : 78" W 39" D 29" H
FINISHES : TOP - BLACK, BASE - BLACK
NOTES :
LOCATION: LEVEL 6 - CIRCULATION

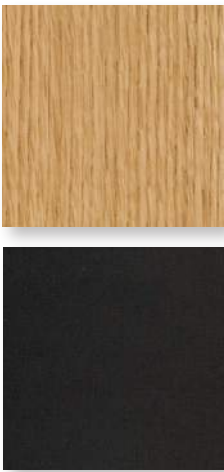

Coffee Table

Qty: xx


DESCRIPTION : COFFEE TABLE
MANUFACTURER : BERNHARDT
PRODUCT : QUIET OCCASIONAL
DIMENSIONS : 36" DIA 13" H
FINISHES : TOP - OAK / ASH 871, BASE - BLACK
NOTES :
LOCATION: LEVEL 4 - PANTRY AND RECEPTION

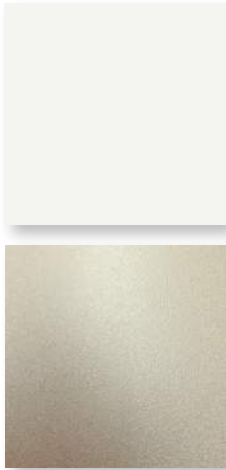

Dining Table

Qty: 6


DESCRIPTION : DINING TABLE
MANUFACTURER : HIGHTOWER
PRODUCT : KONA ROUND
DIMENSIONS : 36.5" DIA 29" H
FINISHES : TOP - WHITE, BASE - KHAKI GLOSS POWDERCOAT
NOTES :
LOCATION: LEVEL 4 - PANTRY AND RECEPTION

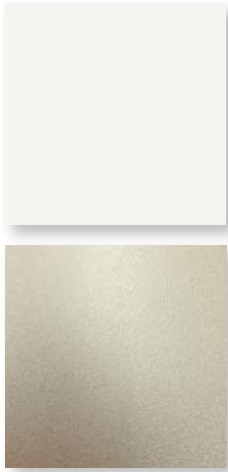

Dining Table

Qty: 2

DESCRIPTION : DINING TABLE
MANUFACTURER : HIGHTOWER
PRODUCT : KONA SQUARE
DIMENSIONS : 36.5" W 36.5" D 29" H
FINISHES : TOP - WHITE, BASE - KHAKI GLOSS POWDERCOAT
NOTES :
LOCATION: LEVEL 4 - PANTRY AND RECEPTION

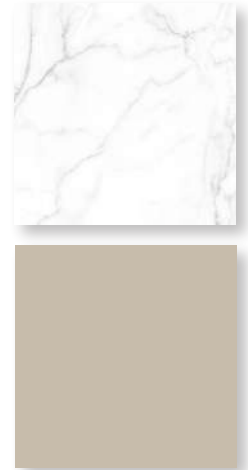

Coffee Table

Qty: 1

DESCRIPTION : COFFEE TABLE

MANUFACTURER : ANDREU WORLD


PRODUCT : BOLETE

DIMENSIONS : 43.3" DIA 14.5" H

FINISHES : TOP - CARRARA MARBLE, BASE - 6012

NOTES :


LOCATION: LEVEL 4 - PREFUNCTION

 

Coffee Table

Qty: 1


DESCRIPTION : COFFEE TABLE**MANUFACTURER :** ANDREU WORLD**PRODUCT :** BOLETE**DIMENSIONS :** 43.3" DIA 14.5" H**FINISHES :** TOP - CARRARA MARBLE, BASE - 6018**NOTES :****LOCATION:** LEVEL 7 & 8 - WORKPLACE

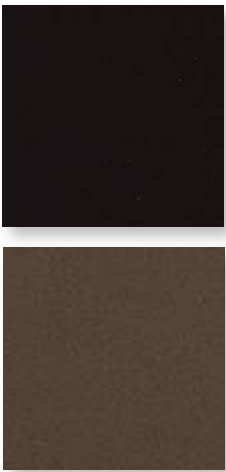

Dining Table

Qty: 3


DESCRIPTION : DINING TABLE
MANUFACTURER : DAVIS
PRODUCT : RIZA SQUIRCLE
DIMENSIONS : 29" W 29" D 29" H
FINISHES : TOP - FENIX NEGRO INGO, BASE - PEARL BRONZE
NOTES :
LOCATION: LEVEL 4 - CIRCULATION

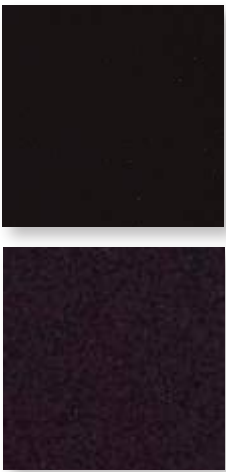

Laptop Table

Qty: 3


DESCRIPTION : LAPTOP TABLE
MANUFACTURER : DAVIS
PRODUCT : LIFT
DIMENSIONS : 22.625" L 15.75" W 20.125"-32.125" H (ADJUSTABLE)
FINISHES : TOP - FENIX NEGRO INGO, BASE - CHARCOAL
NOTES :
LOCATION: LEVEL 4 - CIRCULATION

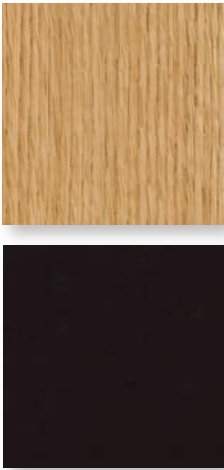

Communal Table

Qty: 2


DESCRIPTION : COMMUNAL TABLE
MANUFACTURER : BERNHARDT
PRODUCT : BLUEPRINT FRAME
DIMENSIONS : 120" W 48" D 30" H
FINISHES : TOP - OAK / ASH 871, BASE - 845 MAPLE
NOTES : PROVIDE POWER CAPABILITY
LOCATION: LEVEL 6 - CIRCULATION

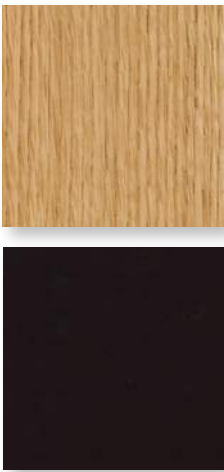

Side Table

Qty: 9


DESCRIPTION : SIDE TABLE
MANUFACTURER : BERNHARDT
PRODUCT : LANCER
DIMENSIONS : 18" DIA 23.75" H
FINISHES : TOP - OAK / ASH 871, BASE - BLACK MATTE
NOTES : ROUND TOP
LOCATION: LEVEL 3 - WORKPLACE, LEVEL 4 - WORKPLACE

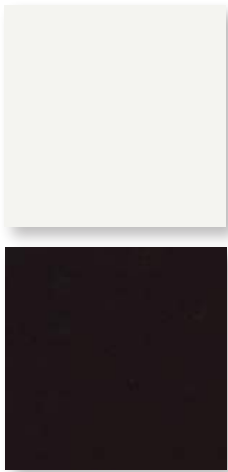

Bar Height Table

Qty: 3


DESCRIPTION : BAR HEIGHT TABLE
MANUFACTURER : HIGHTOWER
PRODUCT : FOUR RESTING ROUND
DIMENSIONS : 31.5" DIA 40.5" H
FINISHES : TOP - WHITE, BASE - BLACK
NOTES :
LOCATION: LEVEL 7 - KU LOUNGE

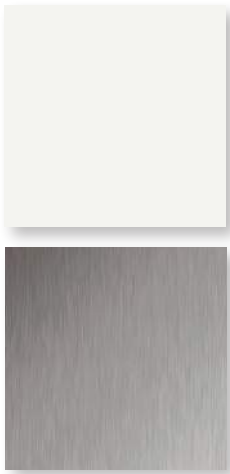

Laptop Table

Qty: 2


DESCRIPTION : LAPTOP TABLE
MANUFACTURER : BERNHARDT
PRODUCT : CHANCE
DIMENSIONS : 21.625" W 15.75" D 23.875" H
FINISHES : TOP - CORIAN GLACIER WHITE, BASE - STAINLESS
NOTES :
LOCATION: LEVEL 8 - KU HUB

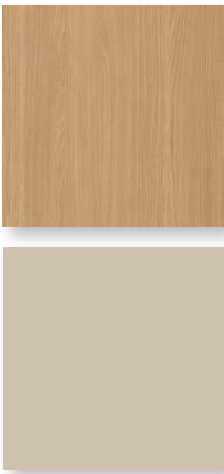

Dining Table

Qty: 4

DESCRIPTION : DINING TABLE
MANUFACTURER : HIGHTOWER
PRODUCT : KONA ROUND
DIMENSIONS : 30" DIA 29" H
FINISHES : TOP - STANDARD WOOD TOP, BASE - LIGHT RATTAN POWDER COAT
NOTES :
LOCATION: LEVEL 8 WORKPLACE

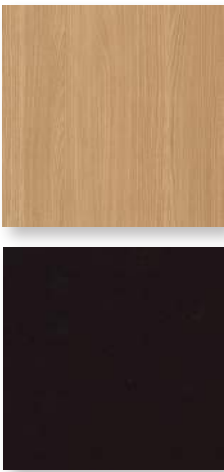

Laptop Table

Qty: 5

DESCRIPTION : LAPTOP TABLE
MANUFACTURER : HIGHTOWER
PRODUCT : KONA
DIMENSIONS : 18.8" DIA 26" H
FINISHES : TOP - STANDARD WOOD TOP, BASE - BLACK
NOTES :
LOCATION: LEVEL 2 - WSU/T HUB



Narrow Table

Qty: 1


DESCRIPTION : NARROW TABLE
MANUFACTURER : BERNHARDT
PRODUCT : BLUEPRINT BLOCK
DIMENSIONS : 120" W 24" D 30" H
FINISHES : 871 OAK
NOTES :
LOCATION: LEVEL 2 - WSU/T HUB BREAKROOM



Coffee Table

Qty: 1

DESCRIPTION : COFFEE TABLE
MANUFACTURER : HIGHTOWER
PRODUCT : PROTO OVAL
DIMENSIONS : 38.6" W 31.5" D 13.8" H
FINISHES : SOAPED OAK WOOD
NOTES :
LOCATION: LEVEL 5 CIRCULATION

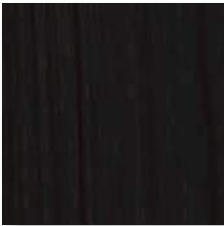

Side Table

Qty: 2

DESCRIPTION : SIDE TABLE
MANUFACTURER : BERNHARDT
PRODUCT : DYMEN
DIMENSIONS : 13" DIA 18" H
FINISHES : BLACK GLAZE
NOTES :
LOCATION: LEVEL 5 CIRCULATION



Trash Can

Qty: 15

DESCRIPTION : SMALL TRASH CAN
MANUFACTURER : RUBBERMAID
PRODUCT : 3 GALLON
DIMENSIONS : 11" L 8" W 12" H
FINISHES : COLOR BLACK
NOTES :
LOCATION: REFER TO FURNITURE PLANS



Trash Can

Qty: 23

DESCRIPTION : ROUND TRASH CAN

MANUFACTURER : GLOBAL INDUSTRIAL

PRODUCT : 20 GALLON ROUND

DIMENSIONS : 15" DIA 30" H

FINISHES : COLOR STAINLESS

NOTES :

LOCATION: REFER TO FURNITURE PLANS



Trash Can

Qty: 5

DESCRIPTION : ROUND TRASH CAN

MANUFACTURER : GLOBAL INDUSTRIAL

PRODUCT : 9 GALLON HALF ROUND

DIMENSIONS : 18.125" L 8.875" W 32.3" H

FINISHES : COLOR STAINLESS

NOTES :

LOCATION: REFER TO FURNITURE PLANS



Recycling Can

Qty: 29

DESCRIPTION : MEDIUM RECYCLING CAN
MANUFACTURER : KAISER
PRODUCT : BLACK TIE KALEIDOSCOPE
DIMENSIONS : 18" L 18" W 33" H
FINISHES : COLOR GREY
NOTES : RECYCLING
LOCATION: REFER TO FURNITURE PLANS



Trash Can

Qty: 51



DESCRIPTION : MEDIUM TRASH CAN
MANUFACTURER : KAISER
PRODUCT : BLACK TIE KALEIDOSCOPE
DIMENSIONS : 18" L 18" W 33" H
FINISHES : COLOR BLACK
NOTES : TRASH
LOCATION: REFER TO FURNITURE PLANS



Recycling Can

Qty: 1

DESCRIPTION : LARGE RECYCLING CAN
MANUFACTURER : KAISER
PRODUCT : BLACK TIE KALEIDOSCOPE
DIMENSIONS : 19.5" L 19.5" W 37" H
FINISHES : COLOR GREY
NOTES : RECYCLING
LOCATION: REFER TO FURNITURE PLANS

 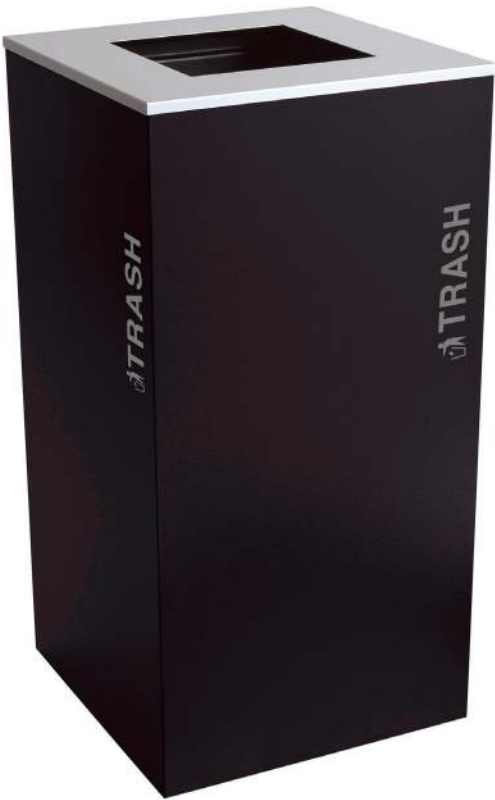

Trash Can

Qty: 23

DESCRIPTION : LARGE RECYCLING CAN
MANUFACTURER : KAISER
PRODUCT : BLACK TIE KALEIDOSCOPE
DIMENSIONS : 19.5" L 19.5" W 37" H
FINISHES : COLOR BLACK
NOTES : TRASH
LOCATION: REFER TO FURNITURE PLANS



Rug

Qty: 2

DESCRIPTION : RUG
MANUFACTURER : INTERFACE
PRODUCT : DOT TO DOT
DIMENSIONS : 13' W 15' L
FINISHES : COLOR BEECH
NOTES :
LOCATION: LEVEL 1 - FORUM



Rug

Qty: 2

DESCRIPTION : RUG
MANUFACTURER : INTERFACE
PRODUCT : DOT TO DOT
DIMENSIONS : 13' W 13' L
FINISHES : COLOR BEECH
NOTES :
LOCATION: LEVEL 1 - FORUM



Rug

Qty: 2

DESCRIPTION : RUG
MANUFACTURER : INTERFACE
PRODUCT : DOT TO DOT
DIMENSIONS : 11' W 13' L
FINISHES : COLOR BEECH
NOTES :
LOCATION: LEVEL 1 - FORUM



Ottoman

Qty: 4

DESCRIPTION : OTTOMAN
MANUFACTURER : STYLEX
PRODUCT : YOOM BOXED FULL SEAT
DIMENSIONS : 36.25" W 36.25" D 15" H
FINISHES : UPHOLSTERY - MAHARAM PROMPT SOOT
NOTES :
LOCATION: LEVEL 1 - FORUM



Ottoman

Qty: 1

DESCRIPTION : OTTOMAN
MANUFACTURER : STYLEX
PRODUCT : YOOM BOXED FULL SEAT
DIMENSIONS : 36.25" W 36.25" D 15" H
FINISHES : UPHOLSTERY - MAHARAM WOOL STRIAE AQUA
NOTES :
LOCATION: LEVEL 7 - KU LOUNGE



Rug

Qty: 1


DESCRIPTION : RUG
MANUFACTURER : TARKETT
PRODUCT : KNOT STITCH
DIMENSIONS : 20' L 14' W
FINISHES : COLOR GROUND TURMERIC
NOTES :
LOCATION: LEVEL 2 - ELEVATOR LOBBY LOUNGE



Study Carrel

Qty: 6

DESCRIPTION : STUDY CARREL
MANUFACTURER : COALESSE
PRODUCT : LAGUNITAS FOCUS NOOK
DIMENSIONS : 49.25" W 37" D 50" H
FINISHES : TOP - WHITE LAMINATE, SCREEN - LUUM BIOTOPE SALT MARSH
NOTES : PROVIDE POWER CAPABILITY
LOCATION: LEVEL 2 - WSU/T HUB

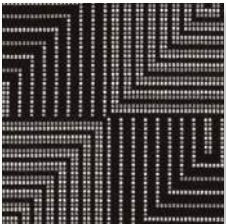

Pouf

Qty: 16

DESCRIPTION : POUF
MANUFACTURER : BERNHARDT
PRODUCT : TOUR
DIMENSIONS : 17" W 14.625" D 19.25" H
FINISHES : BASE LEATHER - MAHARAM LARIAT REQUIEM, UPHOLSTERY - CARNEGIE
FRAMEWORK 6482-2, HANDLE - MAHARAM LARIAT STELLA
NOTES :
LOCATION: WSU WORKPLACE



Pouf

Qty: 12


DESCRIPTION : POUF
MANUFACTURER : BERNHARDT
PRODUCT : TOUR
DIMENSIONS : 17" W 14.625" D 19.25" H
FINISHES : BASE LEATHER - KNOLL PRAIRIE BISON, UPHOLSTERY - LUNA STACKING CHAIRS AMULET, HANDLE - MAHARAM MICRO BREW
NOTES :
LOCATION: WSU WORKPLACE



Pouf

Qty: 3

DESCRIPTION : POUF
MANUFACTURER : BERNHARDT
PRODUCT : TOUR
DIMENSIONS : 17" W 14.625" D 19.25" H
FINISHES : BASE LEATHER - MAHARAM PROMPT RUFOUS, UPHOLSTERY - MAHARAM ROWAN BRICKFIELD, HANDLE - MAHARAM LARIAT SADDLE
NOTES :
LOCATION: KU WORKPLACE

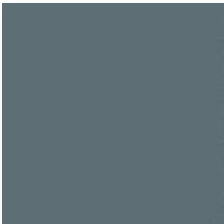

Pouf

Qty: 3

DESCRIPTION : POUF
MANUFACTURER : BERNHARDT
PRODUCT : TOUR
DIMENSIONS : 17" W 14.625" D 19.25" H
FINISHES : BASE LEATHER - LUUM FINE GRAIN DEEP INDIGO, UPHOLSTERY - LUUM PARTICULATE INERTIA, HANDLE - MAHARAM INSTILL QUAIL
NOTES :
LOCATION: KU WORKPLACE



Rug

Qty: 1

DESCRIPTION : RUG
MANUFACTURER : TARKETT
PRODUCT : KNOT STITCH
DIMENSIONS : 18' L 10' W
FINISHES : COLOR GROUND TURMERIC
NOTES :
LOCATION: LEVEL 3 - ELEVATOR LOBBY LOUNGE



Rug

Qty: 1


DESCRIPTION : RUG
MANUFACTURER : SHAW
PRODUCT : VALLE
DIMENSIONS : 20' L 17' W
FINISHES : COLOR VIBRANT MAIZE
NOTES :
LOCATION: LEVEL 3 - CIRCULATION



Rug

Qty: 1

DESCRIPTION : RUG
MANUFACTURER : INTERFACE
PRODUCT : DOT 2 DOT
DIMENSIONS : 12’-6” L 9’-6” W
FINISHES : COLOR CANE
NOTES :
LOCATION: LEVEL 4 - PANTRY AND RECEPTION

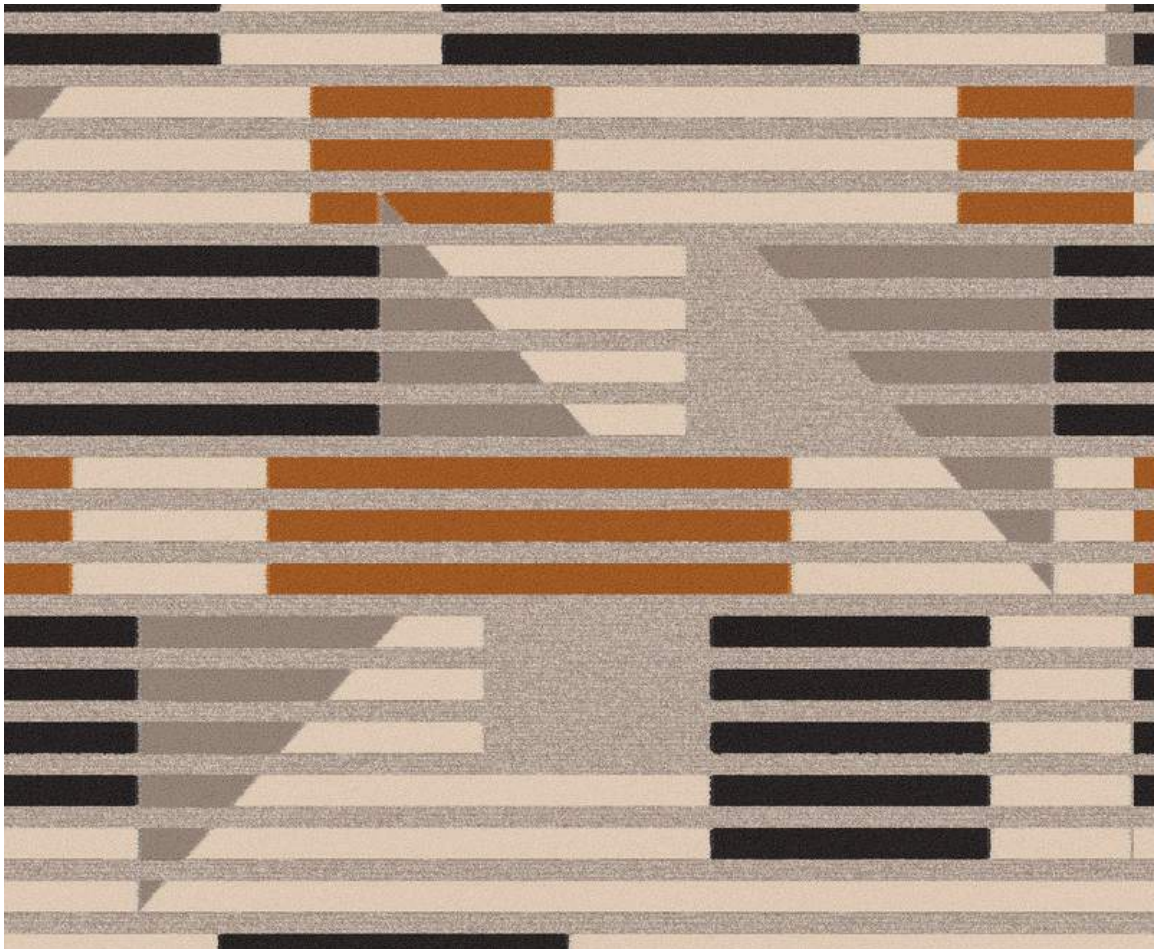

Rug

Qty: 2


DESCRIPTION : RUG
MANUFACTURER : SHAW
PRODUCT : KRISTA
DIMENSIONS : 12'-6" L 9'-6" W
FINISHES : COLOR ARTISANAL
NOTES :
LOCATION: LEVEL 4 - PREFUNCTION



Rug

Qty: 2


DESCRIPTION : RUG
MANUFACTURER : FLOR
PRODUCT : KNIT WIT
DIMENSIONS : 14'-10" L 4'-6" W
FINISHES : COLOR GOLD
NOTES :
LOCATION: LEVEL 4 - CIRCULATION

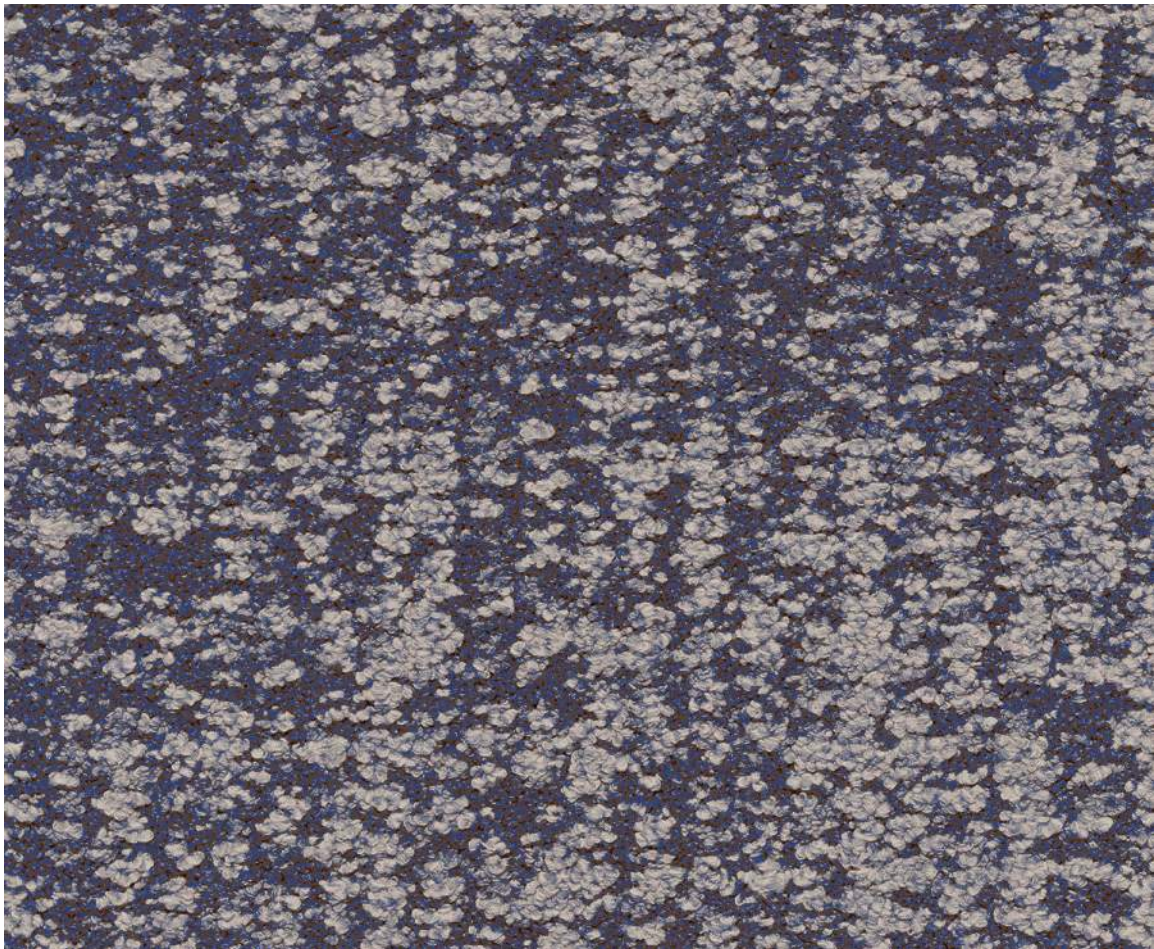

Rug

Qty: 1


DESCRIPTION : RUG
MANUFACTURER : TARKETT
PRODUCT : KNOT STITCH
DIMENSIONS : 20' L 14' W
FINISHES : COLOR STARGAZER
NOTES :
LOCATION: LEVEL 6 - ELEVATOR LOBBY LOUNGE

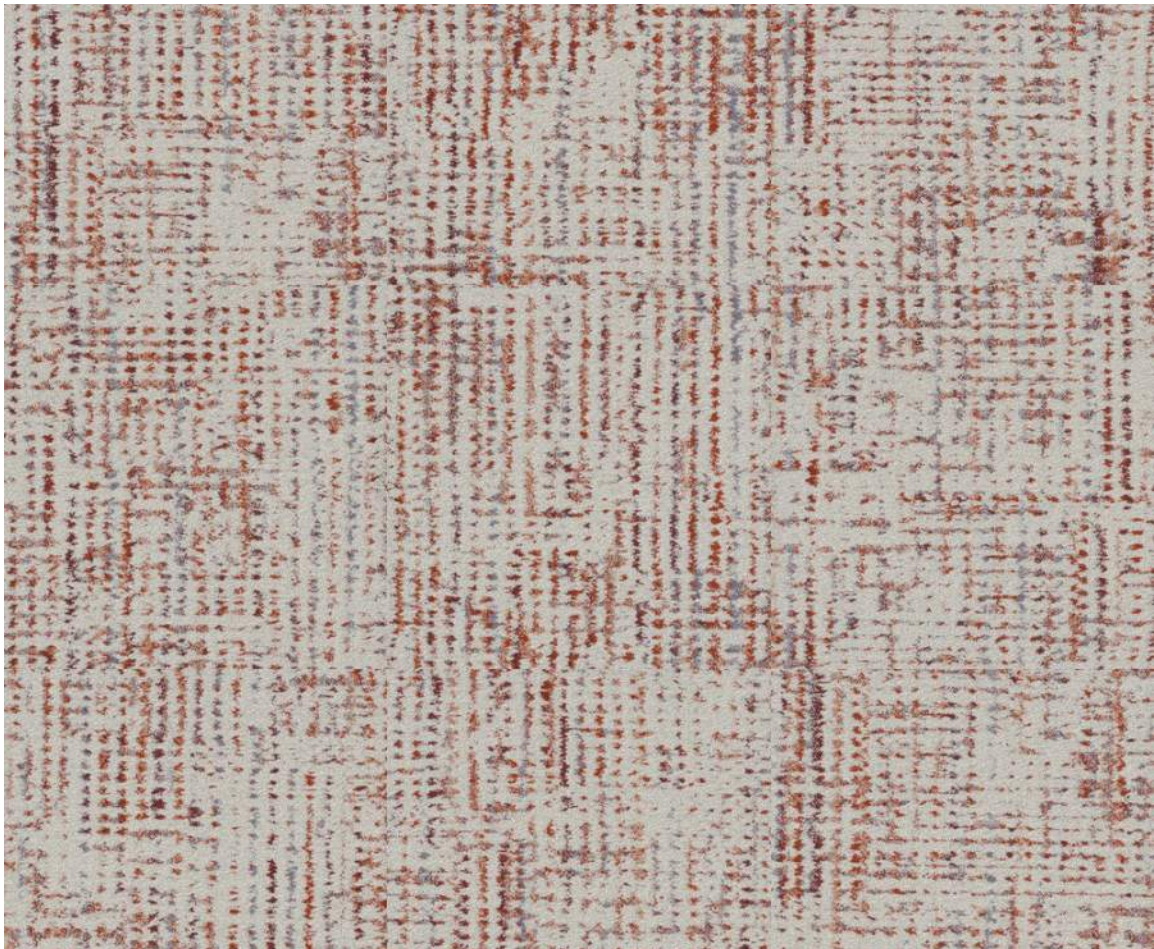

Rug

Qty: 2

DESCRIPTION : RUG
MANUFACTURER : SHAW
PRODUCT : AGNES
DIMENSIONS : 14' L 10' W
FINISHES : COLOR HAPPY HOLIDAY
NOTES :
LOCATION: LEVEL 6 - CIRCULATION

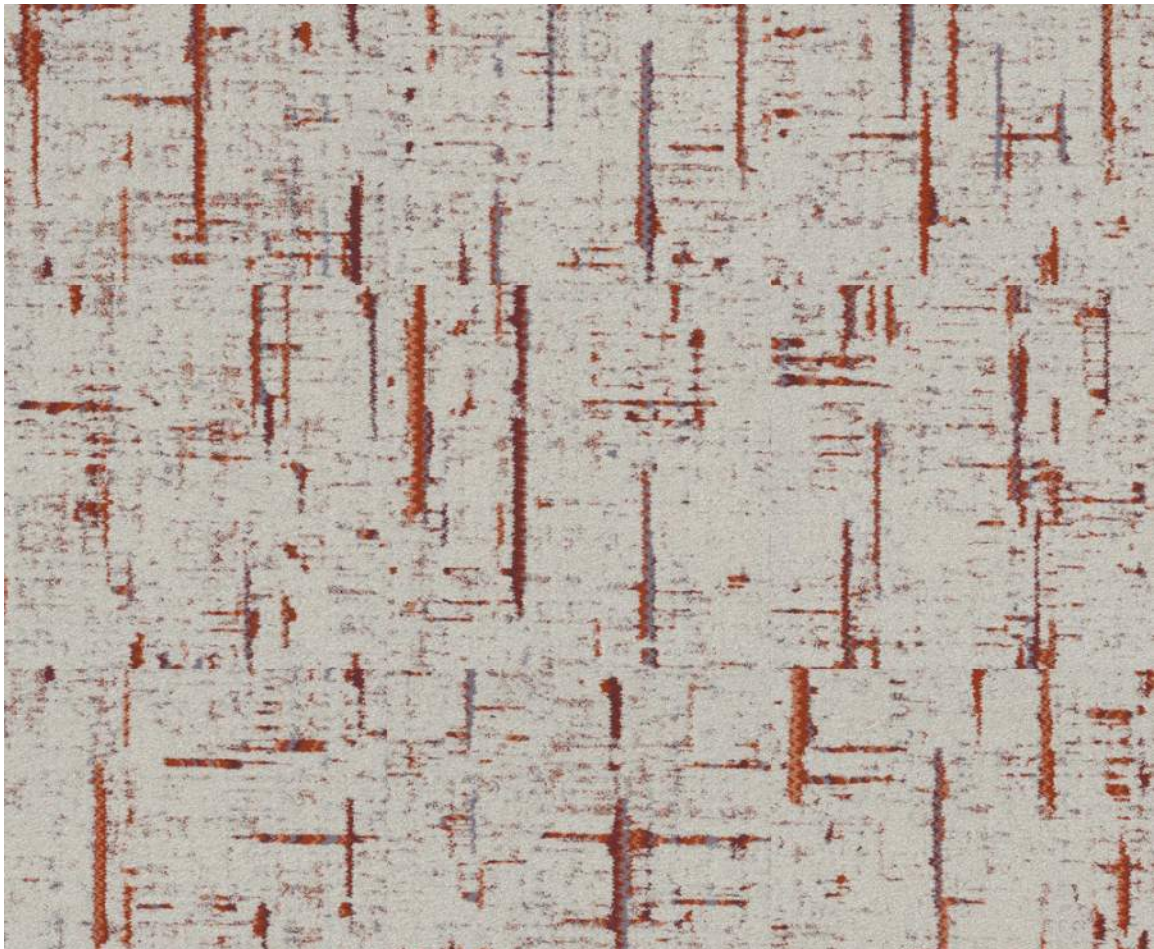

Rug

Qty: 1


DESCRIPTION : RUG
MANUFACTURER : SHAW
PRODUCT : SHEILA
DIMENSIONS : 32' L 6'-6" W
FINISHES : COLOR HAPPY HOLIDAY
NOTES :
LOCATION: LEVEL 6 - CIRCULATION



Booth

Qty: 4


DESCRIPTION : BOOTH
MANUFACTURER : HIGHTOWER
PRODUCT : FOUR LIKES BOOTH
DIMENSIONS : 55.1" W 82.7" D 73.3" H (19" SEAT HEIGHT)
FINISHES : TABLE - BLACK TOP AND BLACK LEGS, SEAT - KVADRAT STEELCUT TRIO 3 0796, SURROUND - CAMIRA 24/7 FLAX OLYPIAD
NOTES : PROVIDE UNDERMOUNTED POWER CAPABILITY ON WORKSURFACE
LOCATION: LEVEL 6 - CIRCULATION

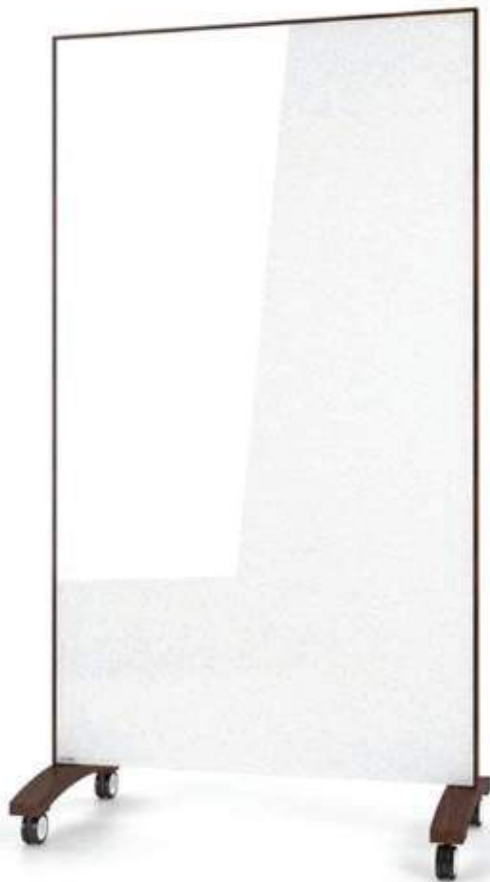

Mobile Marker Board

Qty: 2

DESCRIPTION : MOBILE MARKER BOARD ON CASTERS**MANUFACTURER :** CLARUS**PRODUCT :** GO**DIMENSIONS :** 40" W 73" H**FINISHES :****NOTES :** 4-WHEEL BASE**LOCATION:** LEVEL 7 - WORKPLACE

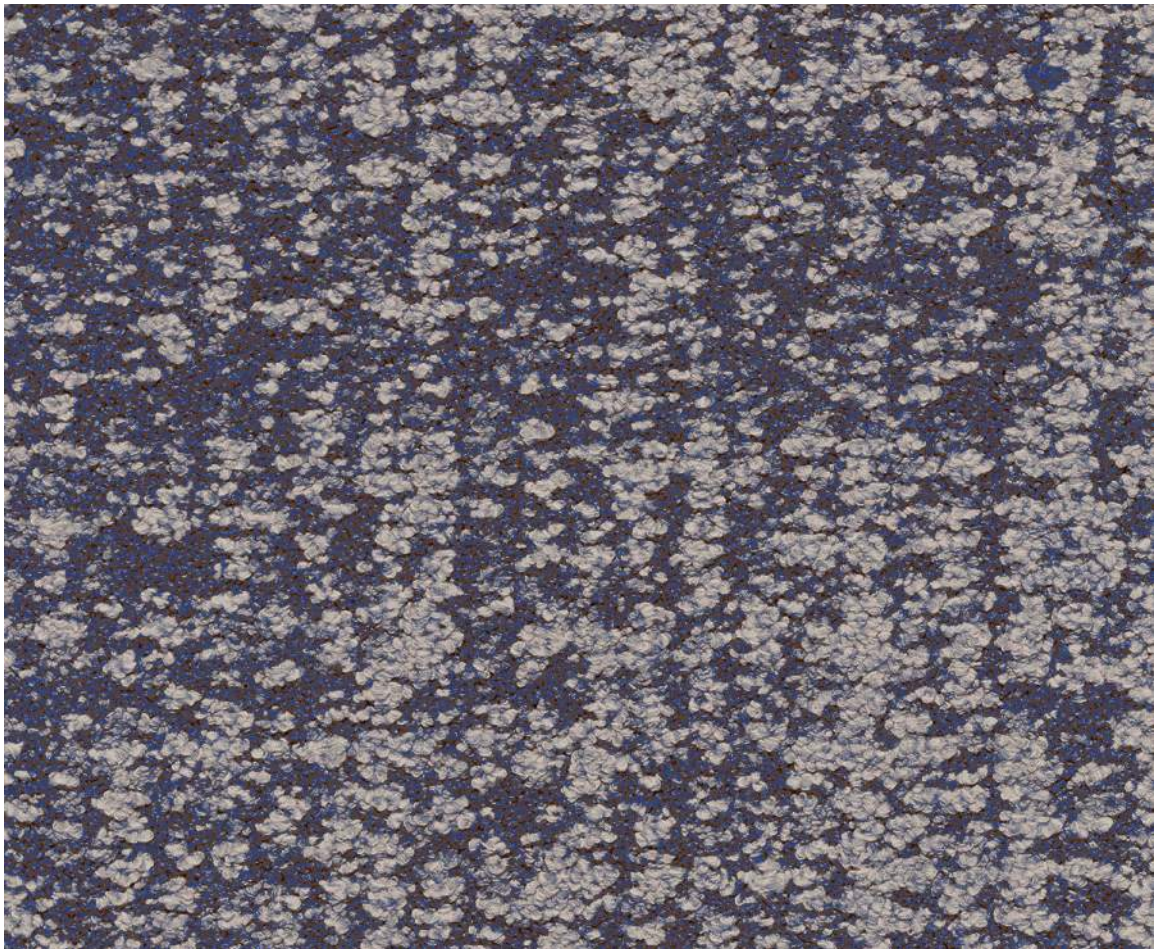

Rug

Qty: 1

DESCRIPTION : RUG
MANUFACTURER : TARKETT
PRODUCT : KNOT STITCH
DIMENSIONS : 24' L 11'-10" W
FINISHES : COLOR STARGAZER
NOTES :
LOCATION: LEVEL 7 - ELEVATOR LOBBY LOUNGE



Pool Table

Qty: 1

DESCRIPTION : POOL TABLE**MANUFACTURER :** RASSON**PRODUCT :** OX WHITE COMMERCIAL POOL TABLE**DIMENSIONS :** 113.5" L 63.75" W 32.75" H**FINISHES :** WHITE WITH BLUE CLOTH**NOTES :****LOCATION:** LEVEL 7 - KU LOUNGE



Ping Pong Table

Qty: 1


DESCRIPTION : PING PONG TABLE
MANUFACTURER : OFS
PRODUCT : RIFF TABLE
DIMENSIONS : 108" W 60" D 30" H
FINISHES :
NOTES :
LOCATION: LEVEL 7 - KU LOUNGE



Library Cart

Qty: 1


DESCRIPTION : LIBRARY BOOK STORAGE CART**MANUFACTURER :** ULINE**PRODUCT :** BOOK CART**DIMENSIONS :** 37" L 18" W 42" H**FINISHES :****NOTES :****LOCATION:** LEVEL 8 - KU HUB

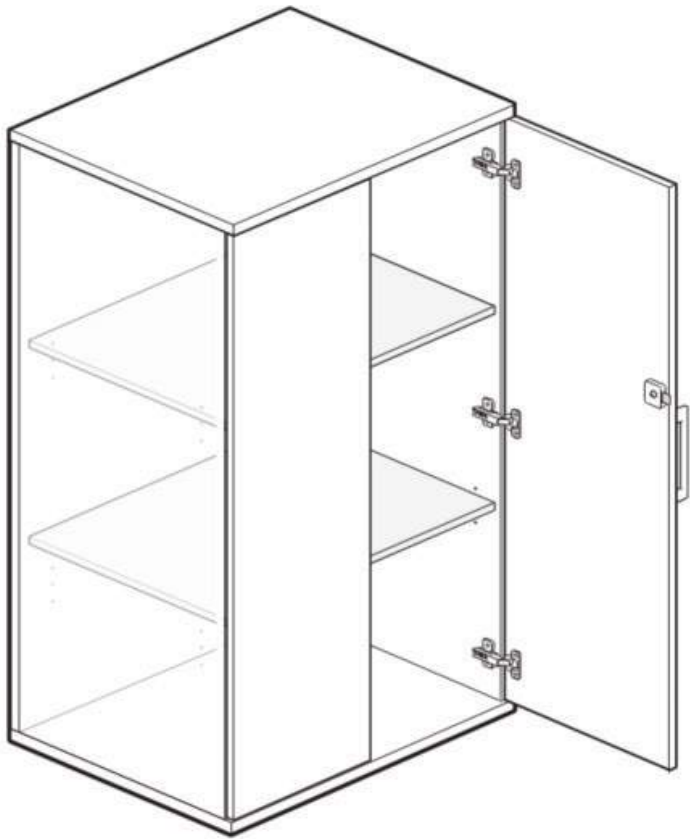

Storage

Qty: 3

DESCRIPTION : STORAGE CABINET
MANUFACTURER : HAWORTH
PRODUCT : BEHOLD FREESTANDING STORAGE
DIMENSIONS : 36" W 24" D 81" H
FINISHES :
NOTES : LOCKABLE
LOCATION: PUBLIC HEALTH CIRCULATION

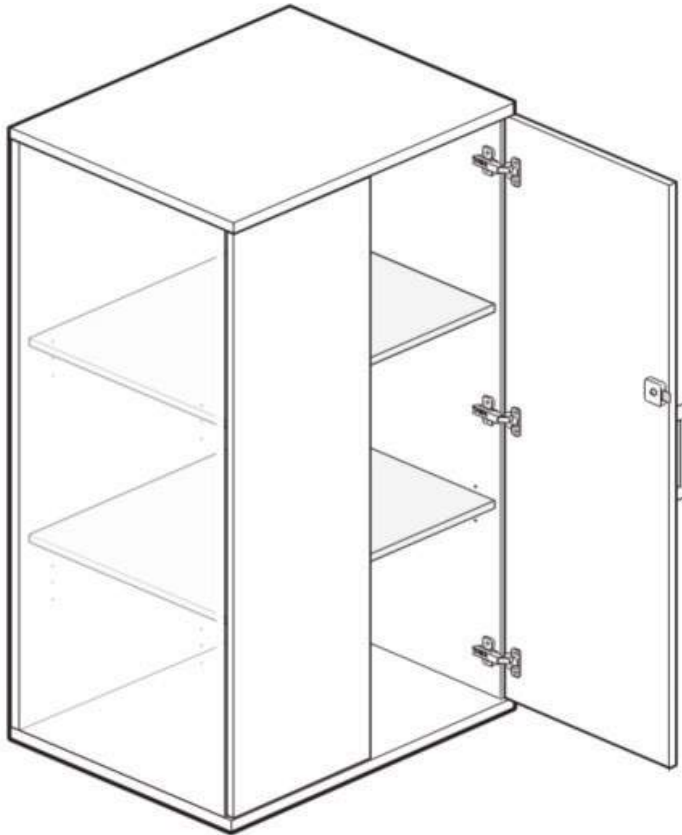

Storage

Qty: 9

DESCRIPTION : STORAGE CABINET**MANUFACTURER :** HAWORTH**PRODUCT :** BEHOLD FREESTANDING STORAGE**DIMENSIONS :** 36" W 24" D 49" H**FINISHES :****NOTES :** LOCKABLE**LOCATION:** PT + CSD SUITE



Storage

Qty: 23

DESCRIPTION : STORAGE CABINET**MANUFACTURER :** HAWORTH**PRODUCT :** BEHOLD FREESTANDING STORAGE**DIMENSIONS :** 18" W 24" D 65" H**FINISHES :****NOTES :** LOCKABLE**LOCATION:** PT + CSD SUITE, KU STORAGE



Lamp

Qty: 5

DESCRIPTION : FLOOR LAMP
MANUFACTURER : MUUTO
PRODUCT : POST FLOOR LAMP
DIMENSIONS : 3.75" W 3.75" D 53.625" H
FINISHES :
NOTES :
LOCATION: LEVEL 1 - FORUM



Lamp

Qty: 1


DESCRIPTION : FLOOR LAMP
MANUFACTURER : ZERO LIGHTING
PRODUCT : BOB FLOOR LAMP
DIMENSIONS : 32" W 80" H
FINISHES :
NOTES :
LOCATION: LEVEL 7 & 8 - WORKPLACE



Lamp

Qty: 1

DESCRIPTION : FLOOR LAMP
MANUFACTURER : ZERO LIGHTING
PRODUCT : SILO FLOOR LAMP
DIMENSIONS : 9.8" W 52.7" H
FINISHES :
NOTES :
LOCATION: LEVEL 2 - FORUM

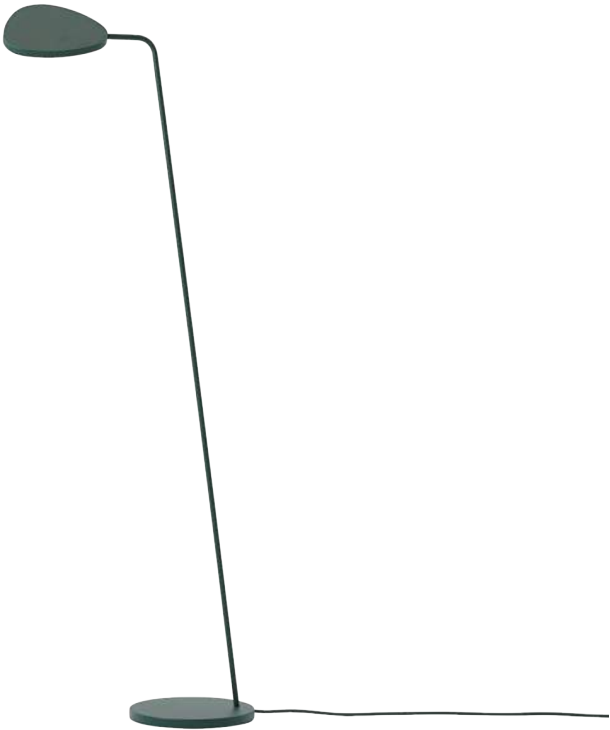

Lamp

Qty: 2

DESCRIPTION : FLOOR LAMP
MANUFACTURER : MUUTO
PRODUCT : LEAF FLOOR LAMP
DIMENSIONS : 17.1" W 46.9" H
FINISHES :
NOTES :
LOCATION: LEVEL 3 - WORKPLACE



Lamp

Qty: 2

DESCRIPTION : FLOOR LAMP
MANUFACTURER : ZERO LIGHTING
PRODUCT : COMPOSE FLOOR LAMP, SMALL SHADE
DIMENSIONS : 9.6" DIA 46.8" H
FINISHES :
NOTES :
LOCATION: LEVEL 4 - PANTRY AND RECEPTION



Lamp

Qty: 1


DESCRIPTION : FLOOR LAMP
MANUFACTURER : ZERO LIGHTING
PRODUCT : ELEMENTS
DIMENSIONS : 9.8" DIA 57.8" H
FINISHES :
NOTES :
LOCATION: LEVEL 7 - KU LOUNGE



Lamp

Qty: 1

DESCRIPTION : FLOOR LAMP
MANUFACTURER : FLOS LIGHTING
PRODUCT : CAPTAIN FLINT LAMP
DIMENSIONS : 12.6" DIA 60.5" H
FINISHES :
NOTES :
LOCATION: LEVEL 8 - KU HUB

 


Storage

Qty: 8

DESCRIPTION : FULL HEIGHT STORAGE
MANUFACTURER : HAWORTH
PRODUCT : BE HOLD FREESTANDING STORAGE
DIMENSIONS : 24" W 24" D 73" H
FINISHES : WHITE LAMINATE
NOTES : LOCKABLE
LOCATION: KU STUDENT ORGANIZATION STORAGE

Furniture Package

Miscellaneous

 

Storage

Qty: 18

DESCRIPTION : FULL HEIGHT STORAGE
MANUFACTURER : HAWORTH
PRODUCT : BE HOLD FULL HEIGHT TWO DOOR STORAGE
DIMENSIONS : 36" W 24" D 73" H
FINISHES : WHITE LAMINATE
NOTES : LOCKABLE
LOCATION: WSU OTS AND KU STUDENT ORGANIZATION STORAGE



Storage Rack

Qty: 3

DESCRIPTION : WIRE STORAGE RACK

MANUFACTURER : ULINE


PRODUCT : WIRE STORAGE RACK

DIMENSIONS : 36" W 18" D 63" H

FINISHES : STAINLESS STEEL

NOTES : LOCKING CASTERS.

LOCATION: OTS OFFICE

 

Storage

Qty: 3

DESCRIPTION : FULL HEIGHT WARDROBE
MANUFACTURER : HAWORTH
PRODUCT : BE HOLD SINGLE HINGED DOOR WARDROBE
DIMENSIONS : 18" W 18" D 63" H
FINISHES : WHITE LAMINATE
NOTES : LOCKABLE
LOCATION: LEVEL 7 - WORKPLACE



Trash Can

Qty: 28

DESCRIPTION : LARGE TRASH CAN

MANUFACTURER : ULINE

PRODUCT : TRASH BIN

DIMENSIONS : 22" DIA 27" H

FINISHES : BLACK

NOTES :

LOCATION: REFER TO FURNITURE PLANS



Trash Can

Qty: 18

DESCRIPTION : LARGE RECYCLING CAN
MANUFACTURER : ULINE
PRODUCT : RECYCLING BIN
DIMENSIONS : 22" DIA 27" H
FINISHES : BLUE
NOTES :
LOCATION: REFER TO FURNITURE PLANS



Self Check Out Kiosk

Qty: 1

DESCRIPTION : SELF CHECK OUT KIOSK
MANUFACTURER : MAKEN
PRODUCT : KH2100
DIMENSIONS : 26" W 18.8" D 64" H
FINISHES :
NOTES :
LOCATION: LEVEL 1 - GRAB AND GO



Reception Desk

Qty: 1


DESCRIPTION : RECEPTION DESK
MANUFACTURER : KNOLL
PRODUCT : REFF PROFILES
DIMENSIONS : 60" W 36" D 30" H
FINISHES : FORMICA AGED ASH
NOTES :
LOCATION: LEVEL 5 CIRCULATION



Files

Qty: 2


DESCRIPTION : FILE
MANUFACTURER : ULINE
PRODUCT : LATERAL FILE
DIMENSIONS : 36" W 18" D 54" H
FINISHES : BLACK
NOTES : 4 DRAWERS
LOCATION: PHARMACY STORAGE

 

Lockers

Qty: 2

DESCRIPTION : LOCKERS
MANUFACTURER : STEELCASE
PRODUCT : STEELCASE CASEGOODS LOCKERS, 6-DOOR
DIMENSIONS : 36" W 18.75" D 63.5" H
FINISHES : WHITE LAMINATE
NOTES : COORDINATE LOCKING MECHANISM WITH OWNER.
LOCATION: LEVEL 2 WSU/-T HUB CIRCULATION

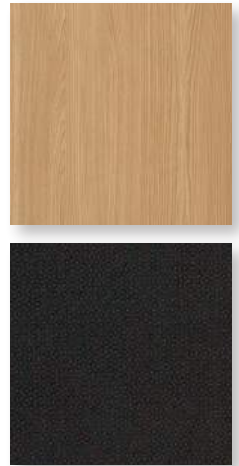

Credenza

Qty: 1

DESCRIPTION : CREDENZA

MANUFACTURER : ANDREU WORLD

PRODUCT : ELEMENTS CREDENZA

DIMENSIONS : 100" W 21" D 30.25" H

FINISHES : BASE - BLACK STEEL, FRONT & BACK - 306 OAK ROBLE

NOTES : PROVIDE POWER AND AV CAPABILITY

LOCATION: CONFERENCE ROOMS, RE: FURNITURE PLAN

WICHITA BIOMEDICAL CAMPUS

Furniture Specifications Classroom and Healthcare

February 2025

WICHITA BIOMEDICAL CAMPUS

Furniture Specifications

SEATING


S.1a	Classroom Task Chair
S.2	Classroom Stacking Chair
S.3b	Task Chair
S.7	Task Chair
S.68	Physician Stool
S.69a	Task Stool
S.70	BIFMA Rated Guest Chair
S.72	Rocker Chair
S.78	Classroom Chair
S.79	Tablet Arm Chair
S.82a	Classroom Chair
S.85	Task Stool

TABLES

T.1	Training Table
T.2	Training Table
T.3	Training Table
T.4	Instructor Table
T.20	Conference Table
T.21	Conference Table
T.39	Dining Table
T.56	Lab Table
T.57	ADA Accessible Mobile Lectern
T.58	Classroom Table
T.66	Height Adjustable Display Table
T.67	Mobile Lectern
T.68	Mobile Lectern

MISCELLANEOUS


M.46	Ottoman
M.50	Mobile Power

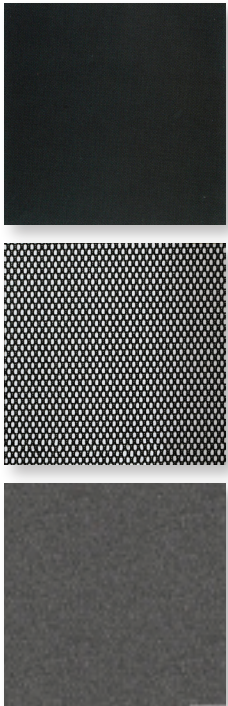

Classroom Chair

Qty: 1,416


DESCRIPTION : TASK CHAIR
MANUFACTURER : KNOLL
PRODUCT : OLLO LIGHT TASK CHAIR
DIMENSIONS : 25.14" W 23" D 31.75"-36.95" H
FINISHES : BACK UPHOLSTERY - BLACK KNIT, SEAT UPHOLSTERY - GUNMENTAL, FRAME - BLACK
NOTES : KNIT BACK, FIXED ARMS, PLASTIC 5-STAR BASE
LOCATION: LEVEL 1- 80P LEARNING STUDIO, SIM CONTROL, CONTROL ROOM, SP TRAINING AND LOUNGE

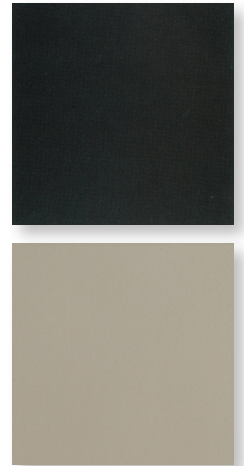

Classroom Chair

Qty: 40


DESCRIPTION : TASK CHAIR**MANUFACTURER :** KNOLL**PRODUCT :** OLLO LIGHT TASK CHAIR**DIMENSIONS :** 25.14" W 23" D 31.75"-36.95" H**FINISHES :** UPPER BACK: BLACK, LOWER BACK: BLACK, SEAT: KNOLL TEXTILES ATLAS CEMENT (POLYURETHANE)**NOTES :** SHELL BACK, FIXED ARMS, PLASTIC 5-STAR BASE**LOCATION:** MLS LABS

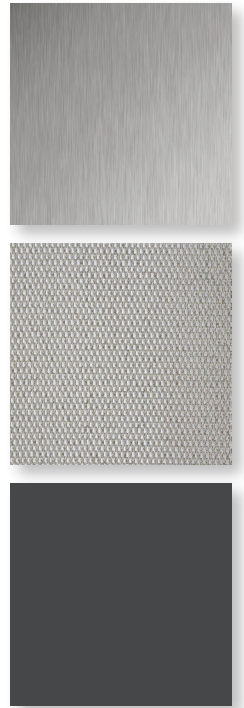

Stacking Chair

Qty: 5


DESCRIPTION : STACKING CHAIR**MANUFACTURER :** HERMAN MILLER**PRODUCT :** CAPER**DIMENSIONS :** 24.25" W 16.5"-17.5" D 32" H (17.5" SEAT HEIGHT)**FINISHES :** LEGS - ALUMINUM, SHELL - GRAPHITE LAMINATE, SEAT - FLEXNET SILVER GREY**NOTES :** FLEXNET SEAT, FIXED ARMS**LOCATION:** STANDARD STACKING CLASSROOM CHAIR

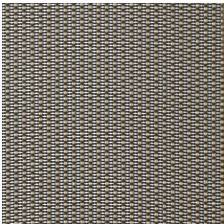

Task Chair

Qty: 2


DESCRIPTION : TASK CHAIR
MANUFACTURER : HERMAN MILLER
PRODUCT : COSM MID BACK
DIMENSIONS : 29" W 26.75" D 38.75"-45" H (21" SEAT HEIGHT)
FINISHES : FRAME - GRAPHITE, SEAT - GRAPHITE MESH
NOTES : ADJUSTABLE ARM
LOCATION: BIRTHING RESEARCH

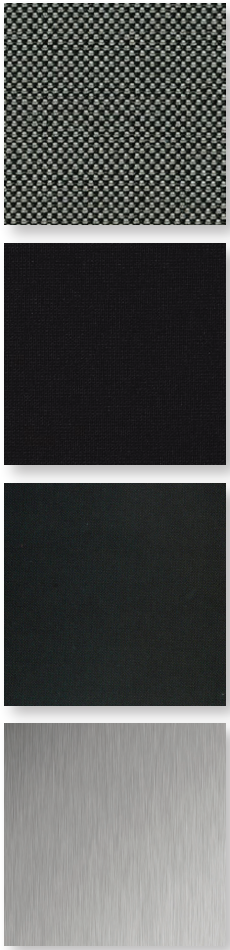

Task Chair

Qty: 275

DESCRIPTION : TASK CHAIR
MANUFACTURER : HAWORTH
PRODUCT : VERY CONFERENCE CHAIR
DIMENSIONS : 26.7" D 25" W 36.9" H (15.5"-20.5" SEAT HEIGHT)
FINISHES : BACK UPHOLSTERY - PIXEL DOT, SEAT UPHOLSTERY - GAUGE DEPTH, SHELL & TRIM: BLACK, FRAME - POLISHED ALUMINUM
NOTES : FIXED ARMS, UPHOLSTERED BACK
LOCATION: DEBRIEF, 10P HOME ROOMS

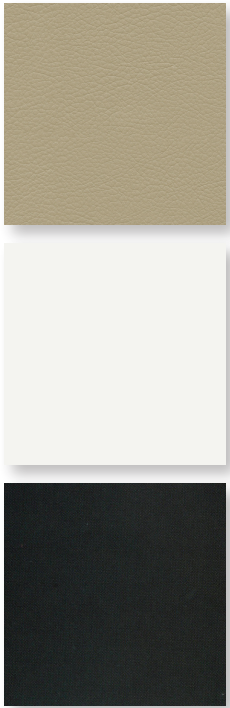

Physician Stool

Qty: 123

DESCRIPTION : PHYSICIAN STOOL

MANUFACTURER : OFS CAROLINA


PRODUCT : ARDHA

DIMENSIONS : 18" W 17.5" D 24.25" H

FINISHES : UPHOLSTERY - KNOLL TEXTILES PREMIER KHAKI, BASE - WHITE NYLON, WHEELS - BLACK

NOTES : CAREGIVER STOOL, MULTIPLE TEXTILES


LOCATION: EXAM TABLE PA ASSESSMENT LAB, EXAM ROOM, 15 MAT PT LAB, PT RESEARCH LAB, MLS LAB, SCIENTIFIC FOUNDATIONS LAB, FABRICATION LAB, WSU BIRTHING RESEARCH, SIM PATIENT ROOM, EXAM ROOM

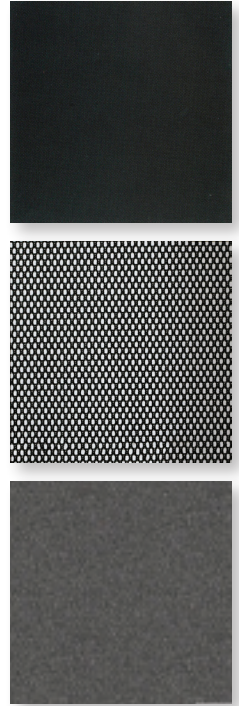

Task Stool

Qty: 69

DESCRIPTION : TASK STOOL**MANUFACTURER :** KNOLL**PRODUCT :** OLLO HIGH TASK CHAIR**DIMENSIONS :** 25.9" W 24.7" D 38.5-47" H (22.6"- 31" SEAT HEIGHT)**FINISHES :** BACK UPHOLSTERY - BLACK KNIT, SEAT UPHOLSTERY - GUNMENTAL, FRAME - BLACK**NOTES :** FIXED ARMS, KNIT BACK, PLASTIC 5-STAR BASE**LOCATION:** MLS LAB, SCIENTIFIC FOUNDATIONS LAB, FABRICATION LAB,

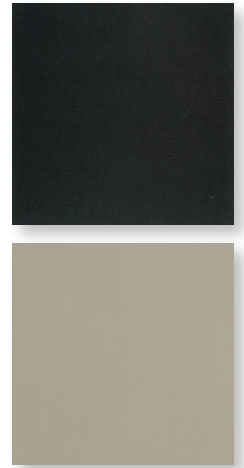

Task Stool

Qty: 50


DESCRIPTION : TASK STOOL**MANUFACTURER :** KNOLL**PRODUCT :** OLLO HIGH TASK CHAIR**DIMENSIONS :** 25.9" W 24.7" D 38.5-47" H (22.6"- 31" SEAT HEIGHT)**FINISHES :** UPPER BACK: BLACK, LOWER BACK: BLACK, SEAT: KNOLL TEXTILES ATLAS CEMENT (POLYURETHANE)**NOTES :** FIXED ARMS, SHELL BACK, PLASTIC 5-STAR BASE**LOCATION:** MLS LABS



Guest Chair

Qty: 1


DESCRIPTION : GUEST CHAIR (BIFMA)**MANUFACTURER :** STEELCASE**PRODUCT :** MITRA GUEST CHAIR**DIMENSIONS :** 23.25" W 26.5" D 33" H (19" SEAT HEIGHT)**FINISHES :** FRAME - BLACKWOOD 2536, UPHOLSTERY - STEELCUT TRIO TR17**NOTES :** SINGLE SEAT CHAIR, BIFMA LEVEL 2**LOCATION:** BIRTHING RESEARCH

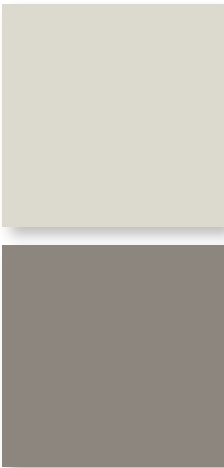

Rocker Chair

Qty: 1


DESCRIPTION : ROCKER CHAIR
MANUFACTURER : OFS CAROLINA
PRODUCT : SAVEN HIGH BACK ROCKER
DIMENSIONS : 30.75" W 46.5" H 29.5" D
FINISHES : POWDER COAT: STONE, UPHOLSTERY: TAUPE
NOTES :
LOCATION: BIRTHING SUITE

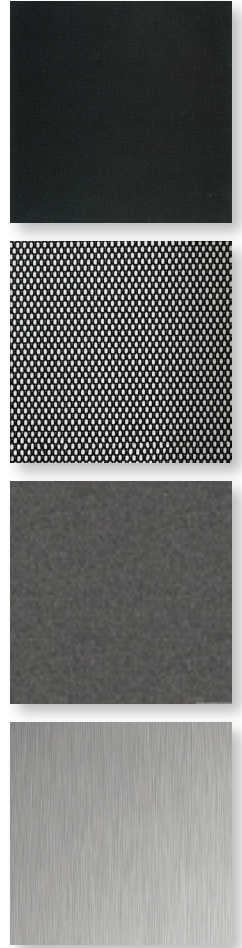

ADA Classroom Chair

Qty: 54


DESCRIPTION : CLASSROOM CHAIR**MANUFACTURER :** KNOLL**PRODUCT :** OLLO LIGHT TASK CHAIR**DIMENSIONS :** 25.1" W 23" D 31.75" - 37" H**FINISHES :** BACK UPHOLSTERY - BLACK KNIT, SEAT UPHOLSTERY - GUNMENTAL, FRAME - BLACK, BASE - STAINLESS STEEL**NOTES :** FIXED ARMS, ALUMINUM 4-STAR BASE, GLIDES, KNIT BACK**LOCATION:** LEVEL 1- 80P LEARNING STUDIO, SIM CONTROL, CONTROL ROOM, SP TRAINING AND LOUNGE

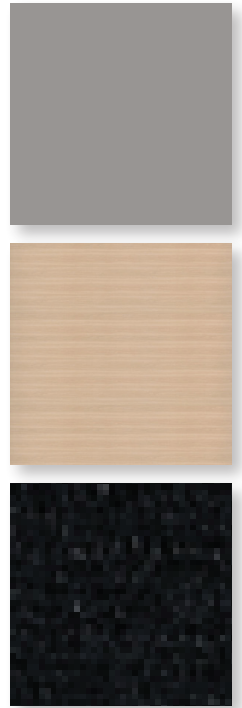

Tablet Arm Chair

Qty: 40

DESCRIPTION : TABLET ARM CLASSROOM CHAIR**MANUFACTURER :** KI**PRODUCT :** LEARN2 CHAIR**DIMENSIONS :** 28.5" W 28"-34" D (TABLET) 34.5" H (18.5" SEAT HEIGHT)**FINISHES :** POLY SHELL - WARM GREY, BASE / FRAME - WARM GREY, SURFACE FINISH - BEIGE WOOD, UPHOLSTERY - KI PALLAS AHTI ABYSS**NOTES :** DONI 2-TONE SHELL, UPHOLSTERED SEAT**LOCATION:** CLASSROOM 416

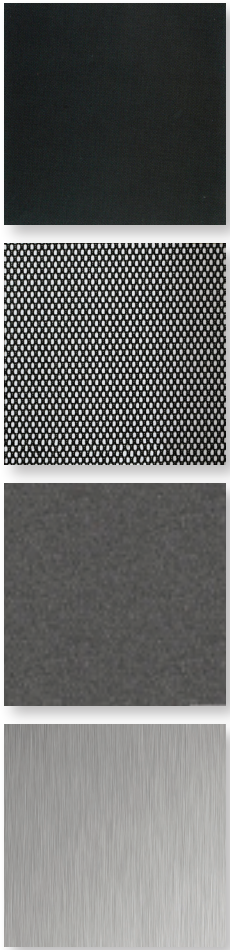

Nesting Classroom Chair

Qty: 40

DESCRIPTION : NESTING CLASSROOM CHAIR

MANUFACTURER : AMQ


PRODUCT : TIZU MULTIPURPOSE CHAIR

DIMENSIONS :

FINISHES : BACK: AR02 BLACK MESH, SEAT: 5880, FRAME: BLACK, BASE: CHROME

NOTES : CASTERS, FIXED ARMS

LOCATION: RE: FURNITURE PLANS

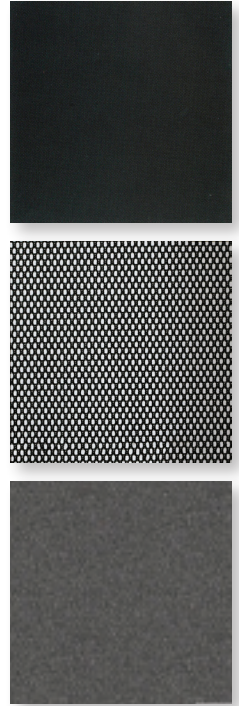

Task Chair

Qty: 374


DESCRIPTION : ARMLESS TASK CHAIR**MANUFACTURER :** KNOLL**PRODUCT :** OLLO LIGHT TASK**DIMENSIONS :** 23.5" W 23" D 31.75"-36.95" H (16"-21.2" SEAT HEIGHT)**FINISHES :** BACK UPHOLSTERY - BLACK KNIT, SEAT UPHOLSTERY - GUNMENTAL, FRAME - BLACK**NOTES :** ARMLESS, PLASTIC 5-STAR BASE, KNIT BACK**LOCATION:** LEVEL 1- 80P LEARNING STUDIO, SIM CONTROL, CONTROL ROOM, SP TRAINING AND LOUNGE



Task Chair

Qty: 8


DESCRIPTION : ARMLESS TASK CHAIR**MANUFACTURER :** KNOLL**PRODUCT :** OLLO LIGHT TASK**DIMENSIONS :** 23.5" W 23" D 31.75"-36.95" H (16"-21.2" SEAT HEIGHT)**FINISHES :** UPPER BACK: BLACK, LOWER BACK: BLACK, SEAT: KNOLL TEXTILES ATLAS CEMENT (POLYURETHANE)**NOTES :** ARMLESS, PLASTIC 5-STAR BASE, SHELL BACK**LOCATION:** MLS LABS

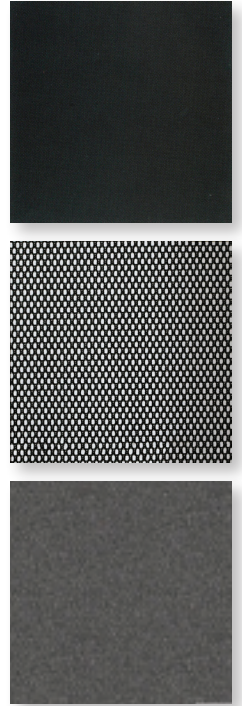

Task Stool

Qty: 33

DESCRIPTION : TASK STOOL**MANUFACTURER :** KNOLL**PRODUCT :** OLLO HIGH TASK CHAIR**DIMENSIONS :** 25.9" W 24.7" D 38.5-47" H (22.6"- 31" SEAT HEIGHT)**FINISHES :** BACK UPHOLSTERY - BLACK KNIT, SEAT UPHOLSTERY - GUNMENTAL, FRAME - BLACK**NOTES :** ARMLESS, KNIT BACK, PLASTIC 5-STAR BASE**LOCATION:** PHARMACY SKILLS LAB, MODEL / LICENSED PHARMACY

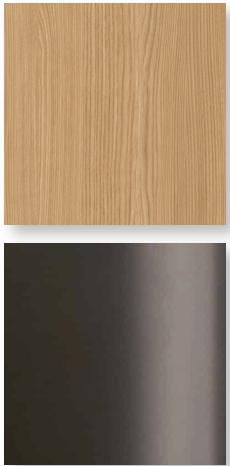

Training Table

Qty: 767

DESCRIPTION : TRAINING TABLE

MANUFACTURER : VERSTEEL


PRODUCT : TY TABLE

DIMENSIONS : 20" W 60" L 29" H

FINISHES : TOP - FOMRICA AGED ASH, LEGS - VERSTEEL GRAPHITE POWDER COAT

NOTES : FOLDING TABLE, LAMINATE TOP WITH RADIUS EDGE

LOCATION: LEARNING STUDIOS, SIM CLASSROOMS, CLASSROOM, PHARMACY
CLASSROOM, LARGE DEBRIEF ROOMS

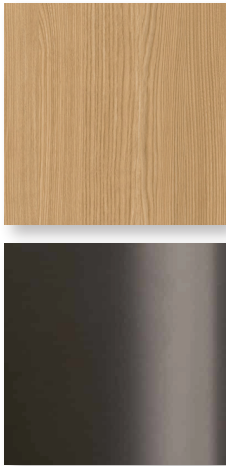

Training Table

Qty: 40

DESCRIPTION : TRAINING TABLE

MANUFACTURER : VERSTEEL


PRODUCT : TY TABLE

DIMENSIONS : 20" W 90" L 29" H

FINISHES : TOP - FOMRICA AGED ASH, LEGS - VERSTEEL GRAPHITE POWDER COAT

NOTES : FOLDING TABLE, LAMINATE TOP WITH RADIUS EDGE

LOCATION: LEARNING STUDIOS

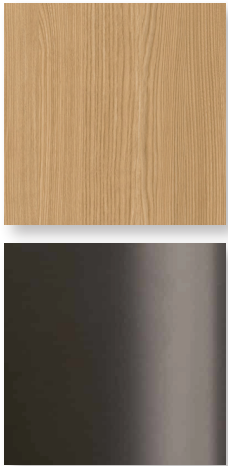

Training Table

Qty: 70

DESCRIPTION : TRAINING TABLE

MANUFACTURER : VERSTEEL


PRODUCT : TY TABLE

DIMENSIONS : 24" W 90" L 29" H

FINISHES : TOP - FOMRICA AGED ASH, LEGS - VERSTEEL GRAPHITE POWDER COAT

NOTES : FOLDING TABLE, LAMINATE TOP WITH RADIUS EDGE

LOCATION: LEARNING STUDIOS, 20P CLASSROOM

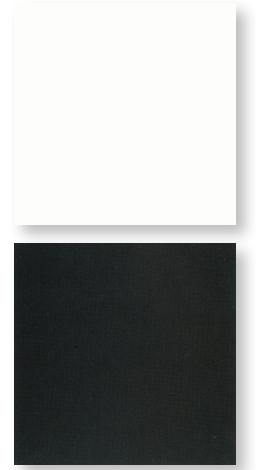

Instuctor Table

Qty: 2

DESCRIPTION : INSTRUCTOR TABLE**MANUFACTURER :** HERMAN MILLER**PRODUCT :** OE1 SIT TO STAND TABLE**DIMENSIONS :** 32.5" W 26" D 28.4"-46.3" H**FINISHES :** TOP - WHITE LAMINATE, BASE - BLACK POWDER COAT**NOTES :** RECTANGULAR WITH WRAP. PROVIDE CASTERS.**LOCATION:** LEARNING STUDIOS, CLASSROOMS, LARGE DEBRIEF



Conference Table

Qty: 5

DESCRIPTION : CONFERENCE TABLE

MANUFACTURER : BERNHARDT



PRODUCT : ENCORE

DIMENSIONS : 48" W 204" L 29.5" H

FINISHES : TOP - BERNHARDT 871 OAK, LEGS - BERNHARDT 871 OAK

NOTES : LAMINATE TOP WITH REVERSE BEVEL EDGE, POWERED FROM WALL. PROVIDE UNDERMOUNTED POWER AT EVERY OTHER POSITION.

LOCATION: DEBRIEF

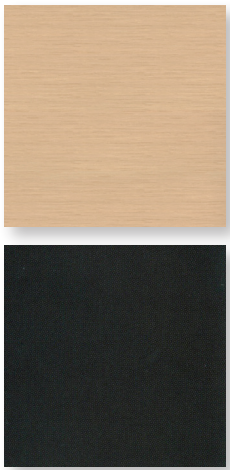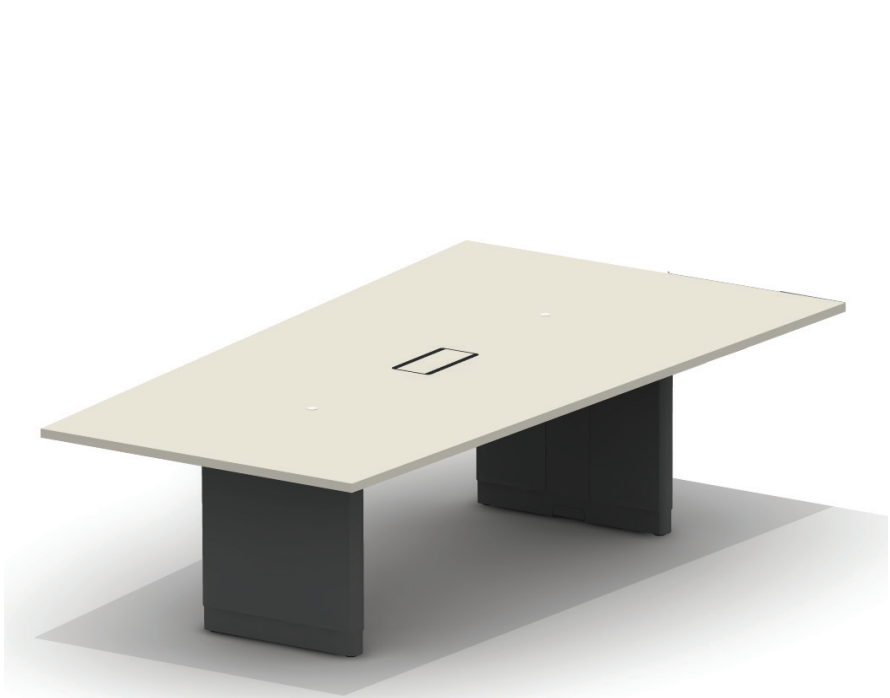

Conference Table

Qty: 20

DESCRIPTION : CONFERENCE TABLE

MANUFACTURER : WATSON


PRODUCT : TIA CONFERENCE TABLE

DIMENSIONS : 48"-60" D 144" W 29.5" H

FINISHES : TOP - BLONDE ECHO LAMINATE, LEGS - BLACK POWDER COAT

NOTES : FIXED HEIGHT, TAPERED TOP. PROVIDE UNDERMOUNTED POWER CAPABILITY AT EVERY OTHER POSITION.


LOCATION: HOMEROOM

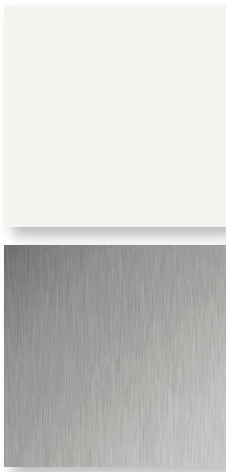

Round Dining Table

Qty: 1


DESCRIPTION : ROUND DINING TABLE
MANUFACTURER : HIGHTOWER
PRODUCT : KONA
DIMENSIONS : 36.5" D 29" H
FINISHES : TOP - WHITE LAMINATE, LEGS - STAINLESS STEEL
NOTES :
LOCATION: MODEL LICENSED PHARMACY

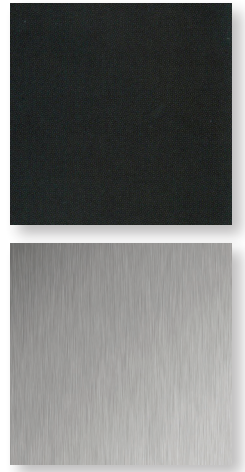

Lab Table

Qty: 24


DESCRIPTION : LAB TABLE EPOXY TOP**MANUFACTURER :****PRODUCT :****DIMENSIONS :** 30" D 72" W**FINISHES :** TOP - BLACK EPOXY, LEGS - STAINLESS STEEL**NOTES :** LOCKING CASTERS.**LOCATION:** SURGICAL TECH LAB CLASSROOM, MLS LAB

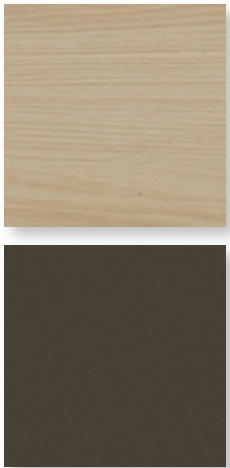

ADA Accessible Mobile Lectern

Qty: 11

DESCRIPTION : MOBILE LECTERN
MANUFACTURER : NUCRAFT
PRODUCT : SUMMIT LECTERN
DIMENSIONS : 21.12" W 12.85" D 34.83" - 44.83" H
FINISHES : FLAT CUT OAK M05 DUNE VENEER, A8010 AGED BRONZE POWDER COAT
NOTES : ADA ACCESSIBLE BASE. PROVIDE POWER CAPABILITY.
LOCATION: RE: FURNITURE PLANS

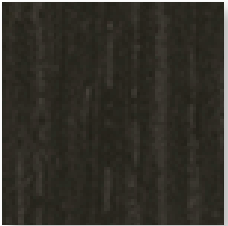

Classroom Table

Qty: 1

DESCRIPTION : CLASSROOM TABLE

MANUFACTURER : BERNHARDT


PRODUCT : ENCORE, 3 BASES

DIMENSIONS : 48" D 150" L 29.5" H

FINISHES : BERNHARDT M77 COFFEE OAK / ASH

NOTES : LAMINATE TOP WITH REVERSE BEVEL EDGE, POWERED FROM WALL. PROVIDE UNDERMOUNTED POWER CAPABILITY AT EVERY OTHER POSITION.

LOCATION: WSU-T SP DEBRIEF

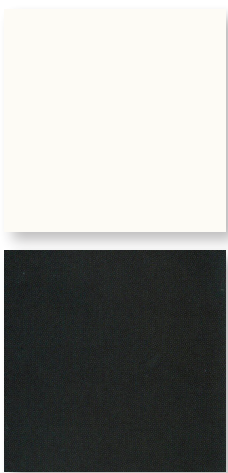

Height Adjustable Table

Qty: 1

DESCRIPTION : HEIGHT ADJUSTABLE TABLE
MANUFACTURER : HAWORTH
PRODUCT : PLANES TABLE - RECTANGULAR
DIMENSIONS : 29" D 70" W 27"-45" H
FINISHES : TOP: HAWORTH LINEN LAMINATE, BASE: BLACK
NOTES :
LOCATION: 30P PHARMACY CLASSROOM



Mobile Lectern

Qty: 5


DESCRIPTION : MOBILE LECTERN**MANUFACTURER :** ALLSTEEL**PRODUCT :** AWARE LECTERN**DIMENSIONS :** 24" D 46" W 43.25" H**FINISHES :** FROSTY WHITE LAMINATE**NOTES :** CUSTOM SIZE. PROVIDE POWER CAPABILITY.**LOCATION:** RE: FURNITURE PLANS



Mobile Lectern

Qty: 2

DESCRIPTION : MOBILE LECTERN**MANUFACTURER :** NUCRAFT**PRODUCT :** HIGH TECH CASE MOBILE LECTERN**DIMENSIONS :** 31.75" W 25" D 50.5" H (43.75"-45" H WORK SURFACE)**FINISHES :** FORMICA AGED ASH**NOTES :** PROVIDE POWER CAPABILITY**LOCATION:** RE: FURNITURE PLANS

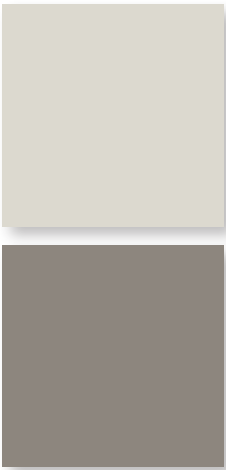

Ottoman

Qty: 1

DESCRIPTION : OTTOMAN
MANUFACTURER : OFS CAROLINA
PRODUCT : SAVEN OTTOMAN
DIMENSIONS : 16" W 7" H 14" D
FINISHES : POWDER COAT: STONE, UPHOLSTERY: TAUPE
NOTES : OTTOMAN WITH UPHOLSTERED TOP
LOCATION: BIRTHING SUITE



Mobile Power

Qty: 441

DESCRIPTION : MOBILE POWER
MANUFACTURER : STEELCASE
PRODUCT : THREAD
DIMENSIONS : 8" D 2" W 1" H (PLUG ADAPTER) 8" D 30" (POWER HUB)
FINISHES :
NOTES :
LOCATION: CLASSROOMS, RE: FURNITURE PLANS

WICHITA BIOMEDICAL CAMPUS

Furniture Specifications Office

February 2025

WICHITA BIOMEDICAL CAMPUS

Furniture Specifications

SEATING

S.2	Task Chair
S.3a	Task Chair
S.4a	Guest Chair
S.4b	Guest Chair
S.12	Side Chair

TABLES


T.6	Guest Table
T.45	Side Table
T.52	Guest Table
T.53	Guest Table
T.54	Rectangle Table

OFFICE

OF.1	Private Office
OF.2	Private Office
OF.3	Private Office
OF.4	Private Office
OF.5	Private Office
OF.6	Private Office
OF.7	Private Office
OF.8	Shared Office
OF.9	Shared Office

WORKSTATIONS


WS.1	Workstation
WS.2	Workstation
WS.3	Workstation
WS.4	Workstation
WS.5	Workstation
WS.6	Workstation
WS.7	Workstation
WS.8	Workstation

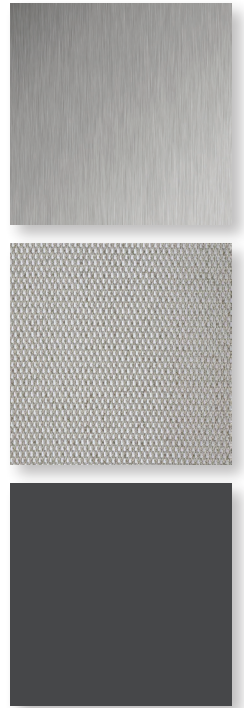

Stacking Chair

Qty: 3


DESCRIPTION : STACKING CHAIR**MANUFACTURER :** HERMAN MILLER**PRODUCT :** CAPER**DIMENSIONS :** 24.25" W 16.5"-17.5" D 32" H (17.5" SEAT HEIGHT)**FINISHES :** LEGS - ALUMINUM, SHELL - GRAPHITE LAMINATE, SEAT - FLEXNET SILVER GREY**NOTES :** FLEXNET SEAT, FIXED ARMS**LOCATION:** STANDARD STACKING CLASSROOM CHAIR

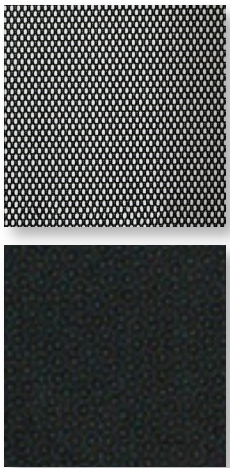

Task Chair

Qty: 297


DESCRIPTION : TASK CHAIR
MANUFACTURER : HERMAN MILLER
PRODUCT : COSM MID BACK
DIMENSIONS : 29" W 26.75" D 45" H (21" SEAT HEIGHT)
FINISHES : FRAME - GRAPHITE, SEAT - GRAPHITE MESH
NOTES : ADJUSTABLE ARM, 2.5" CARPET CASTER
LOCATION: REFER TO FURNITURE PLANS

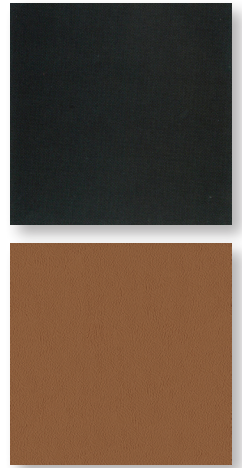

Guest Chair

Qty: 124

DESCRIPTION : GUEST CHAIR**MANUFACTURER :** STYLEX**PRODUCT :** VERVE GUEST CHAIR**DIMENSIONS :** 18.7" W 21.8" D 33.3" H (18" SEAT HEIGHT)**FINISHES :** FRAME - BLACK MATTE, BACK SHELL - BLACK MATTE, SEAT - MAHARAM LARIAT SADDLE**NOTES :** SHELL BACK, UPHOLSTERED LINER, SLED BASE, NON-STACKING, PLASTIC GLIDES**LOCATION:** REFER TO FURNITURE PLANS

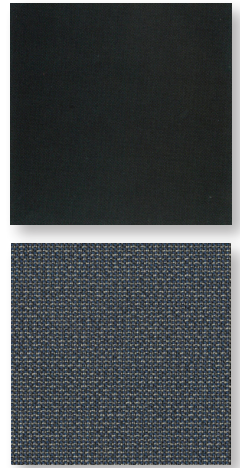

Guest Chair

Qty: 116

DESCRIPTION : GUEST CHAIR

MANUFACTURER : STYLEX

PRODUCT : VERVE GUEST CHAIR

DIMENSIONS : 18.7" W 21.8" D 33.3" H (18" SEAT HEIGHT)

FINISHES : FRAME - BLACK MATTE, BACK SHELL - BLACK MATTE, SEAT - LUUM BARBERPOLE BASKET TEMPEST

NOTES : SHELL BACK, UPHOLSTERED LINER, SLED BASE, NON-STACKING, PLASTIC GLIDES

LOCATION: REFER TO FURNITURE PLANS



Task Chair

Qty: 8

DESCRIPTION : TASK CHAIR**MANUFACTURER :** HAWORTH**PRODUCT :** POPPY GUEST, 5 STAR BASE**DIMENSIONS :** 26.75" D 26.75" W 31"-36" H (16"-21" SEAT HEIGHT)**FINISHES :** BACK UPHOLSTERY - KVADRAT ATLAS 451, SEAT UPHOLSTERY - MAHARAM LARIAT SADDLE, BASE - BLACK**NOTES :** SOFT CASTERS**LOCATION:** WSU OFFICES, RE: FURNITURE PLAN



Side Chair

Qty: 16

DESCRIPTION : SIDE CHAIR

MANUFACTURER : NAUGHTONE


PRODUCT : ALWAYS SIDE

DIMENSIONS : 24.5" W 23.5" D 30.5" H (18" SEAT HEIGHT)

FINISHES : LEGS - BLACK, UPHOLSTERY - BERNHARDT MIDNIGHT STONE

NOTES : WOODEN BASE

LOCATION: REFER TO FURNITURE PLANS

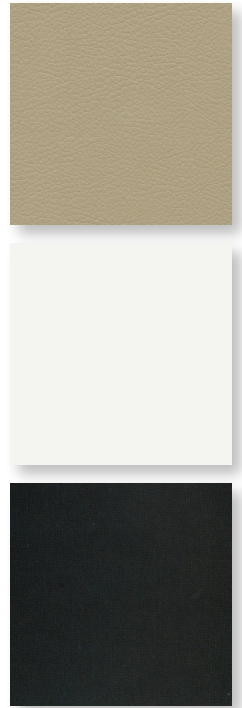

Physician Stool

Qty: 2

DESCRIPTION : PHYSICIAN STOOL**MANUFACTURER :** OFS CAROLINA**PRODUCT :** ARDHA**DIMENSIONS :** 18" W 17.5" D 24.25" H**FINISHES :** UPHOLSTERY - KNOLL TEXTILES PREMIER KHAKI, BASE - WHITE NYLON, WHEELS - BLACK**NOTES :** CAREGIVER STOOL, MULTIPLE TEXTILES, HARD WHEEL CASTERS**LOCATION:** OTS STORAGE



Huddle Table

Qty: 5

DESCRIPTION : HUDDLE TABLE

MANUFACTURER : BERNHARDT


PRODUCT : ANZA

DIMENSIONS : 42" DIA 29.5" H

FINISHES : BERNHARDT 871 OAK / ASH

NOTES :


LOCATION: WSU/T HUDDLE, KU HUDDLE, WSU/T 4P STUDY ROOM, KU 4P STUDY ROOM

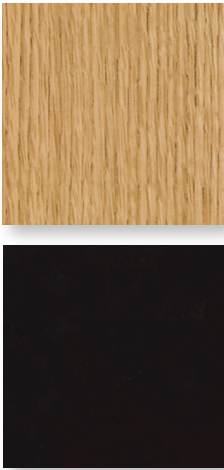

Side Table

Qty: 7


DESCRIPTION : SIDE TABLE
MANUFACTURER : BERNHARDT
PRODUCT : LANCER
DIMENSIONS : 18" DIA 23.75" H
FINISHES : TOP - OAK / ASH 871, BASE - BLACK MATTE
NOTES : ROUND TOP
LOCATION: PRIVATE OFFICES, RE: FURNITURE PLANS

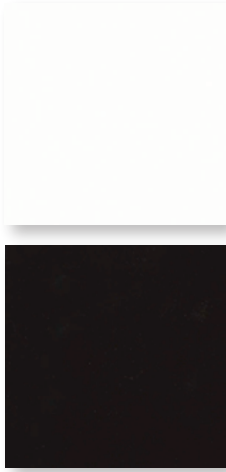

Guest Table

Qty: 1



DESCRIPTION : GUEST TABLE
MANUFACTURER : HIGHTOWER
PRODUCT : FOUR RESTING, ROUND
DIMENSIONS : 31.5" DIA 28.5" H
FINISHES : TOP - WHITE LAMINATE, BASE - BLACK MATTE
NOTES :
LOCATION: PRIVATE OFFICES, RE: FURNITURE PLANS

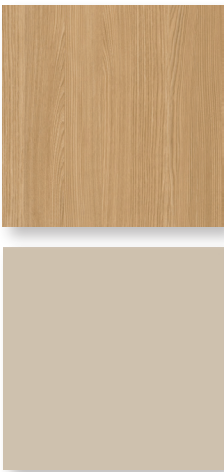

Dining Table

Qty: 2



DESCRIPTION : DINING TABLE
MANUFACTURER : HIGHTOWER
PRODUCT : KONA ROUND
DIMENSIONS : 30" DIA 29" H
FINISHES : TOP - STANDARD WOOD TOP, BASE - LIGHT RATTAN POWDER COAT
NOTES :
LOCATION: RE: FURNITURE PLANS

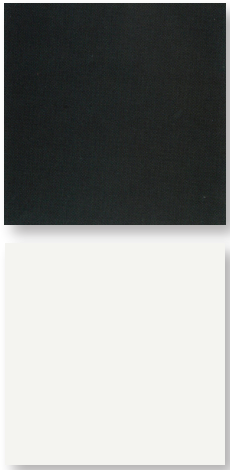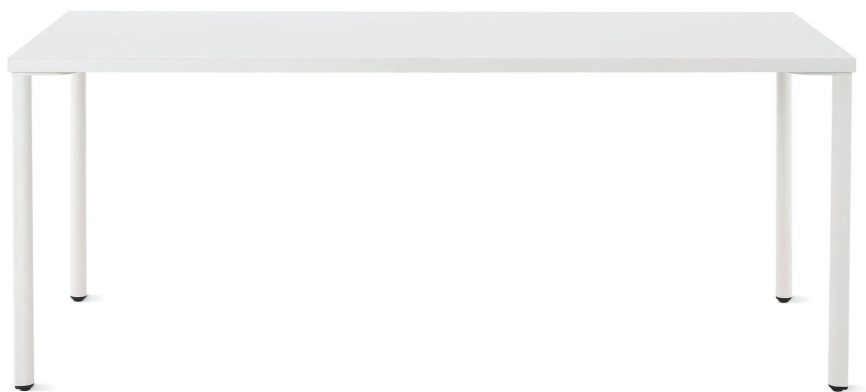

Rectangle Table

Qty: 5

DESCRIPTION : TABLE
MANUFACTURER : HERMAN MILLER
PRODUCT : OE1 RECTANGLE TABLE
DIMENSIONS : 48" W 18" D 28.5" H
FINISHES : LEGS - BLACK, TOP - WHITE LAMINATE
NOTES :
LOCATION: REFER TO FURNITURE PLANS

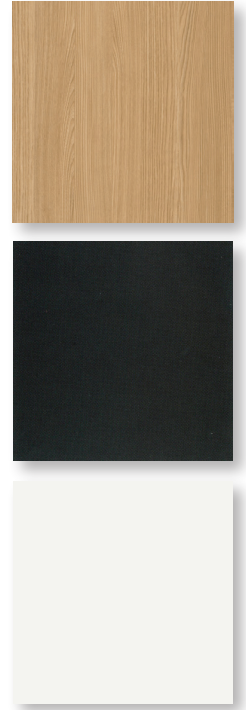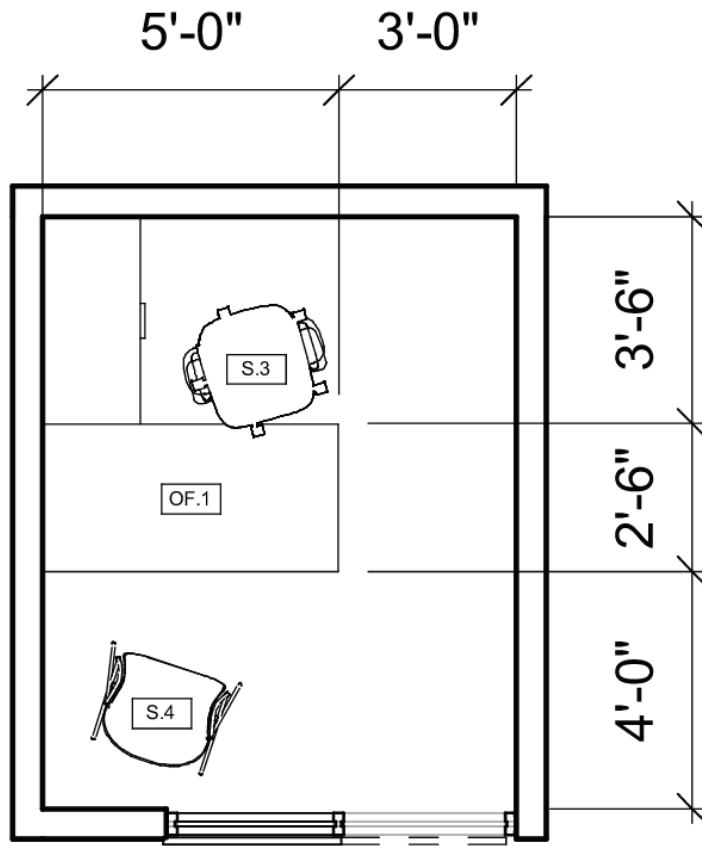

Office

Qty: 94

DESCRIPTION : PRIVATE OFFICE

MANUFACTURER : HERMAN MILLER



PRODUCT : CANVAS VISTA

DIMENSIONS : 60" W 30" D WORK SURFACE

FINISHES : DESK TOP - OAK ON ASH, LEGS - BLACK, CREDENZA & STORAGE - WHITE LAMINATE

NOTES : SIT-STAND DESK, TACKABLE WORK WALL, UPPER AND LOWER STORAGE, MODESTY PANEL. PROVIDE SURFACE POWER.

LOCATION: REFER TO FURNITURE PLANS

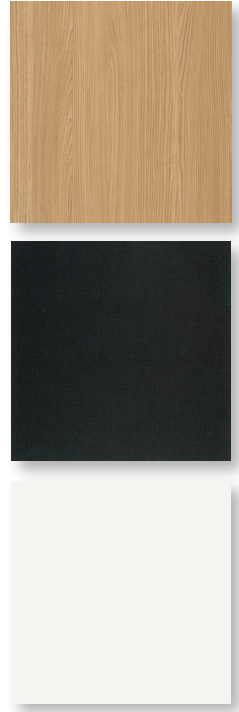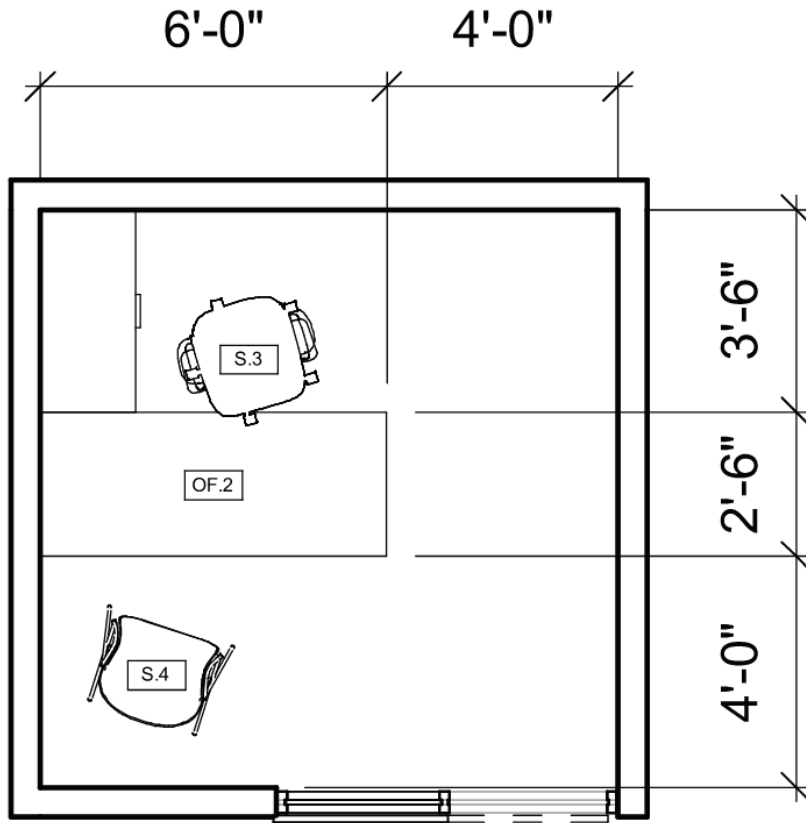

Office

Qty: 72

DESCRIPTION : PRIVATE OFFICE

MANUFACTURER : HERMAN MILLER



PRODUCT : CANVAS VISTA

DIMENSIONS : 72" W 30" D WORK SURFACE

FINISHES : DESK TOP - OAK ON ASH, LEGS - BLACK, CREDENZA & STORAGE - WHITE LAMINATE

NOTES : SIT-STAND DESK, TACKABLE WORK WALL, UPPER AND LOWER STORAGE, MODESTY PANEL. PROVIDE SURFACE POWER.

LOCATION: REFER TO FURNITURE PLANS

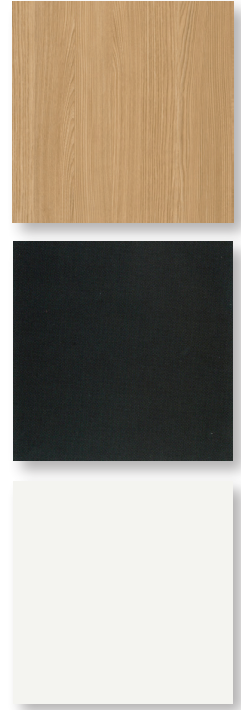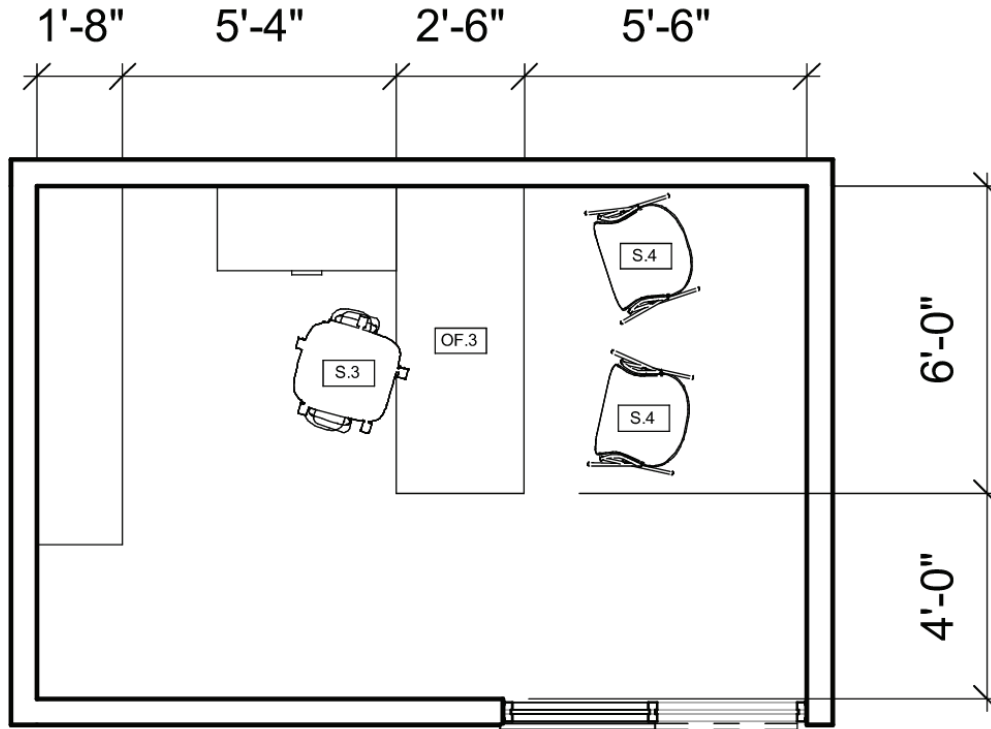

Office

Qty: 13

DESCRIPTION : PRIVATE OFFICE

MANUFACTURER : HERMAN MILLER



PRODUCT : CANVAS VISTA

DIMENSIONS : 72" W 30" D WORK SURFACE

FINISHES : DESK TOP - OAK ON ASH, LEGS - BLACK, CREDENZA & STORAGE - WHITE LAMINATE

NOTES : SIT-STAND DESK, TACKABLE WORK WALL, UPPER AND LOWER STORAGE, MODESTY PANEL. REAR CREDENZA. PROVIDE SURFACE POWER



LOCATION: REFER TO FURNITURE PLANS

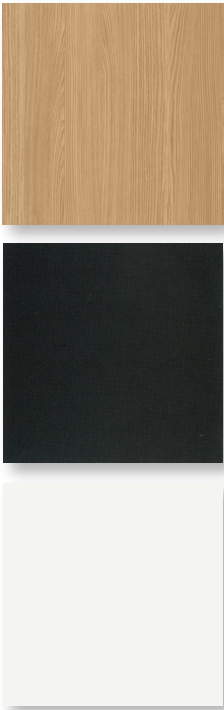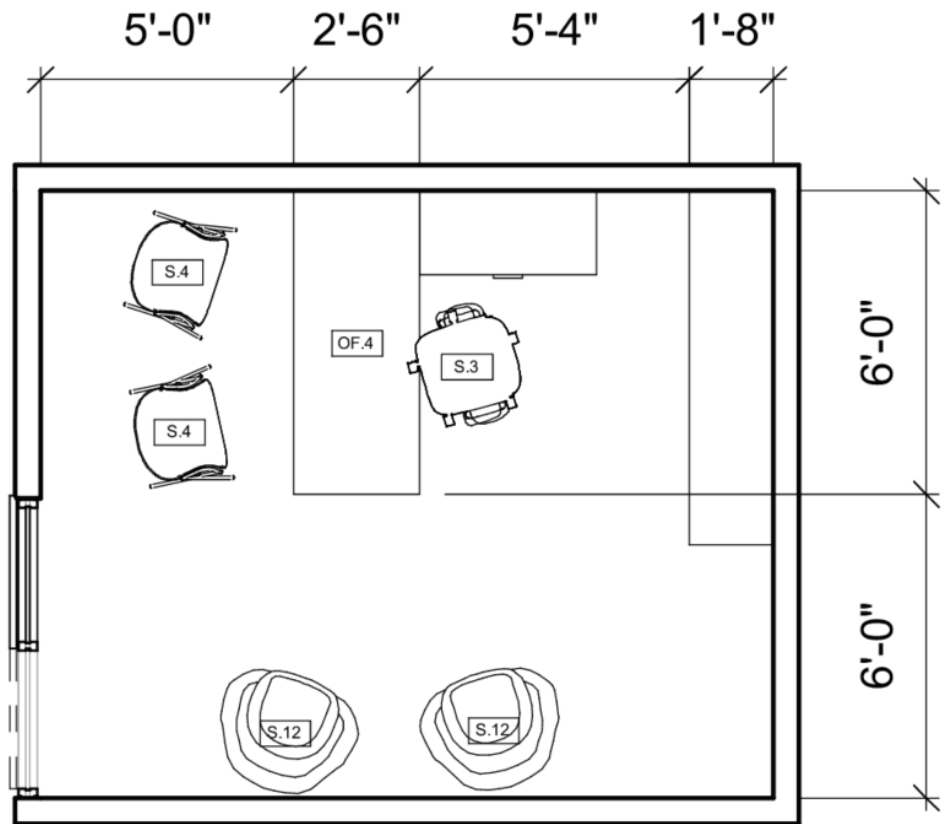

Office

Qty: 10



DESCRIPTION : PRIVATE OFFICE
MANUFACTURER : HERMAN MILLER
PRODUCT : CANVAS VISTA
DIMENSIONS : 72" W 30" D WORK SURFACE
FINISHES : DESK TOP - OAK ON ASH, LEGS - BLACK, CREDENZA & STORAGE - WHITE LAMINATE
NOTES : SIT-STAND DESK, TACKABLE WORK WALL, UPPER AND LOWER STORAGE, MODESTY PANEL. PROVIDE SURFACE POWER. REAR CREDENZA
LOCATION: REFER TO FURNITURE PLANS

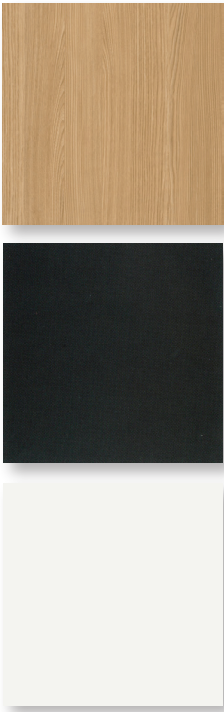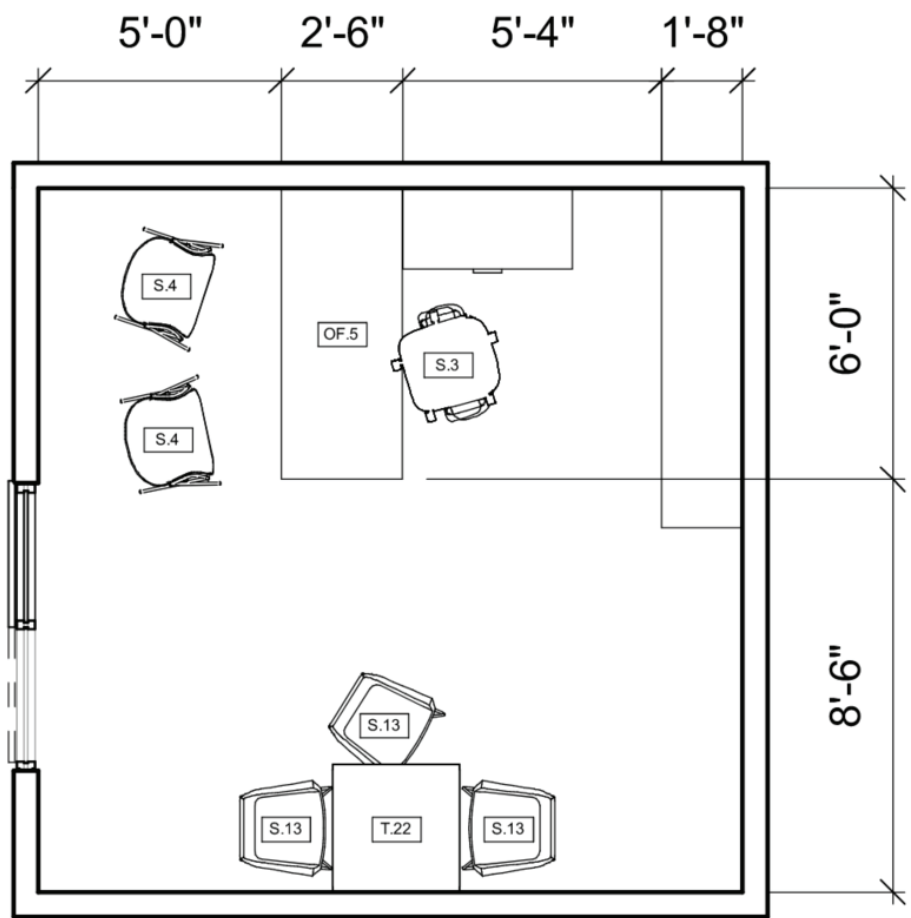

Office

Qty: 2

DESCRIPTION : PRIVATE OFFICE
MANUFACTURER : HERMAN MILLER
PRODUCT : CANVAS VISTA
DIMENSIONS : 72" W 30" D WORK SURFACE
FINISHES : DESK TOP - OAK ON ASH, LEGS - BLACK, CREDENZA & STORAGE - WHITE LAMINATE
NOTES : SIT-STAND DESK, TACKABLE WORK WALL, UPPER AND LOWER STORAGE, MODESTY PANEL, REAR CREDENZA. PROVIDE SURFACE POWER
LOCATION: REFER TO FURNITURE PLANS

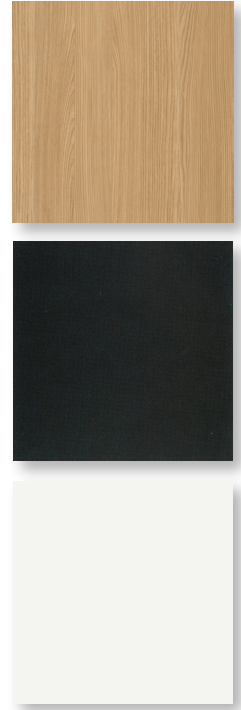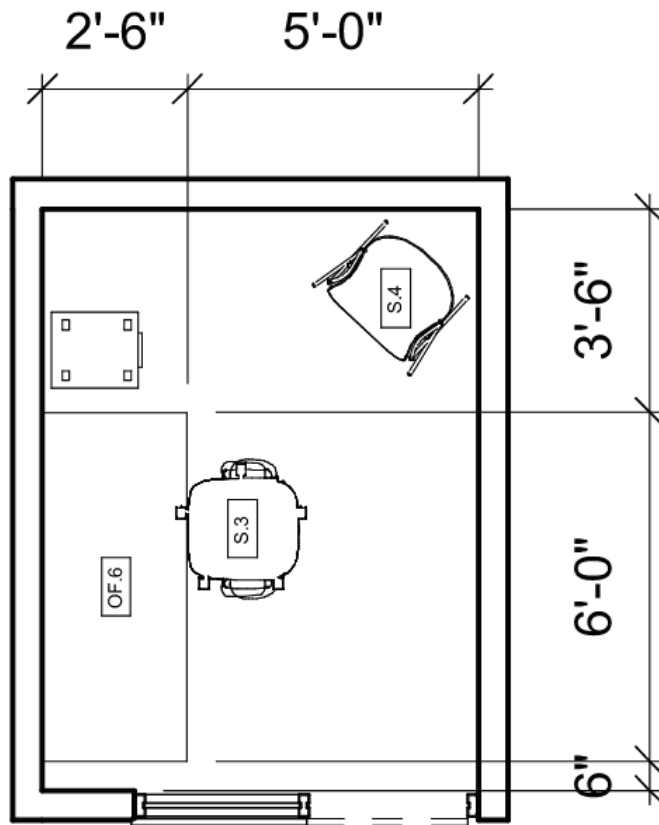

Office

Qty: 5

DESCRIPTION : PRIVATE OFFICE

MANUFACTURER : HERMAN MILLER



PRODUCT : CANVAS VISTA

DIMENSIONS : 60" W 30" D WORK SURFACE

FINISHES : DESK TOP - OAK ON ASH, LEGS - BLACK, CREDENZA & STORAGE - WHITE LAMINATE

NOTES : FIXED DESK, SIDE PEDASTAL WITH LOCKABLE STORAGE. PROVIDE SURFACE POWER.



LOCATION: LEVEL 1

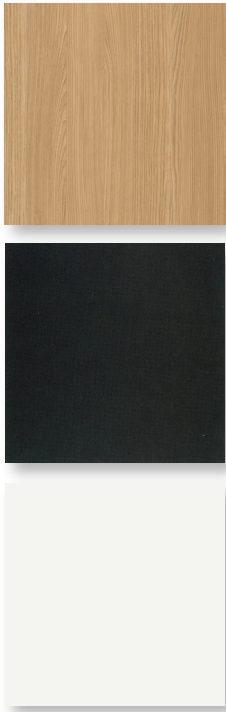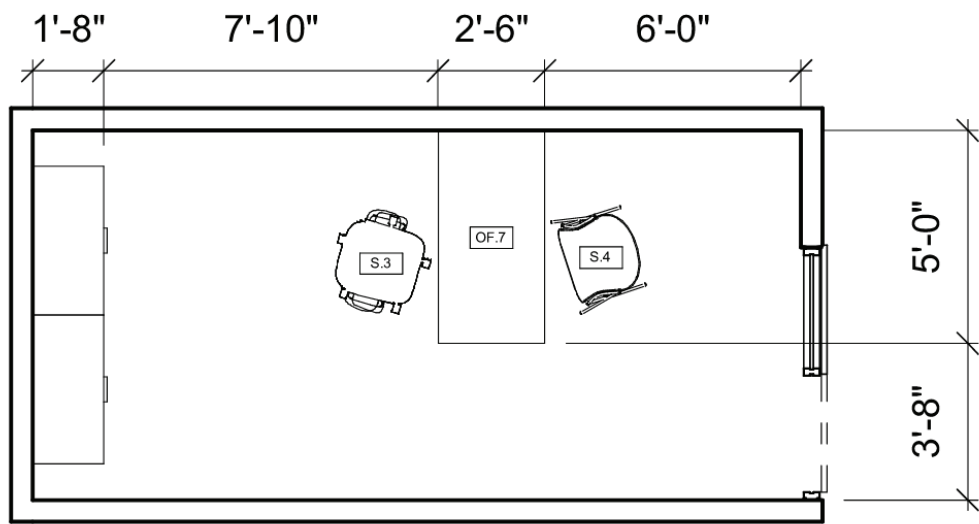

Office

Qty: 1



DESCRIPTION : PRIVATE OFFICE
MANUFACTURER : HERMAN MILLER
PRODUCT : CANVAS VISTA
DIMENSIONS : 60" W 30" D WORK SURFACE
FINISHES : DESK TOP - OAK ON ASH, LEGS - BLACK, CREDENZA & STORAGE - WHITE LAMINATE
NOTES : SIT-STAND WORK SURFACE,TACKABLE WORK WALL, LOWER STORAGE, MODESTY PANEL, REAR STORAGE. PROVIDE SURFACE POWER.
LOCATION: REFER TO FURNITURE PLANS

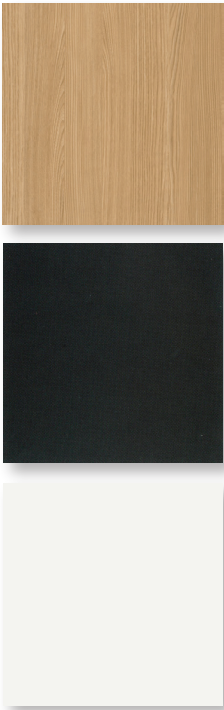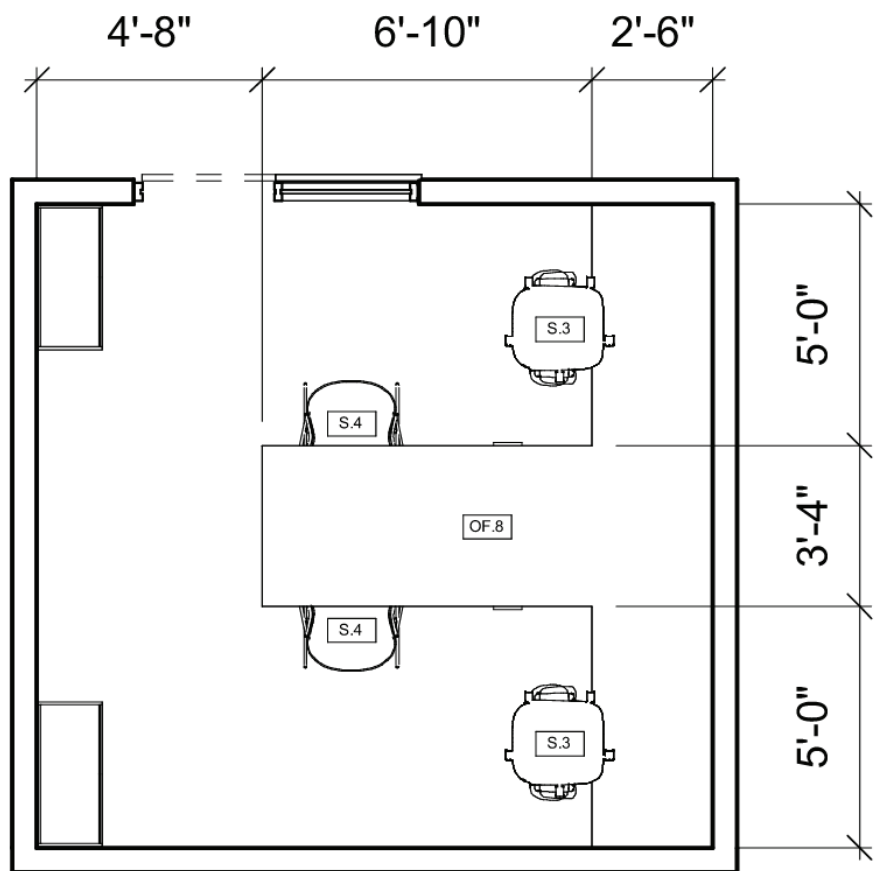

Office

Qty: 1



DESCRIPTION : PRIVATE OFFICE
MANUFACTURER : HERMAN MILLER
PRODUCT : CANVAS VISTA
DIMENSIONS : T-SHAPED DESK, RE: FURNITURE PLANS, STANDARD HEIGHT
FINISHES : DESK TOP - OAK ON ASH, LEGS - BLACK, CREDENZA & STORAGE - WHITE LAMINATE
NOTES : PROVIDE SURFACE POWER.
LOCATION: REFER TO FURNITURE PLANS

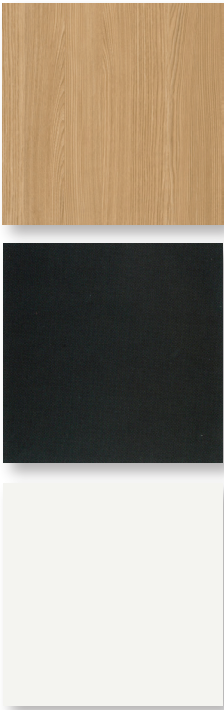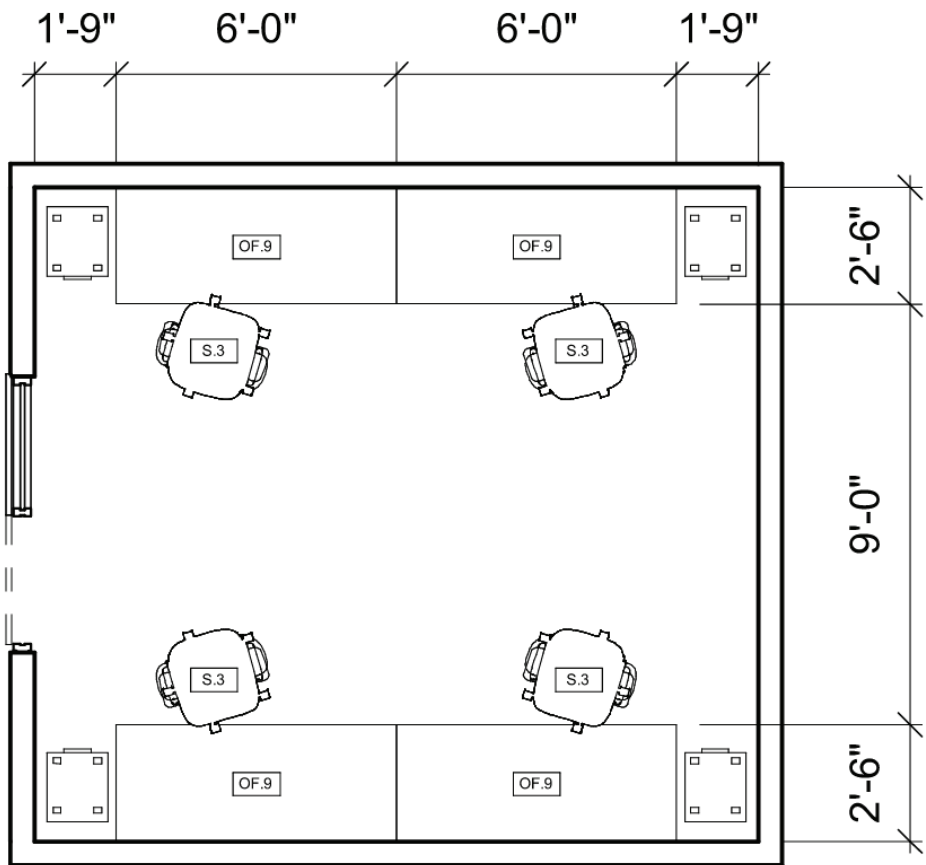

Office

Qty: 4

DESCRIPTION : PRIVATE OFFICE
MANUFACTURER : HERMAN MILLER
PRODUCT : CANVAS VISTA
DIMENSIONS : 60" W 30" D WORK SURFACE
FINISHES : DESK TOP - OAK ON ASH, LEGS - BLACK, CREDENZA & STORAGE - WHITE LAMINATE
NOTES : FIXED HEIGHT DESK, SIDE PEDASTAL WITH LOCKABLE STORAGE. PROVIDE SURFACE POWER
LOCATION: REFER TO FURNITURE PLANS

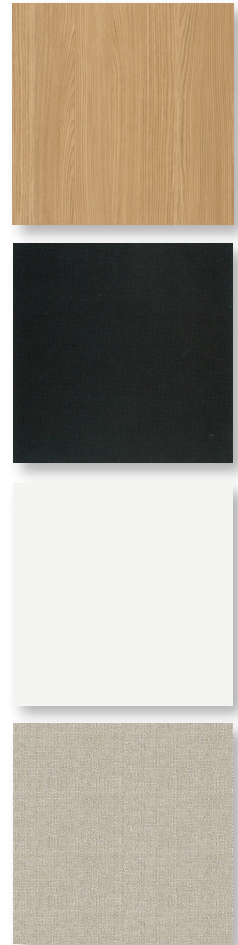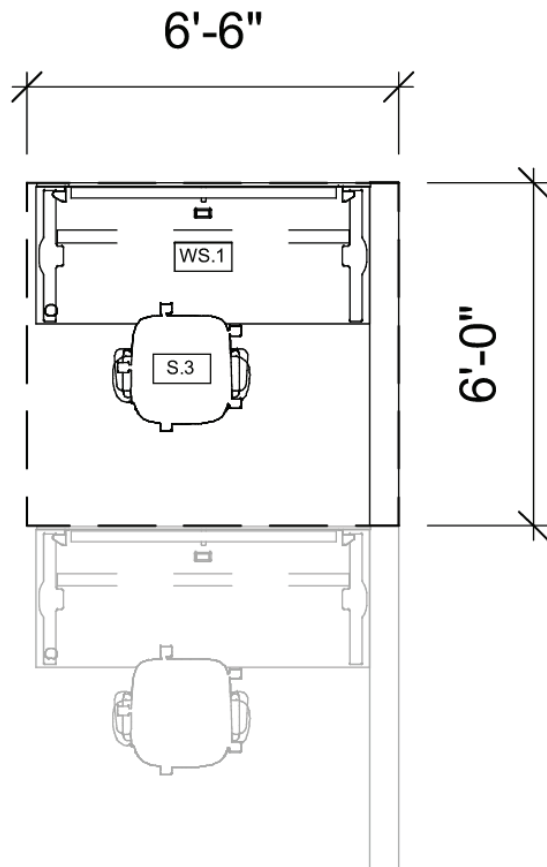

WORKSTATION

Qty: 9

DESCRIPTION : WORKSTATION

MANUFACTURER : HERMAN MILLER



PRODUCT : CANVAS VISTA

DIMENSIONS : 78" W 72" D OVERALL FOOTPRINT

FINISHES : DESK TOP - OAK ON ASH, LEGS - BLACK, CREDENZA & STORAGE - WHITE LAMINATE, PANEL - DESIGNTEX REPPWEAVE PUMICE

NOTES : STANDALONE WORKSTATION WITH PANEL. PROVIDE DESKTOP POWER.



LOCATION: RE: FURNITURE PLANS

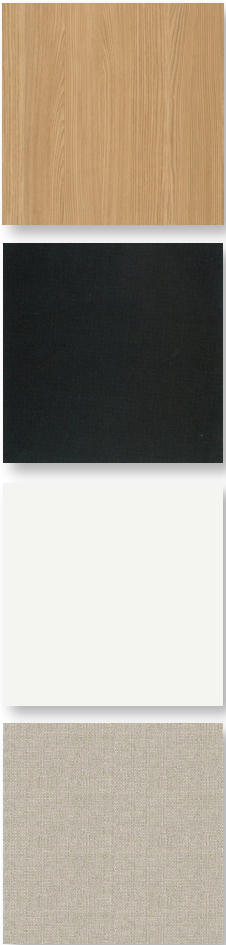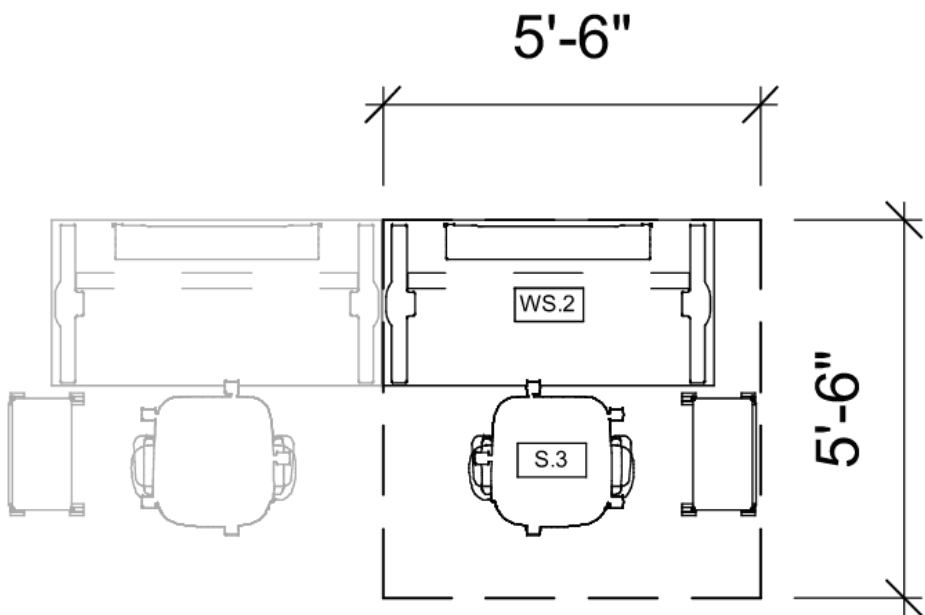

WORKSTATION

Qty: 3



DESCRIPTION : WORKSTATION
MANUFACTURER : HERMAN MILLER
PRODUCT : CANVAS VISTA
DIMENSIONS : 66" W 66" D OVERALL FOOTPRINT
FINISHES : DESK TOP - OAK ON ASH, LEGS - BLACK, CREDENZA & STORAGE - WHITE LAMINATE, PANEL - DESIGNTEX REPPWEAVE PUMICE
NOTES : SIT-STAND DESK, PERSONAL LOCKABLE STORAGE PEDESTAL. PROVIDE SURFACE POWER AT EACH WORK SURFACE.
LOCATION: RE: FURNITURE PLANS

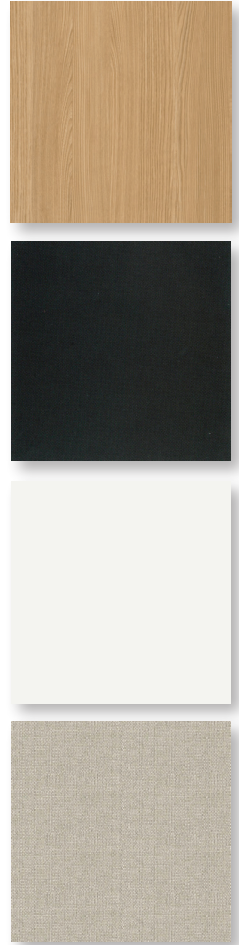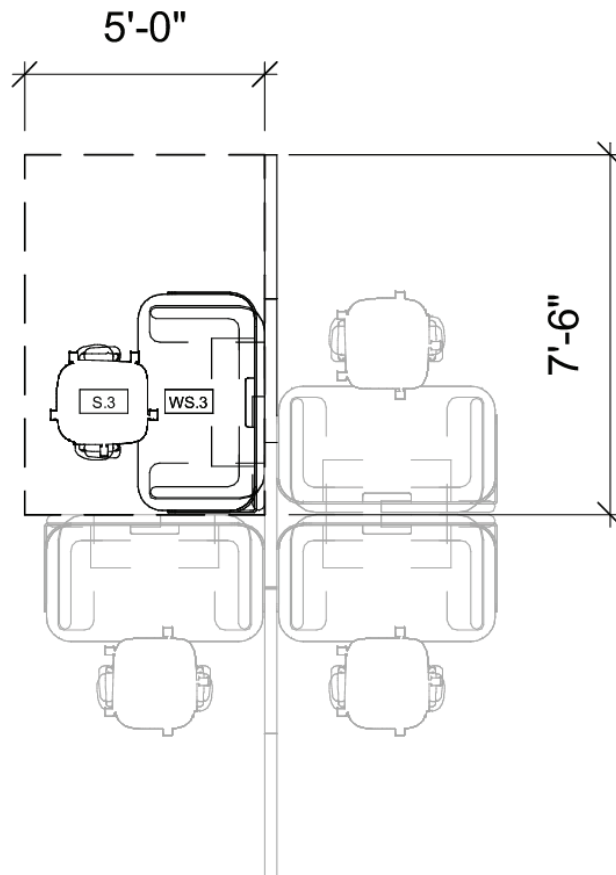

WORKSTATION

Qty: 24

DESCRIPTION : WORKSTATION**MANUFACTURER :** HAWORTH**PRODUCT :** COMPOSE ECHO FLEXIBLE WORKSTATION**DIMENSIONS :** 90" W 60" D OVERALL FOOTPRINT**FINISHES :** DESK TOP - OAK ON ASH, LEGS - BLACK, CREDENZA & STORAGE - WHITE LAMINATE, PANEL - DESIGNTEX REPPWEAVE PUMICE**NOTES :** SIT-STAND DESK. PROVIDE FLEXIBILITY FOR GROUPS OF (4) WORKSTATIONS. INCLUDE PERSONAL LOCKING STORAGE PER WORKSTATION. PROVIDE DESKTOP POWER AT EACH WORK SURFACE.**LOCATION:** PT+CSD SUITE

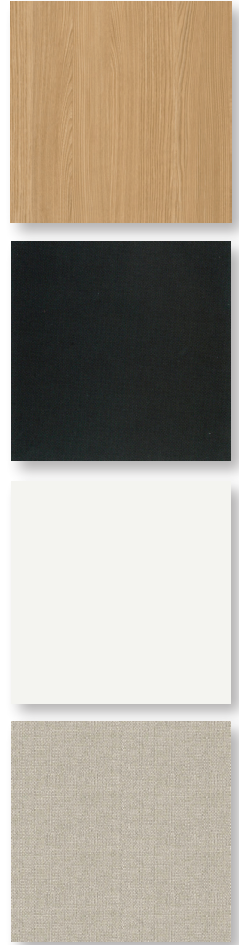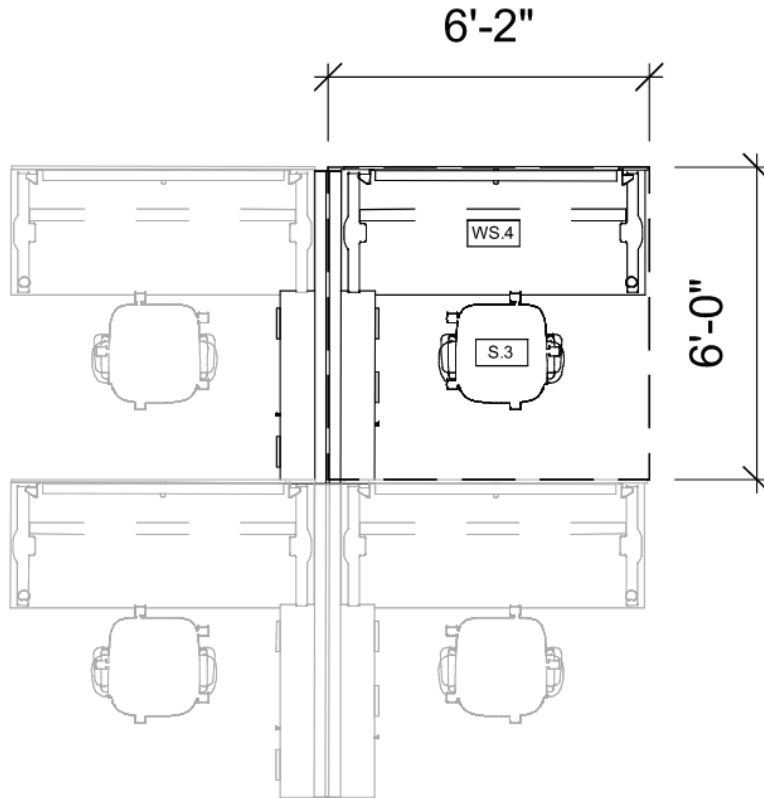

WORKSTATION

Qty: 28

DESCRIPTION : WORKSTATION

MANUFACTURER : HERMAN MILLER



PRODUCT : CANVAS VISTA

DIMENSIONS : 74" W 72" D OVERALL FOOTPRINT

FINISHES : DESK TOP - OAK ON ASH, LEGS - BLACK, CREDENZA & STORAGE - WHITE LAMINATE, PANEL - DESIGNTEX REPPWEAVE PUMICE

NOTES : SIT-STAND DESK, SIDE-BY-SIDE CUBICLE STYLE WORKSTATIONS. SHARED STORAGE BETWEEN ROWS. PROVIDE DESKTOP POWER AT EACH WORK SURFACE.

LOCATION: OFFICE SUITE OPEN WORK AREAS. RE: FURNITURE PLANS

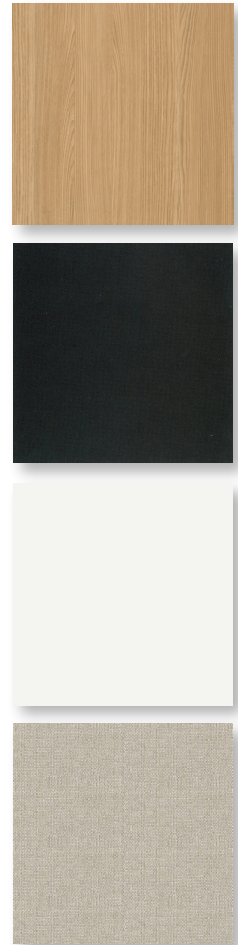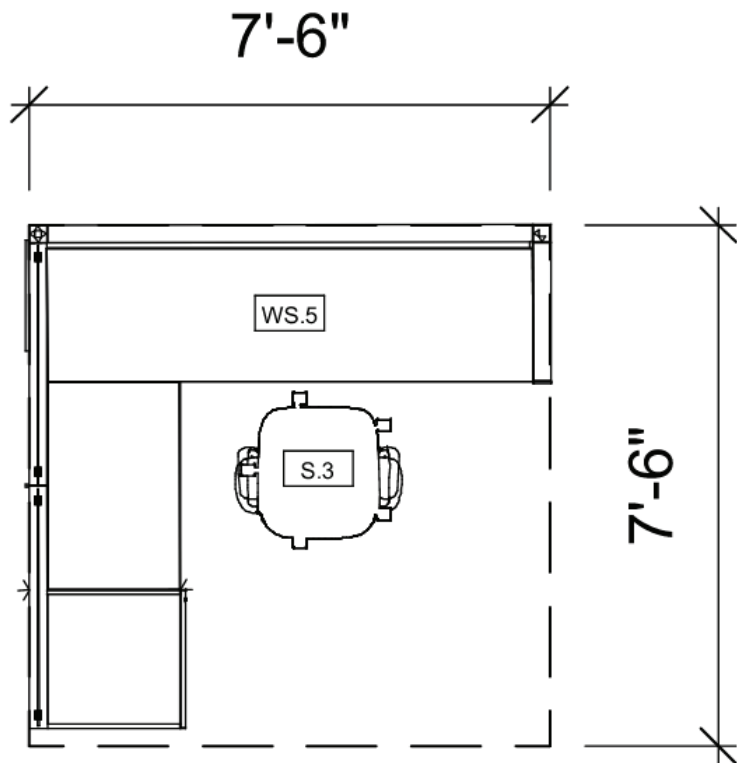

WORKSTATION

Qty: 4

DESCRIPTION : WORKSTATION

MANUFACTURER : HERMAN MILLER



PRODUCT : CANVAS VISTA

DIMENSIONS : 90" W 90" D OVERALL FOOTPRINT

FINISHES : DESK TOP - OAK ON ASH, LEGS - BLACK, CREDENZA & STORAGE - WHITE LAMINATE, PANEL - DESIGNTEX REPPWEAVE PUMICE

NOTES : RECEPTION STYLE WORKSTATION. TRANSACTION TOP AND PRIVACY PANEL. PROVIDE DESKTOP POWER.

LOCATION: RE: FURNITURE PLANS

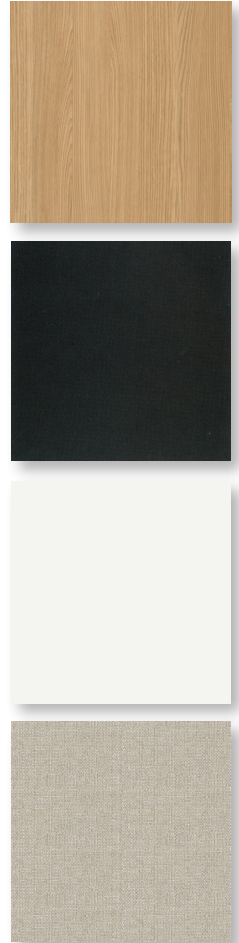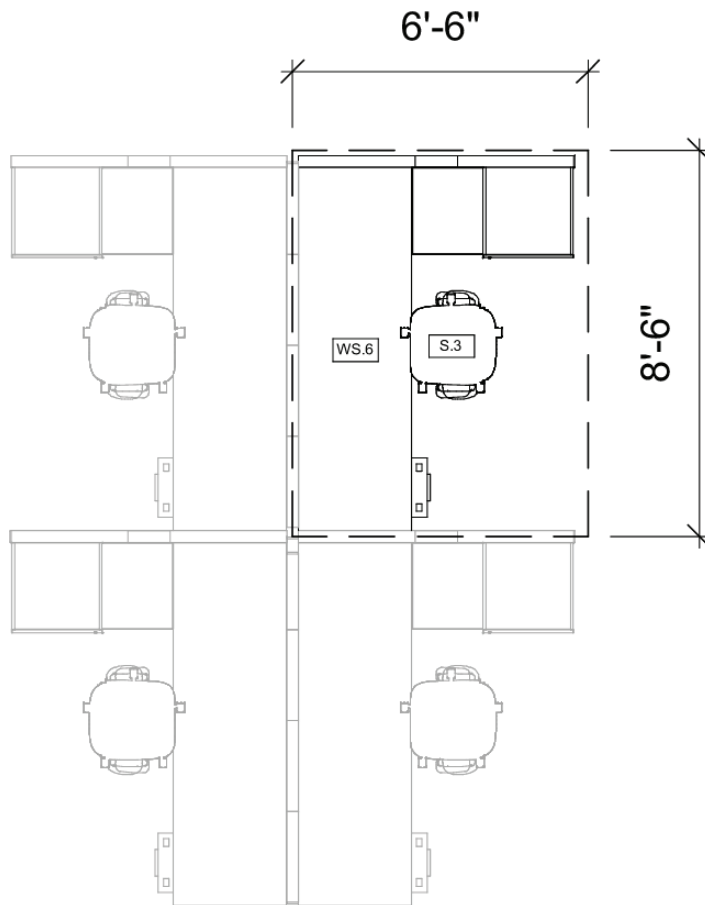

WORKSTATION

Qty: 4

DESCRIPTION : WORKSTATION

MANUFACTURER : HERMAN MILLER



PRODUCT : CANVAS VISTA

DIMENSIONS : 102" W 78" D OVERALL FOOTPRINT

FINISHES : DESK TOP - OAK ON ASH, LEGS - BLACK, CREDENZA & STORAGE - WHITE LAMINATE, PANEL - DESIGNTEX REPPWEAVE PUMICE

NOTES : SIT-STAND DESK, LOWER STORAGE WITH LOCKABLE DRAWER. PROVIDE DESKTOP POWER



LOCATION: IT BULLPEN

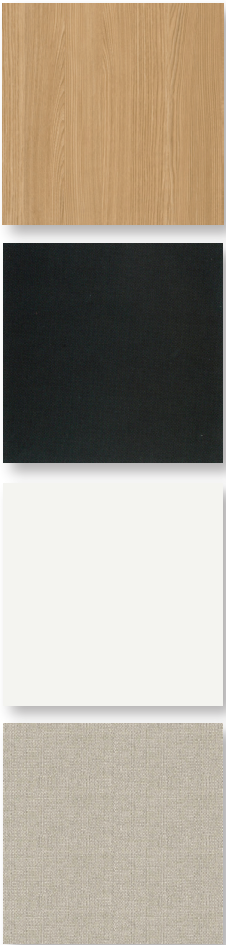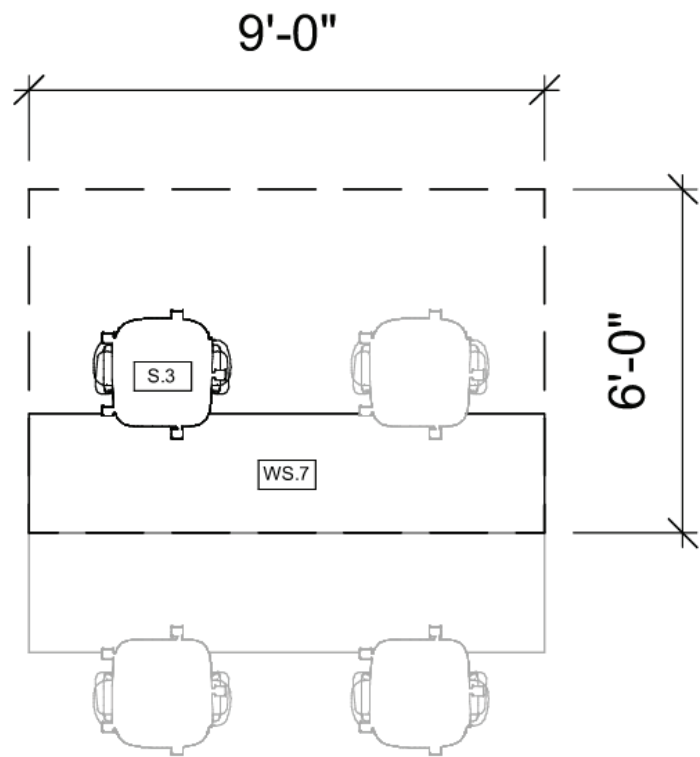

WORKSTATION

Qty: 4

DESCRIPTION : WORKSTATION
MANUFACTURER : HERMAN MILLER
PRODUCT : WORKTABLE
DIMENSIONS : 108" W 24" D 29.5" H
FINISHES : DESK TOP - OAK ON ASH, LEGS - BLACK, CREDENZA & STORAGE - WHITE LAMINATE, PANEL - DESIGNTEX REPPWEAVE PUMICE
NOTES : FIXED HEIGHT SHARED WORK TABLE. PROVIDE UNDERMOUNT POWER.
LOCATION: KU OPEN WORK

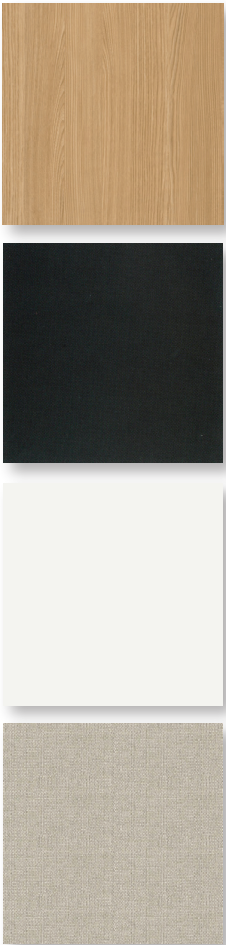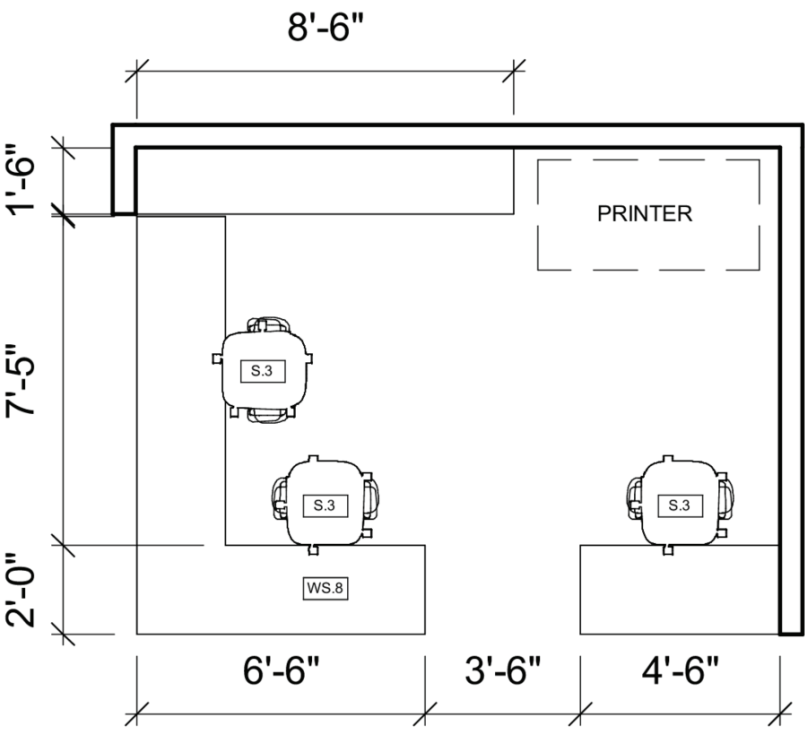

WORKSTATION

Qty: 1

DESCRIPTION : WORKSTATION
MANUFACTURER : HERMAN MILLER
PRODUCT : CANVAS VISTA
DIMENSIONS : 24" D WORK SURFACE, 18" D SUPPORT SURFACE. RE: IMAGE
FINISHES : DESK TOP - OAK ON ASH, LEGS - BLACK, CREDENZA & STORAGE - WHITE LAMINATE, PANEL - DESIGNTEX REPPWEAVE PUMICE
NOTES : LOCKING STORAGE. PROVIDE DESKTOP POWER.
LOCATION: PA OFFICE SUITE

WICHITA BIOMEDICAL CAMPUS

Furniture Specifications Meeting

February 2025

WICHITA BIOMEDICAL CAMPUS

Furniture Specifications

SEATING

S.5a	Task Chair
S.5b	Task Chair
S.8a	Task Chair
S.8b	Task Chair
S.9a	Conference Chair
S.9b	Conference Chair
S.9c	Conference Chair
S.10a	Executive Conference Chair
S.10b	Executive Conference Chair

TABLES

T.5	Conference Table
T.6	Huddle Table
T.7	Huddle Table
T.8	Conference Table
T.9	Huddle Table
T.10	Conference Table
T.11	Conference Table
T.12	Conference Table
T.13	Conference Table
T.14	Conference Table
T.17	Executive Conference Table
T.18	Executive Conference Table
T.19	Conference Table

MISCELLANEOUS


M.1	Trash Can
M.42	Credenza
M.50	Mobile Power Pole
M.58	Walking Pad



Task Chair

Qty: 89

DESCRIPTION : TASK CHAIR**MANUFACTURER :** HAWORTH**PRODUCT :** VERY CONFERENCE**DIMENSIONS :** 26.7" D 25" W 36.9" H (15.5"-20.5" SEAT HEIGHT)**FINISHES :** BACK UPHOLSTERY - KVADRAT ATLAS 451, SEAT UPHOLSTERY - MAHARAM LARIAT SADDLE, FRAME, SHELL, & TRIM - BLACK**NOTES :** FULLY UPHOLSTERED, SOFT CASTERS**LOCATION:** WSU/T 1 P STUDY ROOM

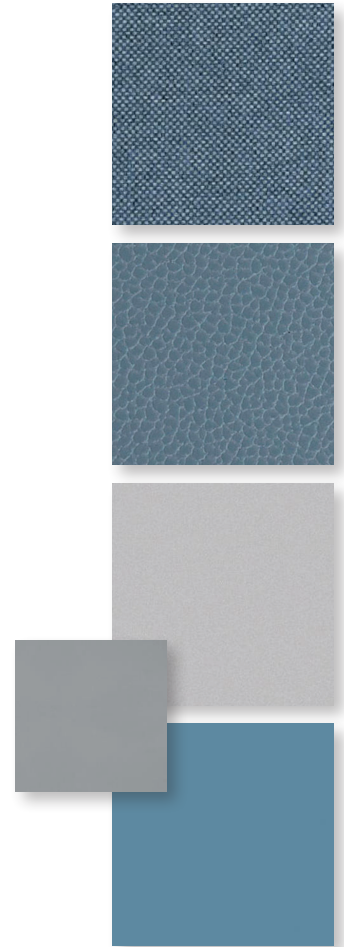

Task Chair

Qty: 65


DESCRIPTION : TASK CHAIR**MANUFACTURER :** HAWORTH**PRODUCT :** VERY CONFERENCE**DIMENSIONS :** 26.7" D 25" W 36.9" H (15.5"-20.5" SEAT HEIGHT)**FINISHES :** BACK UPHOLSTERY - CLASS II MEDIUM BLUE, SEAT UPHOLSTERY - MOMENTUM SILICA CHAMBRAY, FRAME - METALLIC CHAMPAGNE, TRIM - FOG, SHELL - HERON**NOTES :** FULLY UPHOLSTERED, SOFT CASTERS**LOCATION:** KU STUDY ROOM



Task Chair

Qty: 15


DESCRIPTION : TASK CHAIR
MANUFACTURER : HAWORTH
PRODUCT : POPPY GUEST, 5 STAR BASE
DIMENSIONS : 26.75" D 26.75" W 31"-36" H (16"-21" SEAT HEIGHT)
FINISHES : BACK UPHOLSTERY - KVADRAT ATLAS 451, SEAT UPHOLSTERY - MAHARAM LARIAT SADDLE, BASE - BLACK
NOTES : SOFT CASTERS
LOCATION: WSU HUDDLE, MEDIA TABLE HUDDLE ROOM

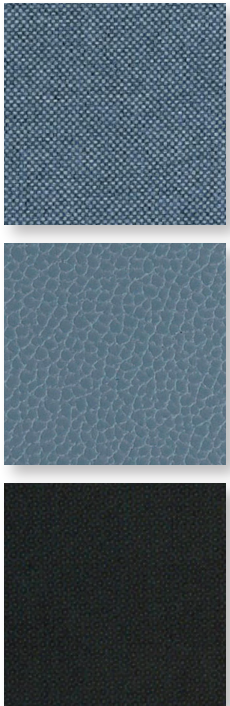

Task Chair

Qty: 23


DESCRIPTION : TASK CHAIR
MANUFACTURER : HAWORTH
PRODUCT : POPPY GUEST, 5 STAR BASE
DIMENSIONS : 26.75" D 26.75" W 31"-36" H (16"-21" SEAT HEIGHT)
FINISHES : BACK UPHOLSTERY - CLASS II MEDIUM BLUE, SEAT - MOMENTUM SILICA CHAMBRAY, BASE - BLACK
NOTES : SOFT CASTERS
LOCATION: KU HUDDLE, KU 1P STUDY ROOM

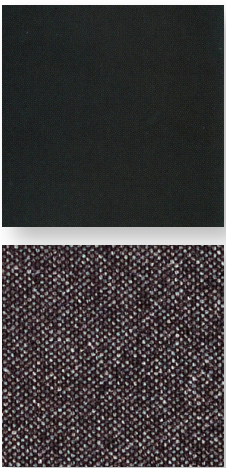

Conference Chair

Qty: 58

DESCRIPTION : CONFERENCE CHAIR
MANUFACTURER : BERNHARDT
PRODUCT : DUET, MID BACK
DIMENSIONS : 24.5" W 24.875" D 32.75"-35.5" H (17.125"-19.875" SEAT HEIGHT)
FINISHES : UPHOLSTERY - ARC COM EMERSON COAL, FRAME - BLACK
NOTES : TABULAR ARMS, QUILTING
LOCATION: WSU DEAN CONFERENCE ROOM, WSU SMALL CONFERENCE ROOM, WSU MEDIUM CONFERENCE ROOM, WSU LARGE CONFERENCE ROOM

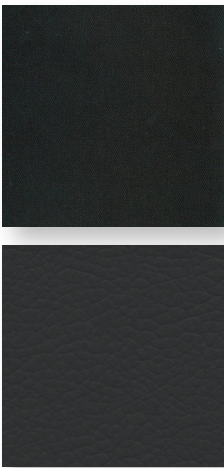

Conference Chair

Qty: 17


DESCRIPTION : CONFERENCE CHAIR
MANUFACTURER : BERNHARDT
PRODUCT : DUET, MID BACK
DIMENSIONS : 24.5" W 24.875" D 32.75"-35.5" H (17.125"-19.875" SEAT HEIGHT)
FINISHES : UPHOLSTERY - KNOLL PREMIER LICORICE, FRAME - BLACK
NOTES : TABULAR ARMS, QUILTING
LOCATION: KU PHARMACY MEDIUM CONFERENCE ROOM, KU DEAN MEDIUM CONFERENCE ROOM



Conference Chair

Qty: 50


DESCRIPTION : CONFERENCE CHAIR
MANUFACTURER : BERNHARDT
PRODUCT : DUET, MID BACK
DIMENSIONS : 24.5" W 24.875" D 32.75"-35.5" H (17.125"-19.875" SEAT HEIGHT)
FINISHES : UPHOLSTERY - MAHARAM LARIAT SADDLE, FRAME - BLACK
NOTES : TABULAR ARMS, QUILTING
LOCATION: KU SMALL CONFERENCE ROOM, KU MEDIUM CONFERENCE ROOM, KU LARGE CONFERENCE ROOM

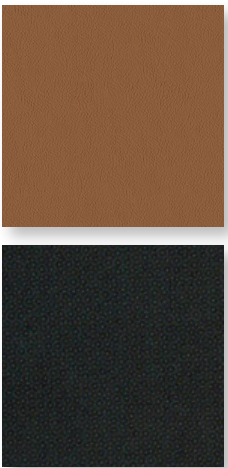

Executive Conference Chair

Qty: 28

DESCRIPTION : EXECUTIVE CONFERENCE CHAIR
MANUFACTURER : DAVIS
PRODUCT : M75, MID BACK
DIMENSIONS : 26" W 25.75" D 38.25"-43.25" H (17.25"-22.25" SEAT HEIGHT)
FINISHES : UPHOLSTERY - MAHARAM LARIAT SADDLE, FRAME - BLACK POWDER COAT
NOTES : SOFT CASTERS
LOCATION: WSU EXECUTIVE CONFERENCE ROOM

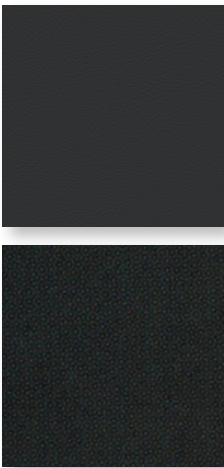

Executive Conference Chair

Qty: 24

DESCRIPTION : EXECUTIVE CONFERENCE CHAIR
MANUFACTURER : DAVIS
PRODUCT : M75, MID BACK
DIMENSIONS : 26" W 25.75" D 38.25"-43.25" H (17.25"-22.25" SEAT HEIGHT)
FINISHES : UPHOLSTERY - KNOLL PREMIER LICORICE, FRAME - BLACK POWDER COAT
NOTES : SOFT CASTERS
LOCATION: KU EXECUTIVE CONFERENCE ROOM



Conference Table

Qty: 2

DESCRIPTION : CONFERENCE TABLE

MANUFACTURER : BERNHARDT

PRODUCT : BLUEPRINT BLOCK

DIMENSIONS : 72" W 36" D 30" H

FINISHES : BERNHARDT 871 OAK / ASH

NOTES : PROVIDE SURFACE POWER CAPABILITY.

LOCATION: WSU/T HUB 4P STUDY ROOM



Huddle Table

Qty: 20

DESCRIPTION : HUDDLE TABLE

MANUFACTURER : BERNHARDT

PRODUCT : ANZA

DIMENSIONS : 42" DIA 29.5" H

FINISHES : BERNHARDT 871 OAK / ASH

NOTES :

LOCATION: WSU/T HUDDLE, KU HUDDLE, WSU/T 4P STUDY ROOM, KU 4P STUDY ROOM



Huddle Table

Qty: 3

DESCRIPTION : HUDDLE TABLE**MANUFACTURER :** ALLSTEEL, GUNLOCKE**PRODUCT :** BRIEFING MEDIA TABLE**DIMENSIONS :** 42"-48" W 72" L 29.5" H**FINISHES :** TOP - WHITE LAMINATE, LEGS - BLACK POWDER COAT**NOTES :** PROVIDE SURFACE POWER CAPABILITY.**LOCATION:** MEDIA TABLE HUDDLE ROOM



Conference Table

Qty: 5

DESCRIPTION : CONFERENCE TABLE**MANUFACTURER :** BERNHARDT**PRODUCT :** MATERA, 2 LEGS**DIMENSIONS :** 96" W 48" D 29.5" H**FINISHES :** TOP - BERNHARDT 871 OAK / ASH, LEGS - BERNHARDT BRUSHED GRAPHITE**NOTES :** PROVIDE SURFACE POWER CAPABILITY AT EACH END (2)**LOCATION:** WSU/T 8P STUDY ROOM



Huddle Table

Qty: 2

DESCRIPTION : HUDDLE TABLE

MANUFACTURER : BERNHARDT

PRODUCT : ANZA

DIMENSIONS : 54" DIA 29.5" H

FINISHES : BERNHARDT 871 OAK / ASH

NOTES :

LOCATION: KU HUDDLE



Conference Table

Qty: 4

DESCRIPTION : CONFERENCE TABLE
MANUFACTURER : BERNHARDT
PRODUCT : JUNCTURE
DIMENSIONS : 96" W 48" D 29.5" H
FINISHES : TOP - BERNHARDT 871 OAK / ASH, LEGS - BERNHARDT BRUSHED GRAPHITE
NOTES : PROVIDE SURFACE POWER CAPABILITY AT CENTER
LOCATION: WSU SMALL CONFERENCE



Conference Table

Qty: 1


DESCRIPTION : CONFERENCE TABLE
MANUFACTURER : BERNHARDT
PRODUCT : JUNCTURE
DIMENSIONS : 114" W 72" D 29.5" H
FINISHES : TOP - BERNHARDT 871 OAK / ASH, LEGS - BERNHARDT BRUSHED GRAPHITE
NOTES : PROVIDE SURFACE POWER CAPABILITY AT CENTER
LOCATION: WSU MEDIUM CONFERENCE



Conference Table

Qty: 1

DESCRIPTION : CONFERENCE TABLE
MANUFACTURER : BERNHARDT
PRODUCT : JUNCTURE
DIMENSIONS : 240" W 72" D 29.5" H
FINISHES : TOP - BERNHARDT 871 OAK / ASH, LEGS - BERNHARDT BRUSHED GRAPHITE
NOTES : PROVIDE SURFACE POWER CAPABILITY AT EVERY OTHER POSITION.
LOCATION: WSU LARGE CONFERENCE

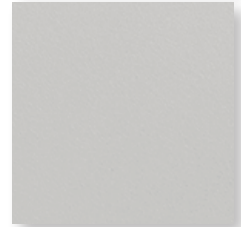

Conference Table

Qty: 5

DESCRIPTION : CONFERENCE TABLE

MANUFACTURER : DAVIS


PRODUCT : TAVO

DIMENSIONS : 120" D 42" W 29.25" H

FINISHES : TOP - NATURAL ASH, BASE - PEARL MATTE SILVER

NOTES : PROVIDE CENTER SURFACE POWER CAPABILITY (1)

LOCATION: KU SMALL CONFERENCE

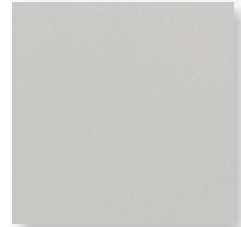

Conference Table

Qty: 4

DESCRIPTION : CONFERENCE TABLE

MANUFACTURER : DAVIS

PRODUCT : TAVO

DIMENSIONS : 144" D 54" W 29.25" H

FINISHES : TOP - NATURAL ASH, BASE - PEARL MATTE SILVER

NOTES : PROVIDE SURFACE POWER CAPABILITY AT EVERY OTHER POSITION.


LOCATION: KU MEDIUM CONFERENCE



Executive Conference Table

Qty: 1

DESCRIPTION : EXECUTIVE CONFERENCE TABLE
MANUFACTURER : NUCRAFT
PRODUCT : ATIVA RECTANGLE
DIMENSIONS : 11'-0" OVERALL W 21'-0" OVERALL L 29.5" H (30" D ON EACH SIDE)
FINISHES : FORMICA AGED ASH
NOTES : PROVIDE EDGE MOUNTED POWER CAPABILITY - COORDINATE LOCATIONS WITH OWNER. RE: FURNITURE PLANS FOR CONFIGURATION.
LOCATION: KU EXECUTIVE CONFERENCE ROOM

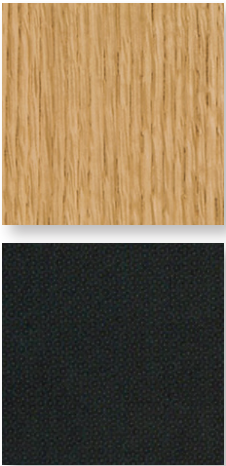

Executive Conference Table

Qty: 14

DESCRIPTION : EXECUTIVE CONFERENCE TABLE
MANUFACTURER : BERNHARDT
PRODUCT : YUNO
DIMENSIONS : 67.375" W 24" D 29.125" H (63" W TOP)
FINISHES : TOP - BERNHARDT 871 OAK / ASH, LEGS - BLACK POWDER COAT
NOTES : FLIPTOP, MODESTY PANEL, CASTERS
LOCATION: WSU/T EXECUTIVE CONFERENCE ROOM



Conference Table

Qty: 1


DESCRIPTION : CONFERENCE TABLE
MANUFACTURER : BERNHARDT
PRODUCT : ANZA
DIMENSIONS : 60" DIA 29.5" H
FINISHES : BERNHARDT 871 OAK / ASH
NOTES : PROVIDE CENTER SURFACE POWER CAPABILITY
LOCATION: WSU DEAN CONFERENCE ROOM



Trash Can

Qty: 14

DESCRIPTION : SMALL TRASH CAN
MANUFACTURER : RUBBERMAID
PRODUCT : 3 GALLON
DIMENSIONS : 11" L 8" W 12" H
FINISHES : COLOR BLACK
NOTES :
LOCATION: REFER TO FURNITURE PLANS

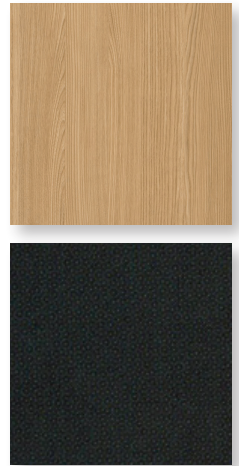

Credenza

Qty: 2

DESCRIPTION : CREDENZA

MANUFACTURER : ANDREU WORLD

PRODUCT : ELEMENTS CREDENZA

DIMENSIONS : 119.5" W 21" D 30.25" H

FINISHES : BASE - BLACK STEEL, FRONT & BACK - 306 OAK ROBLE

NOTES : PROVIDE POWER AND AV CAPABILITY

LOCATION: KU CONFERENCE ROOMS, RE: FURNITURE PLAN



Mobile Power

Qty: 8

DESCRIPTION : MOBILE POWER**MANUFACTURER :** STEELCASE**PRODUCT :** THREAD**DIMENSIONS :** 8" D 2" W 1" H (PLUG ADAPTER) 8" D 30" (POWER HUB)**FINISHES :****NOTES :** 5' CORD LENGTH.**LOCATION:** WSU EXECUTIVE CONFERENCE ROOM



Walking Pad

Qty: 8

DESCRIPTION : WALKING PAD & DESK**MANUFACTURER :** STEELCASE**PRODUCT :** OLOGY WALKSTATION**DIMENSIONS :** 46" W 67" D 26.1"-52.2" H**FINISHES :** DESK TOP: FORMICA AGED ASH, DESK LEGS: STEELCASE LOW GLOSS MERLE**NOTES :****LOCATION:** KU 1P STUDY ROOMS, RE: FURNITURE PLANS

WICHITA BIOMEDICAL CAMPUS

Furniture Specifications Clinic Ancillary

February 2025

WICHITA BIOMEDICAL CAMPUS

Furniture Specifications

SEATING


S.11	Reception Task Chair
S.22	BIFMA Rated Lounge Chair
S.23	Sofa
S.37	Guest Seating
S.38	Guest Seating
S.44	Dining Chair

TABLES

T.27a	Laptop Table
T.35	Dining Table
T.37	Side Table

MISCELLANEOUS


M.1	Trash Can
M.2	Trash Can
M.34	Lamp
M.51	Storage
M.52	Lateral File
M.53	Vertical File
M.54	Bookcase
M.55	Storage Cabinet

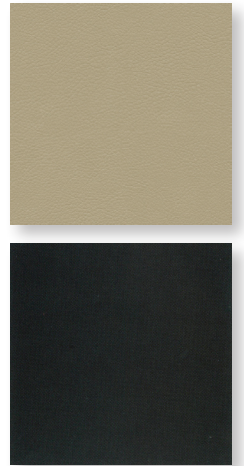

Task Chair

Qty: 2

DESCRIPTION : RECEPTION TASK CHAIR**MANUFACTURER :** BERNHARDT**PRODUCT :** ALTA HIGH BACK**DIMENSIONS :** 25.5" W 25.875" D 39.375" H (17.5"-20.5" SEAT HEIGHT)**FINISHES :** UPHOLSTERY - KNOLL PREMIER KHAKE, LEGS & ARM - BLACK**NOTES :** FIXED HEIGHT, UPHOLSTERED ARM PADS**LOCATION:** CLINIC RECEPTION

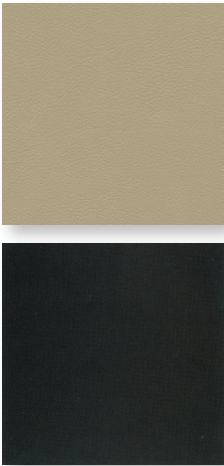

Lounge Chair

Qty: 5


DESCRIPTION : LOUNGE CHAIR (BIFMA)
MANUFACTURER : IOA
PRODUCT : CAPRI
DIMENSIONS : 36" W 25" D 30" H (18" SEAT HEIGHT)
FINISHES : UPHOLSTERY - KNOLL PREMIER KHAKI, LEGS - MATTE BLACK
NOTES :
LOCATION: CLINIC | LEVEL 1 - CLINIC LOBBY



Sofa

Qty: 1

DESCRIPTION : SOFA
MANUFACTURER : BERNHARDT
PRODUCT : ITEM
DIMENSIONS : 127.75" W 47.75" D 29.125" H (16.75" SEAT HEIGHT)
FINISHES : UPHOLSTERY - MAHARAM PROMPT SEQUOIA
NOTES : RE: FURNITURE PLANS FOR CONFIGURATION
LOCATION: CLINIC | LEVEL 1 - CLINIC LOBBY

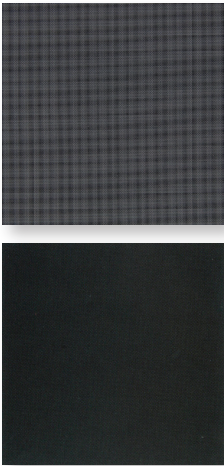

Guest Seating

Qty: 2

DESCRIPTION : GUEST SEATING
MANUFACTURER : STEELCASE
PRODUCT : MITRA GUEST 2 SEAT
DIMENSIONS :
FINISHES : UPHOLSTERY - MAHARAM PALLET SHADOWPLAY, LEGS - BLACK
NOTES :
LOCATION: CLINIC | LEVEL 3 - CLINIC LOBBY



Guest Seating

Qty: 2


DESCRIPTION : GUEST SEATING
MANUFACTURER : STEELCASE
PRODUCT : MITRA GUEST 3 SEAT
DIMENSIONS :
FINISHES : UPHOLSTERY - MAHARAM PALLET SHADOWPLAY, LEGS - BLACK
NOTES :
LOCATION: CLINIC | LEVEL 3 - CLINIC LOBBY



Dining Chair

Qty: 12


DESCRIPTION : DINING CHAIR
MANUFACTURER : HAWORTH
PRODUCT : NEWOOD
DIMENSIONS : 20.75" W 19.75" D 30.25" H (18.25" SEAT HEIGHT)
FINISHES : WENGE STAINED ASH
NOTES :
LOCATION: CLINIC | LEVEL 3 - STUDENT WORK ROOM

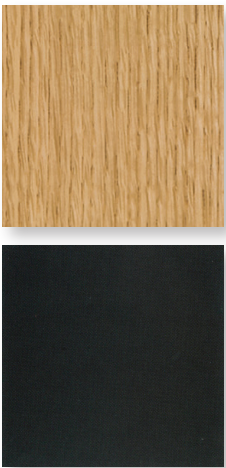

Laptop Table

Qty: xx


DESCRIPTION : LAPTOP TABLE
MANUFACTURER : BERNHARDT
PRODUCT : LUCA
DIMENSIONS : 18" DIA 23.5" H
FINISHES : TOP - BERNHARDT 871 OAK / ASH, BASE - MATTE BLACK
NOTES :
LOCATION: CLINIC | LEVEL 1 - CLINIC LOBBY

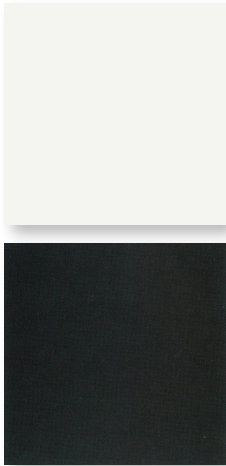

Dining Table

Qty: 2

DESCRIPTION : DINING TABLE
MANUFACTURER : HIGHTOWER
PRODUCT : FOUR EATING
DIMENSIONS : 70.8" W 31.5" D 28.5" H
FINISHES : TOP - BLACK, BASE - BLACK MATTE
NOTES : TABLE TO HAVE POWER CAPABILITY
LOCATION: CLINIC | LEVEL 3 - STUDENT WORK ROOM

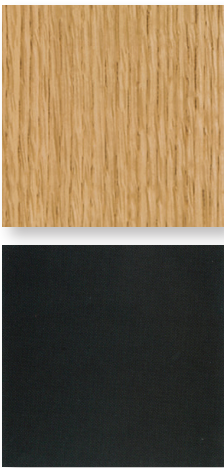

Side Table

Qty: 3

DESCRIPTION : SIDE TABLE
MANUFACTURER : BERNHARDT
PRODUCT : COLEMERE
DIMENSIONS : 18" DIA 18" H
FINISHES : TOP - BERNHARDT 871 OAK / ASH, LEGS - MATTE BLACK
NOTES :
LOCATION: CLINIC | LEVEL 3 - CLINIC LOBBY



Trash Can

Qty: 9

DESCRIPTION : SMALL TRASH CAN
MANUFACTURER : RUBBERMAID
PRODUCT : 3 GALLON
DIMENSIONS : 11" L 8" W 12" H
FINISHES : COLOR BLACK
NOTES :
LOCATION: REFER TO FURNITURE PLANS



Trash Can

Qty: 2

DESCRIPTION : ROUND TRASH CAN

MANUFACTURER : GLOBAL INDUSTRIAL

PRODUCT : 20 GALLON ROUND

DIMENSIONS : 15" DIA 30" H

FINISHES : COLOR STAINLESS

NOTES :


LOCATION: REFER TO FURNITURE PLANS



Lamp

Qty: 1

DESCRIPTION : FLOOR LAMP
MANUFACTURER : ZERO LIGHTING
PRODUCT : BOB FLOOR LAMP
DIMENSIONS : 32" W 80" H
FINISHES :
NOTES :
LOCATION: CLINIC | LEVEL 1 - CLINIC LOBBY

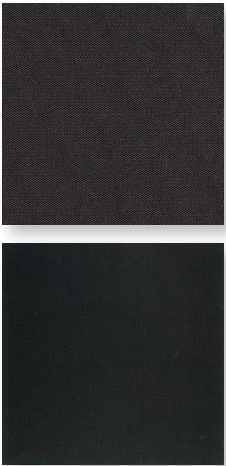

Storage

Qty: 1

DESCRIPTION : MOBILE PEDESTAL
MANUFACTURER : HERMAN MILLER
PRODUCT : OE1 STORAGE TROLLEY
DIMENSIONS : 20" W 11" D 22" H
FINISHES : UPHOLSTERY - HERMAN MILLER MONOLGUE SEED, BASE - BLACK
NOTES : MOBILE, UPHOLSTERED SEAT PAD, LOCKABLE STORAGE
LOCATION: CLINIC | LEVEL 3 - RECEPTION



Files

Qty: 3



DESCRIPTION : FILE
MANUFACTURER : ULINE
PRODUCT : LATERAL FILE
DIMENSIONS : 36" W 18" D 54" H
FINISHES : BLACK
NOTES : 4 DRAWERS
LOCATION: CLINIC | LEVEL 3 - SECURE FILES / WORK ROOM



Files

Qty: 2

DESCRIPTION : FILE
MANUFACTURER : ULINE
PRODUCT : VERTICAL FILE
DIMENSIONS : 15" W 25" D 64" H
FINISHES : BLACK
NOTES :
LOCATION: CLINIC | LEVEL 3 - SECURE FILES / WORK ROOM

 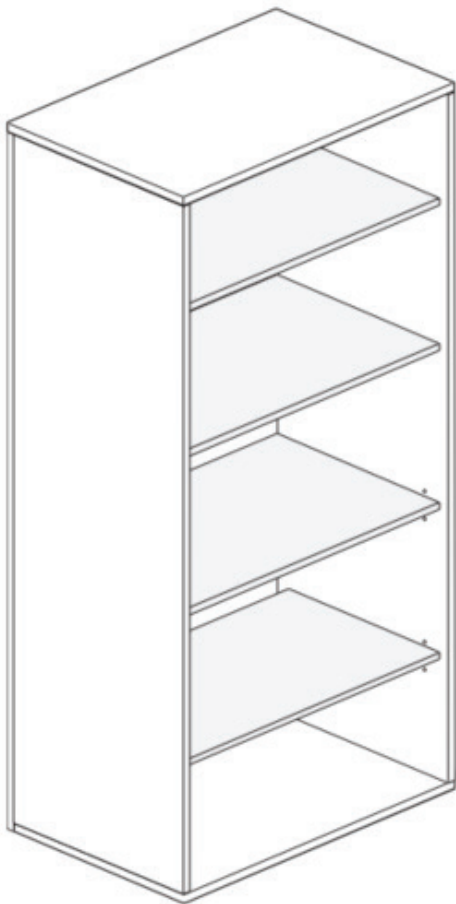


Bookcase

Qty: 1

DESCRIPTION : BOOKCASE
MANUFACTURER : HAWORTH
PRODUCT : BEHOLD FREESTANDING BOOKCASE
DIMENSIONS : 36" W 24" D 65" H
FINISHES : HAWORTH LINEN
NOTES :
LOCATION: CLINIC | LEVEL 3 - AUDIOLOGY SIM LAB

Furniture Package

Miscellaneous

 

Storage

Qty: 1

DESCRIPTION : STORAGE CABIENT
MANUFACTURER : HAWORTH
PRODUCT : BE-HOLD DOUBLE DOOR CABINET
DIMENSIONS : 30" W 24" D 73" H
FINISHES : HAWORTH LINEN
NOTES : LOCKABLE
LOCATION: CLINIC | LEVEL 3 - ASISSTIVE LISTENING DEVICE LAB (AUDIOLOGY)

WICHITA BIOMEDICAL CAMPUS

Furniture Specifications Clinic Classroom and Healthcare

February 2025

WICHITA BIOMEDICAL CAMPUS

Furniture Specifications

SEATING


S.2	Classroom Stacking Chair
S.3a	Task Chair
S.68	Physician Stool
S.69a	Task Stool
S.80	Child Height Chair
S.83	Bean Bag
S.84	Fidget Stool

TABLES

T.1	Training Table
T.4	Instructor Table
T.60	Square Table
T.61	Training Table
T.64	Kidney Table
T.65	Bar Height Table
T.66	Rectangle Table

MISCELLANEOUS


M.1	Trash Can
-----	-----------

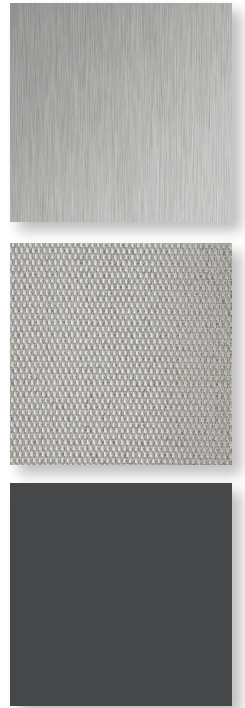

Stacking Chair

Qty: 88


DESCRIPTION : STACKING CHAIR**MANUFACTURER :** HERMAN MILLER**PRODUCT :** CAPER**DIMENSIONS :** 24.25" W 16.5"-17.5" D 32" H (17.5" SEAT HEIGHT)**FINISHES :** LEGS - ALUMINUM, SHELL - GRAPHITE LAMINATE, SEAT - FLEXNET SILVER GREY**NOTES :** FLEXNET SEAT, FIXED ARMS**LOCATION:** CLINIC - LEVEL 3

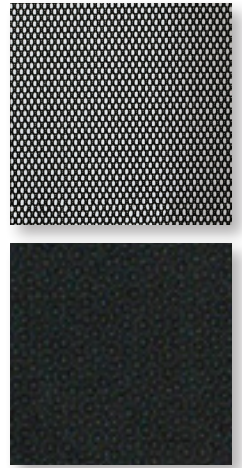

Task Chair

Qty: 18


DESCRIPTION : TASK CHAIR**MANUFACTURER :** HERMAN MILLER**PRODUCT :** COSM MID BACK**DIMENSIONS :** 29" W 26.75" D 45" H (21" SEAT HEIGHT)**FINISHES :** FRAME - GRAPHITE, SEAT - GRAPHITE MESH**NOTES :** ADJUSTABLE ARM**LOCATION:** REFER TO FURNITURE PLANS

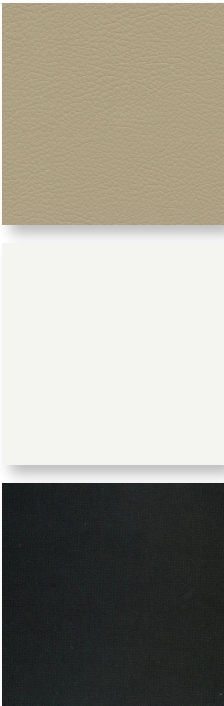

Physician Stool

Qty: 3


DESCRIPTION : PHYSICIAN STOOL
MANUFACTURER : OFS CAROLINA
PRODUCT : ARDHA
DIMENSIONS : 18" W 17.5" D 24.25" H
FINISHES : UPHOLSTERY - KNOLL TEXTILES PREMIER KHAKI, BASE - WHITE NYLON, WHEELS - BLACK
NOTES : CAREGIVER STOOL, MULTIPLE TEXTILES
LOCATION: ASISSTIVE LISTENING DEVICE LAB

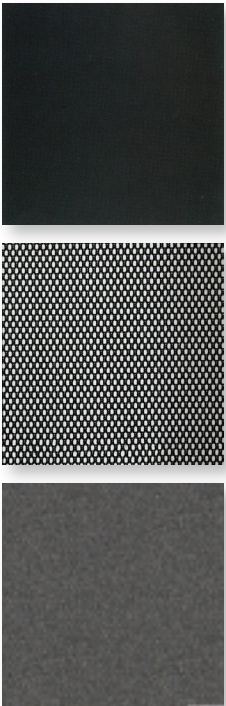

Task Stool

Qty: 7


DESCRIPTION : TASK STOOL
MANUFACTURER : KNOLL
PRODUCT : OLLO HIGH TASK CHAIR
DIMENSIONS : 25.9" W 24.7" D 38.5-47" H (22.6"- 31" SEAT HEIGHT)
FINISHES : BACK UPHOLSTERY - BLACK KNIT, SEAT UPHOLSTERY - GUNMENTAL, FRAME - BLACK
NOTES : FIXED ARMS, KNIT BACK, PLASTIC 5-STAR BASE
LOCATION: MLS LAB, SCIENTIFIC FOUNDATIONS LAB, FABRICATION LAB, PHARMACY SKILLS LAB, MODEL / LICENSED PHARMACY,

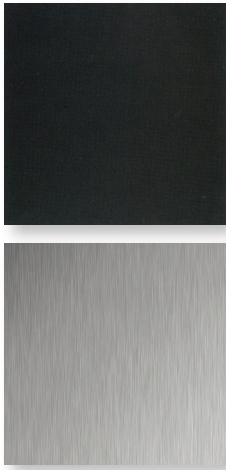

Child Height Chair

Qty: 42


DESCRIPTION : CHILD CHAIR
MANUFACTURER : KI
PRODUCT : INTELLECT WAVE 4-LEG CHAIR
DIMENSIONS : 13.872" W 15" D 23" H (13" SEAT HEIGHT)
FINISHES : BLACK POLY SHELL, CHROME LEGS
NOTES : SMALL
LOCATION: AUTISM LAB, LINKS LAB

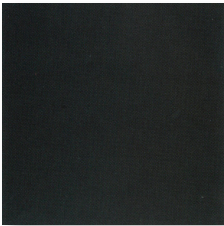

Bean Bag

Qty: 6


DESCRIPTION : BEAN BAG
MANUFACTURER : LUJO LIVING
PRODUCT : INDOOR BEAN BAG
DIMENSIONS : 39" W 43" L 31" H (14" SEAT HEIGHT)
FINISHES : UPHOLSTERY - TENSION
NOTES : MEDIO
LOCATION: AUTISM LAB, LINKS LAB

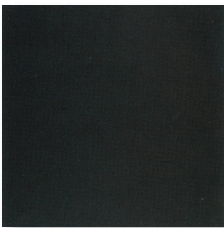

Fidget Stool

Qty: 10

DESCRIPTION : FIDGET STOOL
MANUFACTURER : KI
PRODUCT : RICOCHET STOOL
DIMENSIONS : 12" DIA 16" H
FINISHES : POLY - FLANNEL
NOTES : RC4100H16 STOOL, ONE COLOR POLY
LOCATION: AUTISM LAB, LINKS LAB

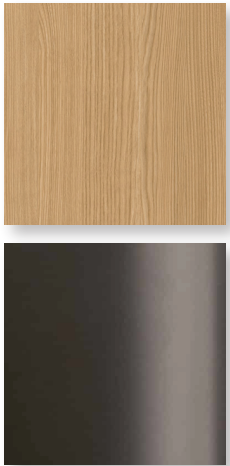

Training Table

Qty: 6

DESCRIPTION : TRAINING TABLE

MANUFACTURER : VERSTEEL


PRODUCT : TY TABLE

DIMENSIONS : 20" W 60" L 29" H

FINISHES : TOP - FOMRICA AGED ASH, LEGS - VERSTEEL GRAPHITE POWDER COAT

NOTES : FOLDING TABLE, LAMINATE TOP WITH RADIUS EDGE


LOCATION: ASISSIVE LISTENING DEVICE LAB (VESTIBULAR), HEARING AID LAB

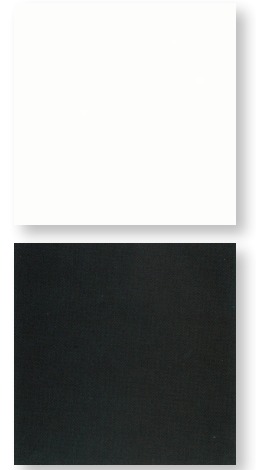

Instuctor Table

Qty: 1


DESCRIPTION : INSTRUCTOR TABLE**MANUFACTURER :** HERMAN MILLER**PRODUCT :** OE1 SIT TO STAND TABLE**DIMENSIONS :** 32.5" W 26" D 28.4"-46.3" H**FINISHES :** TOP - WHITE LAMINATE, BASE - BLACK POWDER COAT**NOTES :** RECTANGULAR WITH WRAP. PROVIDE CASTERS.**LOCATION:** LEARNING STUDIOS, CLASSROOMS, LARGE DEBRIEF

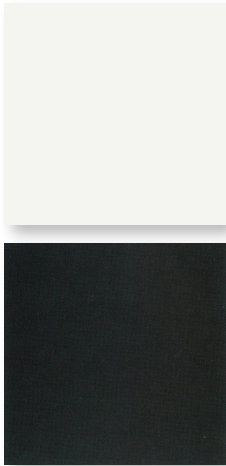

Square Table

Qty: 11


DESCRIPTION : SQUARE TABLE
MANUFACTURER : HIGHTOWER
PRODUCT : FOUR RESTING TABLE SQUARE
DIMENSIONS : 31.5" W 31.5" D 28.5" H
FINISHES : TOP - WHITE LAMINATE, LEGS - BLACK
NOTES :
LOCATION: CLINIC - LEVEL 3 CLINIC

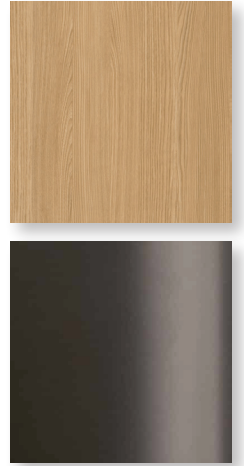

Training Table

Qty: 14

DESCRIPTION : TRAINING TABLE**MANUFACTURER :** VERSTEEL**PRODUCT :** TY TABLE**DIMENSIONS :** 20" W 60" L 29" H**FINISHES :** TOP - FOMRICA AGED ASH, LEGS - VERSTEEL GRAPHITE POWDER COAT**NOTES :** FOLDING TABLE, LAMINATE TOP WITH RADIUS EDGE**LOCATION:** CLINIC - LEVEL 3 CLINIC

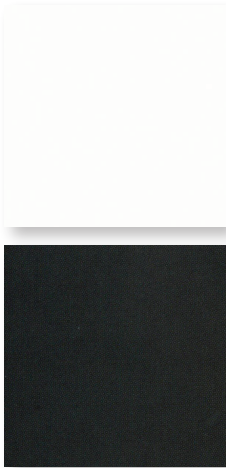

Kidney Table

Qty: 6

DESCRIPTION : KIDNEY TABLE
MANUFACTURER : SMITH SYSTEM
PRODUCT : ELEMENTAL KIDNEY TABLE
DIMENSIONS : 72" W 48" D 21.5" H
FINISHES : TOP - ARCTIC WHITE, EDGE BAND - BLACK, LEGS - BLACK
NOTES : LOW RANGE, WITH CASTERS
LOCATION: AUTISM LAB, LINKS LAB



Bar Height Table

Qty: 1

DESCRIPTION : ISLAND

MANUFACTURER : HAWORTH


PRODUCT : POP UP TABLE

DIMENSIONS : 60" W 30" D 41" H

FINISHES : TOP - HAWORTH LINEN, EDGE BAND - HAWORTH PHANTOM ECRU, BASE - HAWORTH SMOOTH PLASTER

NOTES : RECTANGLE TOP

LOCATION: CLINIC - LEVEL 3 CLINIC

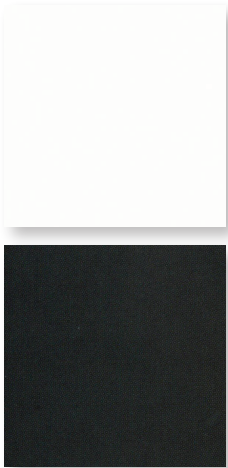

Rectangle Table

Qty: 11

DESCRIPTION : LAB TABLE
MANUFACTURER : SMITH SYSTEM
PRODUCT : ELEMENTAL RECTANGLE TABLE
DIMENSIONS : 36" W 24" W 21.5" H
FINISHES : TOP - ARCTIC WHITE, EDGE BAND - BLACK, LEGS - BLACK
NOTES : LOW RANGE, WITH CASTERS
LOCATION: AUTISM LAB, LINKS LAB



Trash Can

Qty: 9

DESCRIPTION : SMALL TRASH CAN
MANUFACTURER : RUBBERMAID
PRODUCT : 3 GALLON
DIMENSIONS : 11" L 8" W 12" H
FINISHES : COLOR BLACK
NOTES :
LOCATION: REFER TO FURNITURE PLANS

WICHITA BIOMEDICAL CAMPUS

Furniture Specifications Clinic Office

February 2025

WICHITA BIOMEDICAL CAMPUS


Furniture Specifications

SEATING

S.3a	Task Chair
S.4a	Guest Chair

OFFICE


OF.1	Private Office
------	----------------

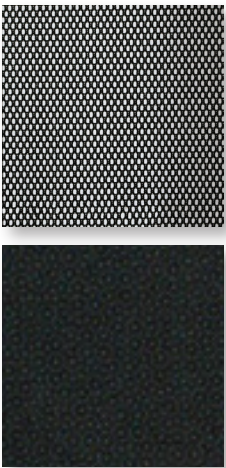

Task Chair

Qty: 4

DESCRIPTION : TASK CHAIR
MANUFACTURER : HERMAN MILLER
PRODUCT : COSM MID BACK
DIMENSIONS : 29" W 26.75" D 45" H (21" SEAT HEIGHT)
FINISHES : FRAME - GRAPHITE, SEAT - GRAPHITE MESH
NOTES : ADJUSTABLE ARM, 2.5" CARPET CASTER
LOCATION: REFER TO FURNITURE PLANS

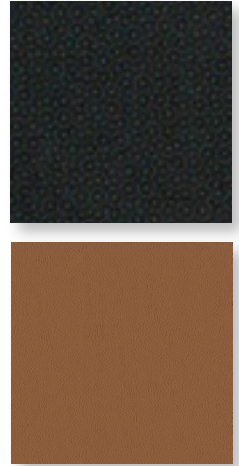

Guest Chair

Qty: 4

DESCRIPTION : GUEST CHAIR

MANUFACTURER : STYLEX



PRODUCT : VERVE GUEST CHAIR

DIMENSIONS : 18.7" W 21.8" D 33.3" H (18" SEAT HEIGHT)

FINISHES : FRAME - BLACK MATTE, BACK SHELL - BLACK MATTE, SEAT - LUUM BARBERPOLE BASKET TEMPEST

NOTES : SHELL BACK, UPHOLSTERED LINER, SLED BASE, NON-STACKING

LOCATION: REFER TO FURNITURE PLANS

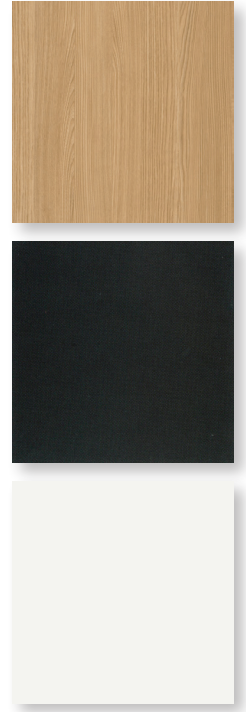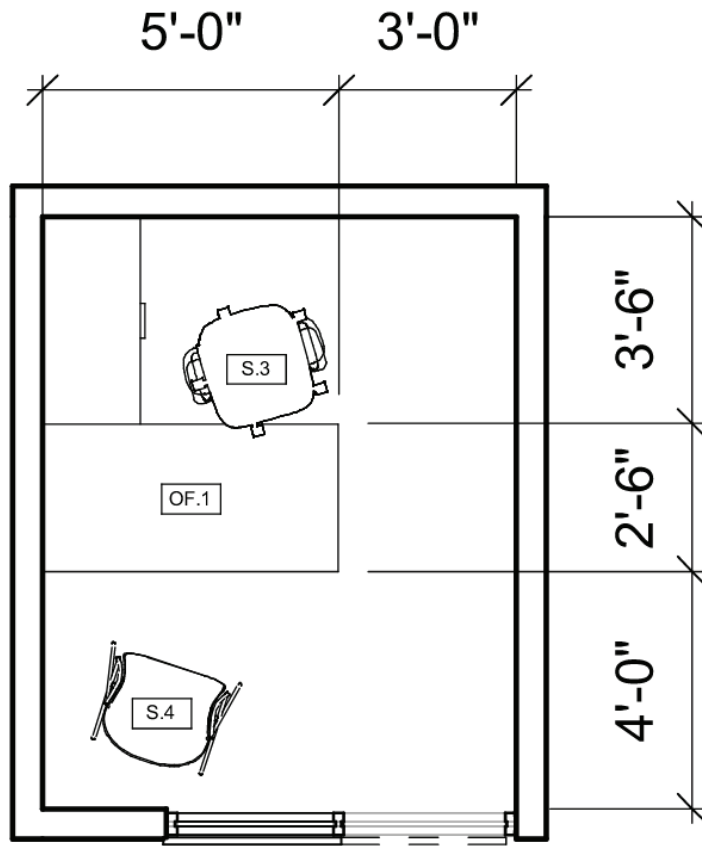

Office

Qty: 9

DESCRIPTION : PRIVATE OFFICE

MANUFACTURER : HERMAN MILLER

PRODUCT : CANVAS VISTA

DIMENSIONS : 60" W 30" D WORK SURFACE

FINISHES : DESK TOP - OAK ON ASH, LEGS - BLACK, CREDENZA & STORAGE - WHITE LAMINATE

NOTES : SIT-STAND DESK, TACKABLE WORK WALL, UPPER AND LOWER STORAGE, MODESTY PANEL. PROVIDE SURFACE POWER.

LOCATION: CLINIC OFFICES



Trash Can

Qty: 9

DESCRIPTION : SMALL TRASH CAN
MANUFACTURER : RUBBERMAID
PRODUCT : 3 GALLON
DIMENSIONS : 11" L 8" W 12" H
FINISHES : COLOR BLACK
NOTES :
LOCATION: REFER TO FURNITURE PLANS



Revisions:

Department of Administration
Office of Facilities & Procurement
Design Construction & Compliance
700 SW Harrison, Suite 1200
Topeka, Kansas 66603
Phone 785-296-8899


WICHITA STATE UNIVERSITY AND
THE UNIVERSITY OF KANSAS MEDICAL CENTER
WICHITA BIOMEDICAL CAMPUS - PHASE 1
201 S. TOPEKA AVENUE
WICHITA, KANSAS 67202
DATE: 08.12.2024 DRAWN BY: Author

FURNITURE PLAN -
LEVEL 01

A-014707

F101

BID PACKAGE #3

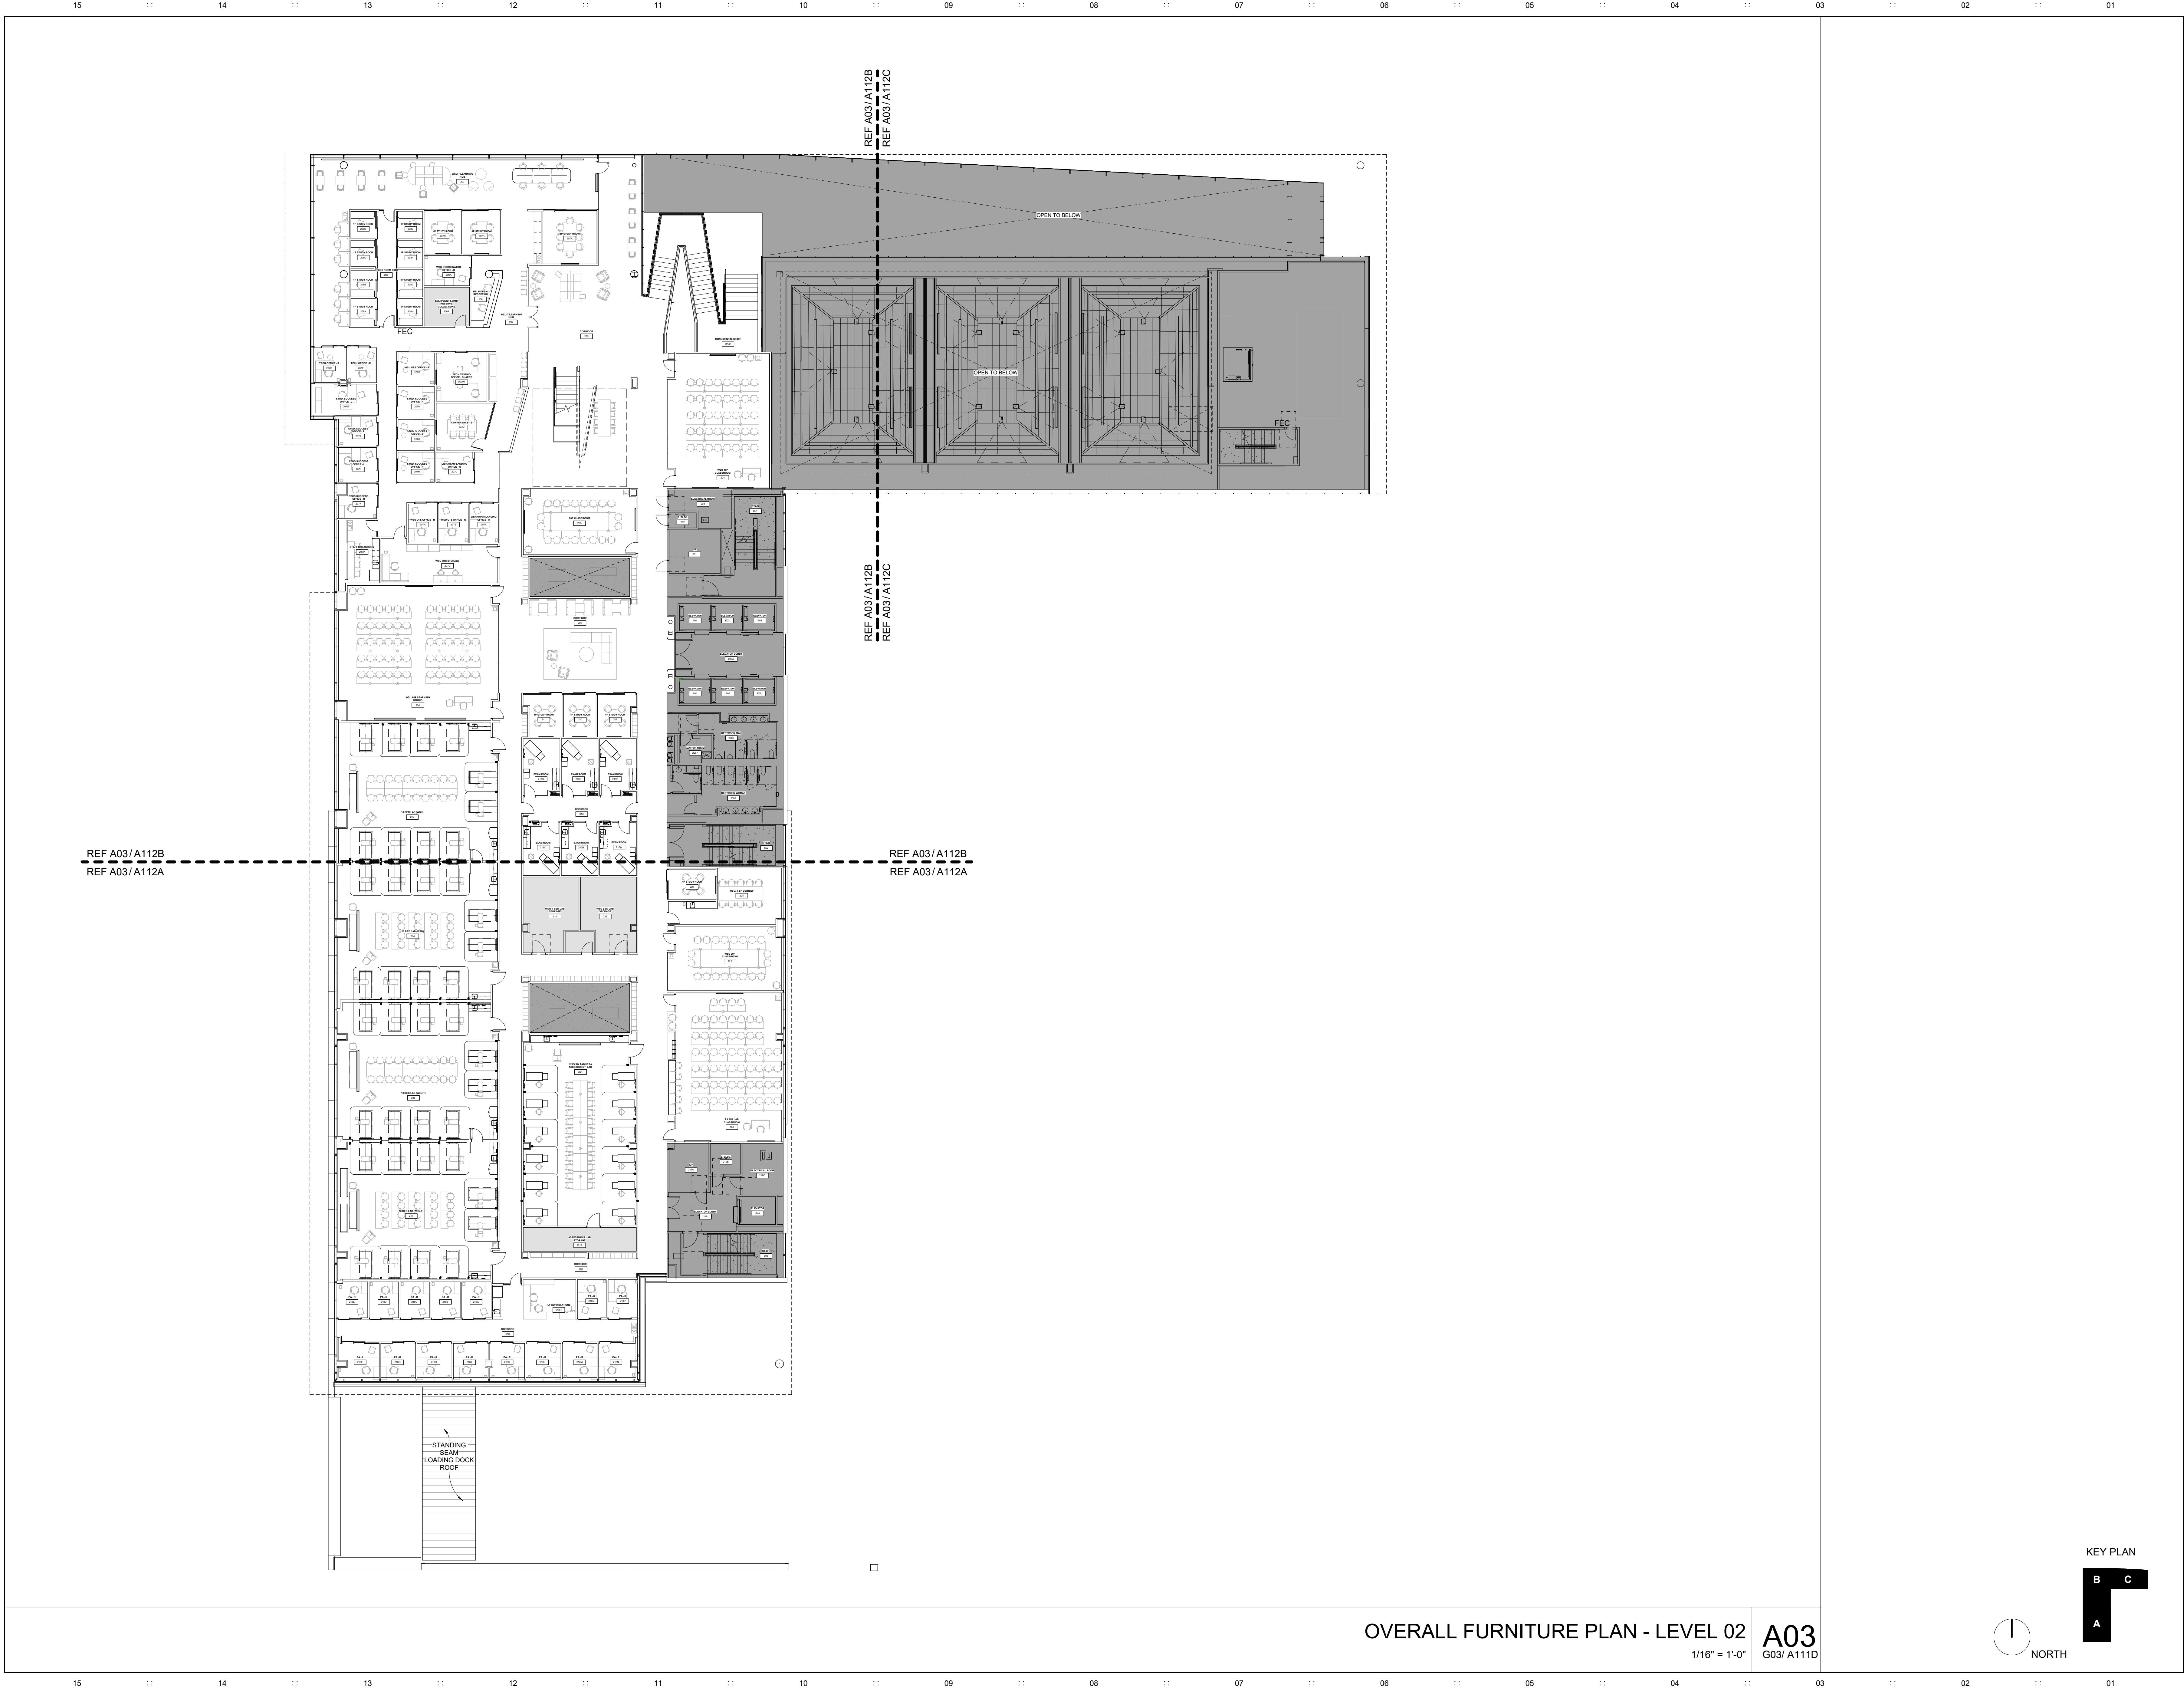

helix

Architecture + Design
KS License No. A-160
220 w 18th street, suite 100
Kansas City, Missouri 64108
P: 816-300-0300
helixus.com

Clay Andrew Phillips
Registered Architect
License #4906

Design Architect
CO Architects
5750 Wilshire Boulevard, Suite 550
Los Angeles, CA 90036
P: 323.525.0500

Civil Engineer / Landscape Architect
MKEC Engineering
411 North Webb Road
Wichita, KS 67206
P: 316.684.9600

Structural Engineer
KPFF Consulting Engineers
1630 Des Peres Road, Suite 100
St. Louis, MO 63131
P: 314.835.0524

MEPPP Engineer
Henderson Engineers
8345 Lenexa Drive
Lenexa, KS 66214
P: 913.742.5000

Fire Sprinkler Design
FSC
8675 West 96th Street
Overland Park, KS 66212
P: 913.722.3473

Audiovisual / IT / Security
NV5 Engineering & Technology
1501 Reedsdale Street, Suite 300
Pittsburgh, PA 15233
P: 402.408.4104

Branding / Signage / Wayfinding
Dimensional Innovations
3421 Meriam Drive
Overland Park, KS 66203
P: 913.384.3488

Building Envelope Consultant
WSP
30 N La Salle Street, Suite 4200
Chicago, IL 60602
P: 312.782.8150

Revisions:

Department of Administration
Office of Facilities & Procurement
Design, Construction & Compliance
700 SW Harrison, Suite 1200
Topeka, Kansas 66603
Phone 785-296-8899

WICHITA STATE UNIVERSITY AND
THE UNIVERSITY OF KANSAS MEDICAL CENTER
WICHITA BIOMEDICAL CAMPUS - PHASE 1
201 S. TOPEKA AVENUE
WICHITA, KANSAS 67202
DATE: 08.12.2024
DRAWN BY: Author


FURNITURE PLAN -
LEVEL 02

A-014707

F102

BID PACKAGE #3

Copyright © 2024

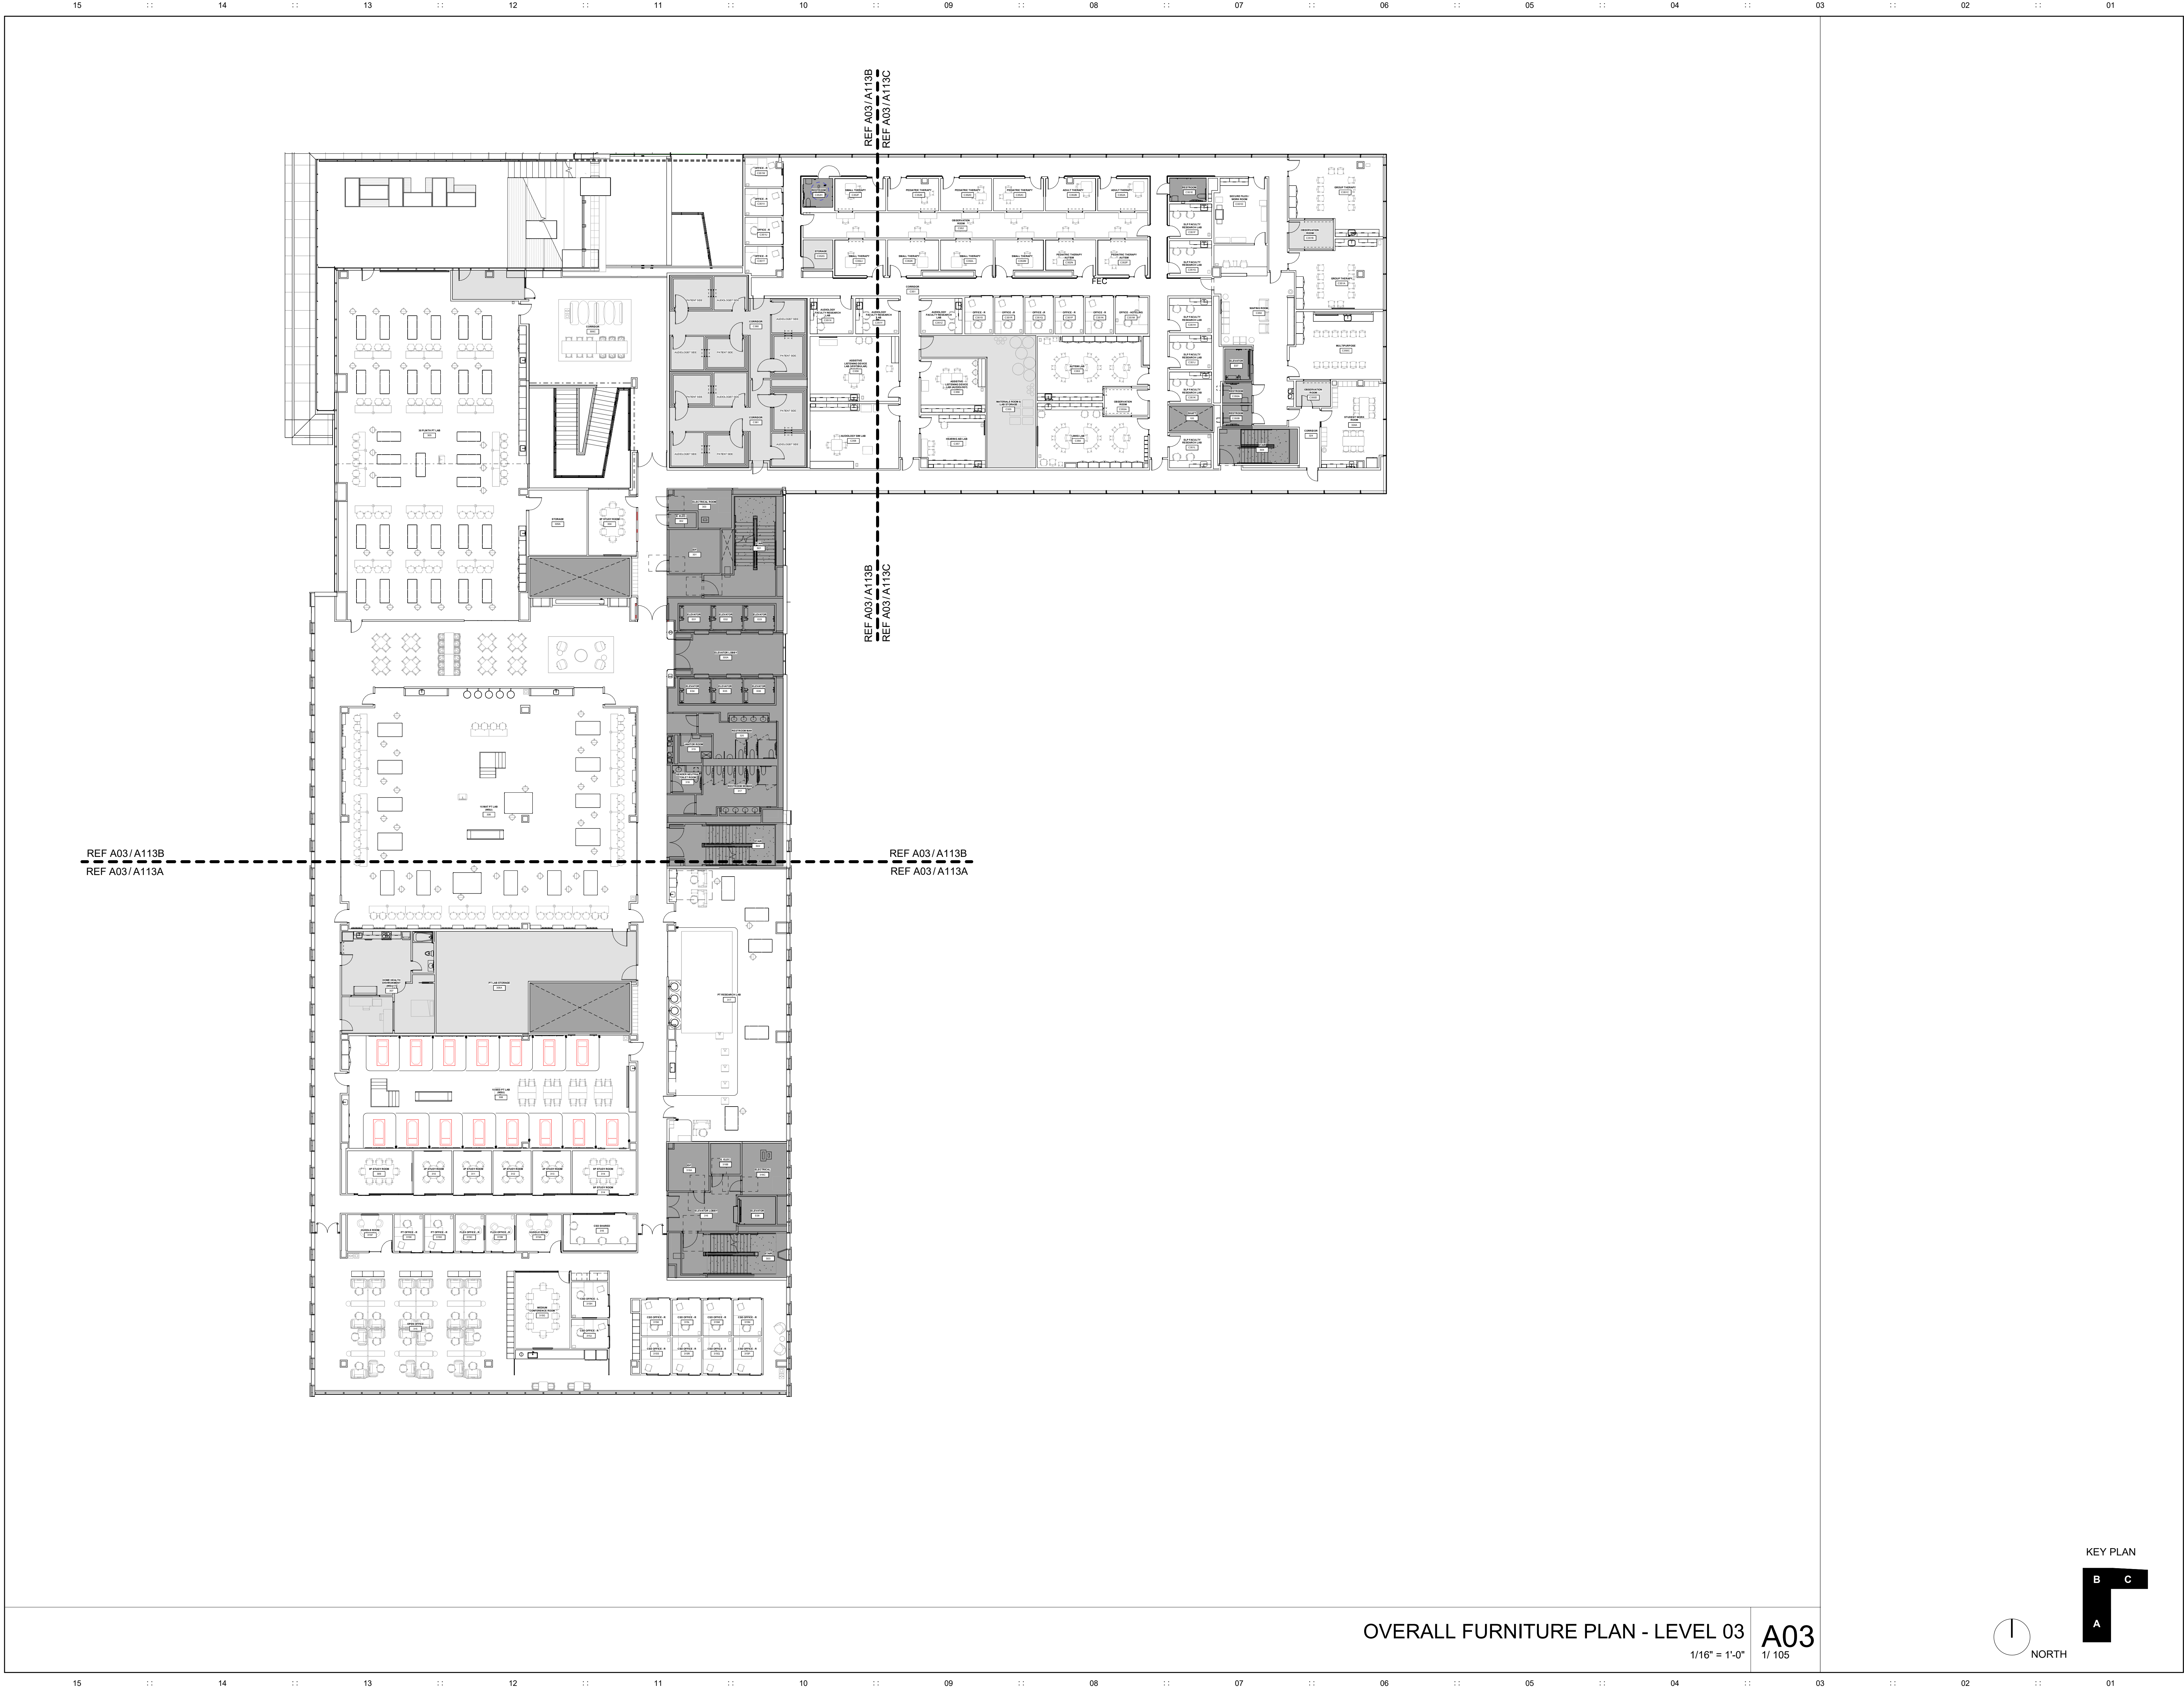

helix

Architecture + Design
KS License No. A-160
220 w 18th street, suite 100
Kansas City, Missouri 64108
P: 816-300-0300
helixus.com

Clay Andrew Phillips
Registered Architect
License #4906

Design Architect
CO Architects
5750 Wilshire Boulevard, Suite 550
Los Angeles, CA 90036
P: 323.525.0500

Civil Engineer / Landscape Architect
MKEC Engineering
411 North Webb Road
Wichita, KS 67206
P: 316.684.9600

Structural Engineer
KPFF Consulting Engineers
1630 Des Peres Road, Suite 100
St. Louis, MO 63131
P: 314.835.0524

MEPPP Engineer
Henderson Engineers
8345 Lenexa Drive
Lenexa, KS 66214
P: 913.742.5000

Fire Sprinkler Design
FSC
8675 West 96th Street
Overland Park, KS 66212
P: 913.722.3473

Audiovisual / IT / Security
NV5 Engineering & Technology
1501 Reedsdale Street, Suite 300
Pittsburgh, PA 15233
P: 402.408.4104

Branding / Signage / Wayfinding
Dimensional Innovations
3421 Meriam Drive
Overland Park, KS 66203
P: 913.384.3488

Building Envelope Consultant
WSP
30 N La Salle Street, Suite 4200
Chicago, IL 60602
P: 312.782.8150

Revisions:

Department of Administration
Office of Facilities & Procurement
Design, Construction &
Compliance
700 SW Harrison, Suite 1200
Topeka, Kansas 66603
Phone 785-296-8899

WICHITA STATE UNIVERSITY AND
THE UNIVERSITY OF KANSAS MEDICAL CENTER
WICHITA BIOMEDICAL CAMPUS - PHASE 1
201 S. TOPEKA AVENUE
WICHITA, KANSAS 67202
DATE: 08.12.2024
DRAWN BY: Author


FURNITURE PLAN -
LEVEL 03

A-014707

F103

BID PACKAGE #3

Copyright © 2024

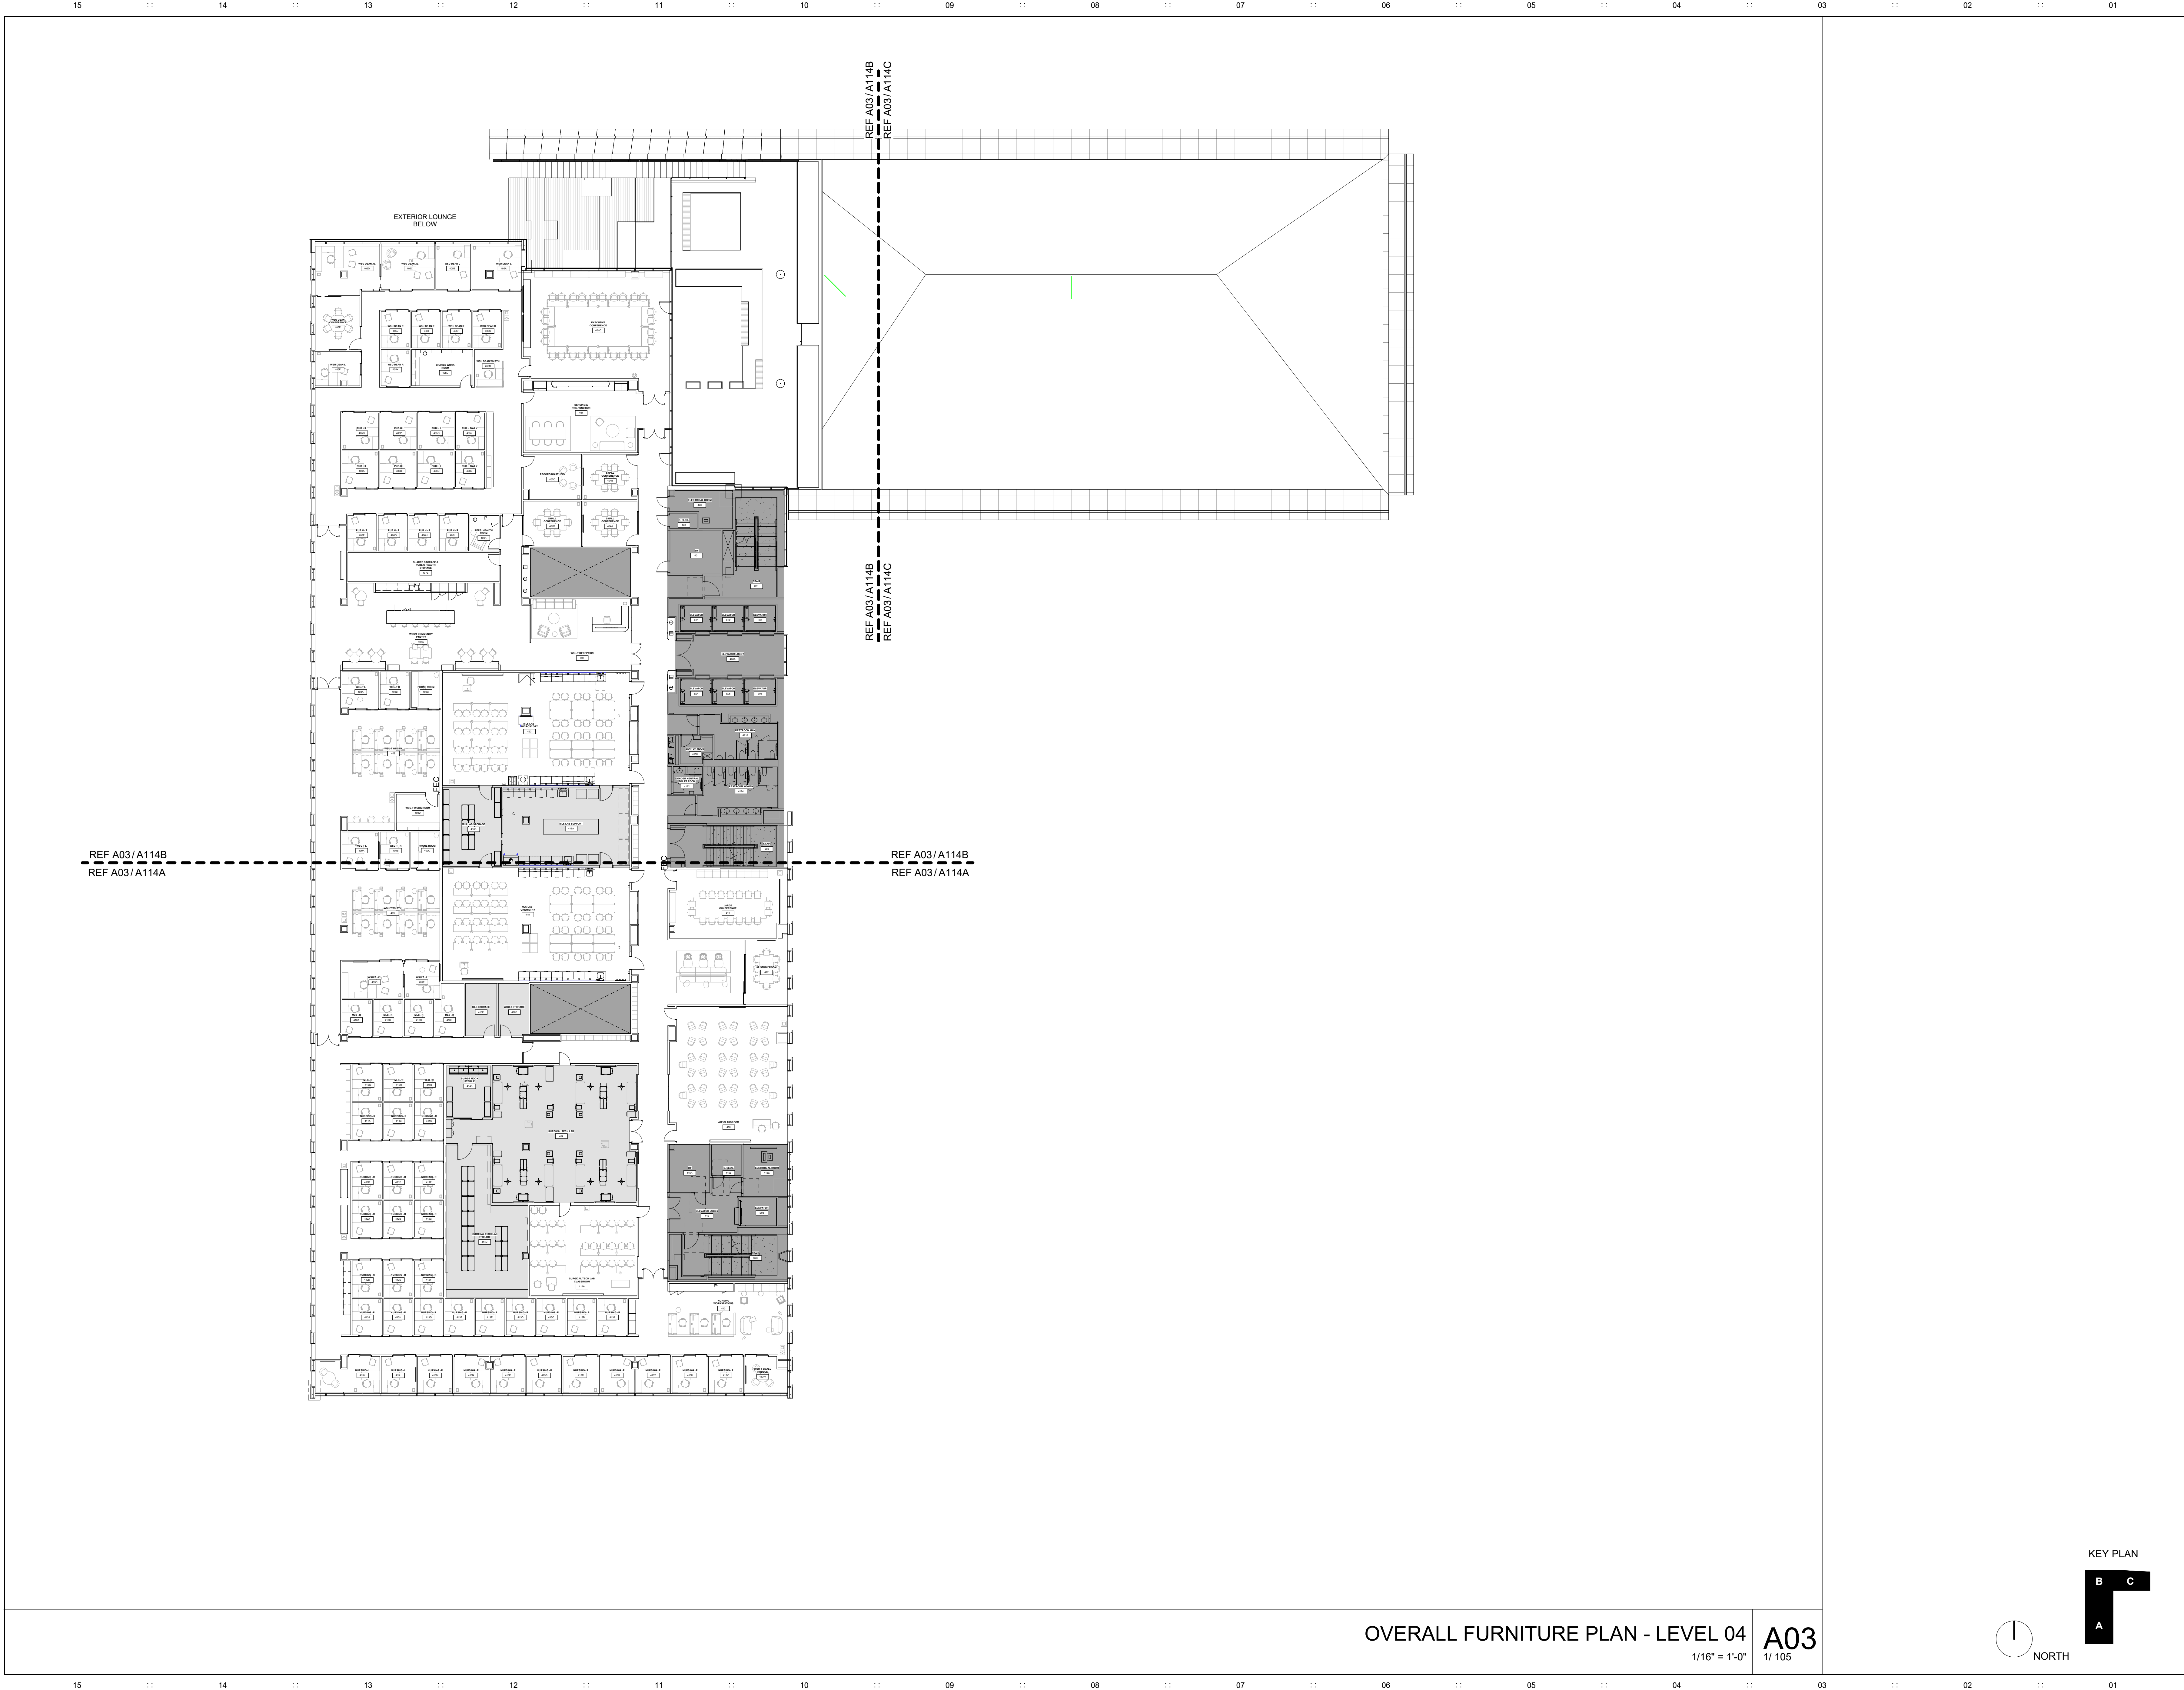

helix

Architecture + Design
KS License No. A-160
220 w 18th street, suite 100
Kansas City, Missouri 64108
P: 816-300-0300
helixus.com

Clay Andrew Phillips
Registered Architect
License #4906

Design Architect
CO Architects
5750 Wilshire Boulevard, Suite 550
Los Angeles, CA 90036
P: 323.525.0500

Civil Engineer / Landscape Architect
MKEC Engineering
411 North Webb Road
Wichita, KS 67206
P: 316.684.9600

Structural Engineer
KPEF Consulting Engineers
1630 Des Peres Road, Suite 100
St. Louis, MO 63131
P: 314.835.0524

MEPPP Engineer
Henderson Engineers
8345 Lenexa Drive
Lenexa, KS 66214
P: 913.742.5000

Fire Sprinkler Design
FSC
8675 West 96th Street
Overland Park, KS 66212
P: 913.722.3473

Audiovisual / IT / Security
NV5 Engineering & Technology
1501 Reedsdale Street, Suite 300
Pittsburgh, PA 15233
P: 402.408.4104

Branding / Signage / Wayfinding
Dimensional Innovations
3421 Meriam Drive
Overland Park, KS 66203
P: 913.384.3488

Building Envelope Consultant
WSP
30 N La Salle Street, Suite 4200
Chicago, IL 60602
P: 312.782.8150

Revisions:

Department of Administration
Office of Facilities & Procurement
Design, Construction & Compliance
700 SW Harrison, Suite 1200
Topeka, Kansas 66603
Phone 785-296-8899

WICHITA STATE UNIVERSITY AND
THE UNIVERSITY OF KANSAS MEDICAL CENTER
WICHITA BIOMEDICAL CAMPUS - PHASE 1
201 S. TOPEKA AVENUE
WICHITA, KANSAS 67202
DATE: 08.12.2024
DRAWN BY: Author


FURNITURE PLAN -
LEVEL 04

A-014707

F104

BID PACKAGE #3

Copyright © 2024

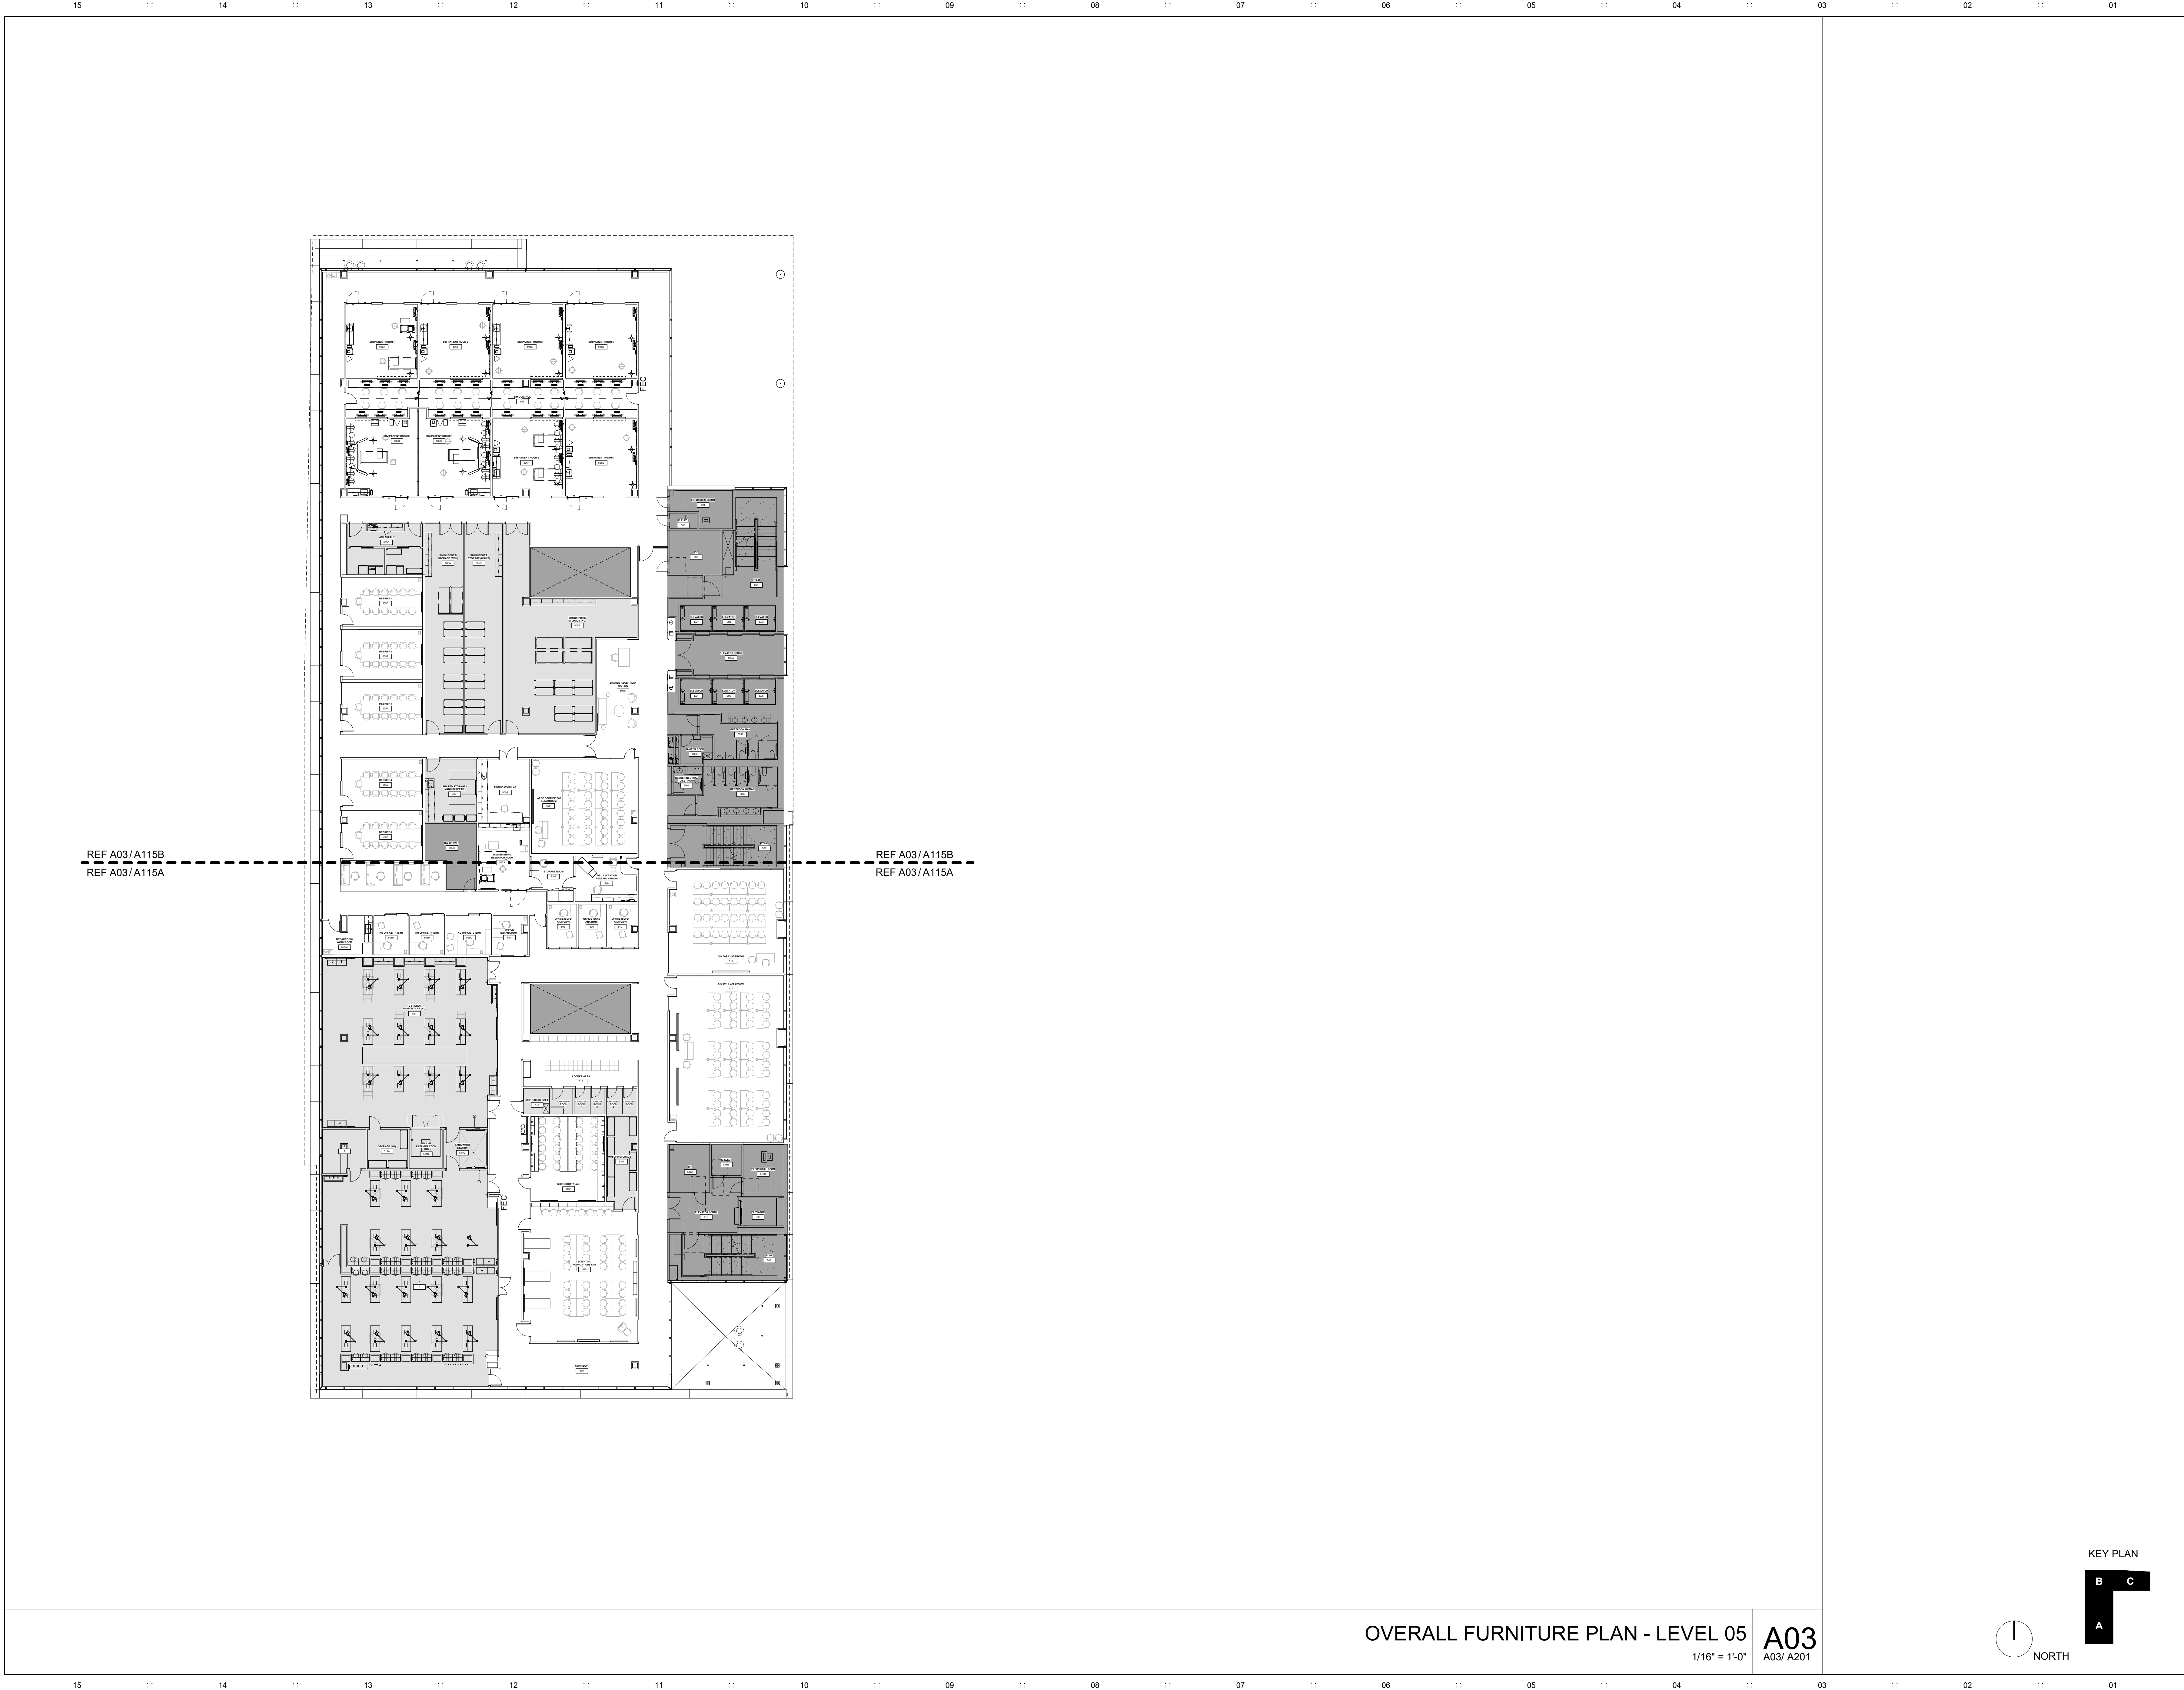

helix

Architecture + Design
KS License No. A-160
220 w 18th street, suite 100
Kansas City, Missouri 64108
P: 816-300-0300
helixus.com

Clay Andrew Phillips
Registered Architect
License #4906

Design Architect
CO Architects
5750 Wilshire Boulevard, Suite 550
Los Angeles, CA 90036
P: 323.525.0500

Civil Engineer / Landscape Architect
MKEC Engineering
411 North Webb Road
Wichita, KS 67206
P: 316.684.9600

Structural Engineer
KPFF Consulting Engineers
1630 Des Peres Road, Suite 100
St. Louis, MO 63131
P: 314.835.0524

MEPPP Engineer
Henderson Engineers
8345 Lenexa Drive
Lenexa, KS 66214
P: 913.742.5000

Fire Sprinkler Design
FSC
8675 West 96th Street
Overland Park, KS 66212
P: 913.722.3473

Audiovisual / IT / Security
NV5 Engineering & Technology
1501 Reedsdale Street, Suite 300
Pittsburgh, PA 15233
P: 402.408.4104

Branding / Signage / Wayfinding
Dimensional Innovations
3421 Meriam Drive
Overland Park, KS 66203
P: 913.384.3488

Building Envelope Consultant
WSP
30 N La Salle Street, Suite 4200
Chicago, IL 60602
P: 312.782.8150

Revisions:

Department of Administration
Office of Facilities & Procurement
Design Construction &
Compliance
700 SW Harrison, Suite 1200
Topeka, Kansas 66603
Phone 785-296-8899

WICHITA STATE UNIVERSITY AND
THE UNIVERSITY OF KANSAS MEDICAL CENTER
WICHITA BIOMEDICAL CAMPUS - PHASE 1
201 S. TOPEKA AVENUE
WICHITA, KANSAS 67202
DATE: 08.12.2024 DRAWN BY: Author


FURNITURE PLAN -
LEVEL 05

A-014707

F105


BID PACKAGE #3

Copyright © 2024

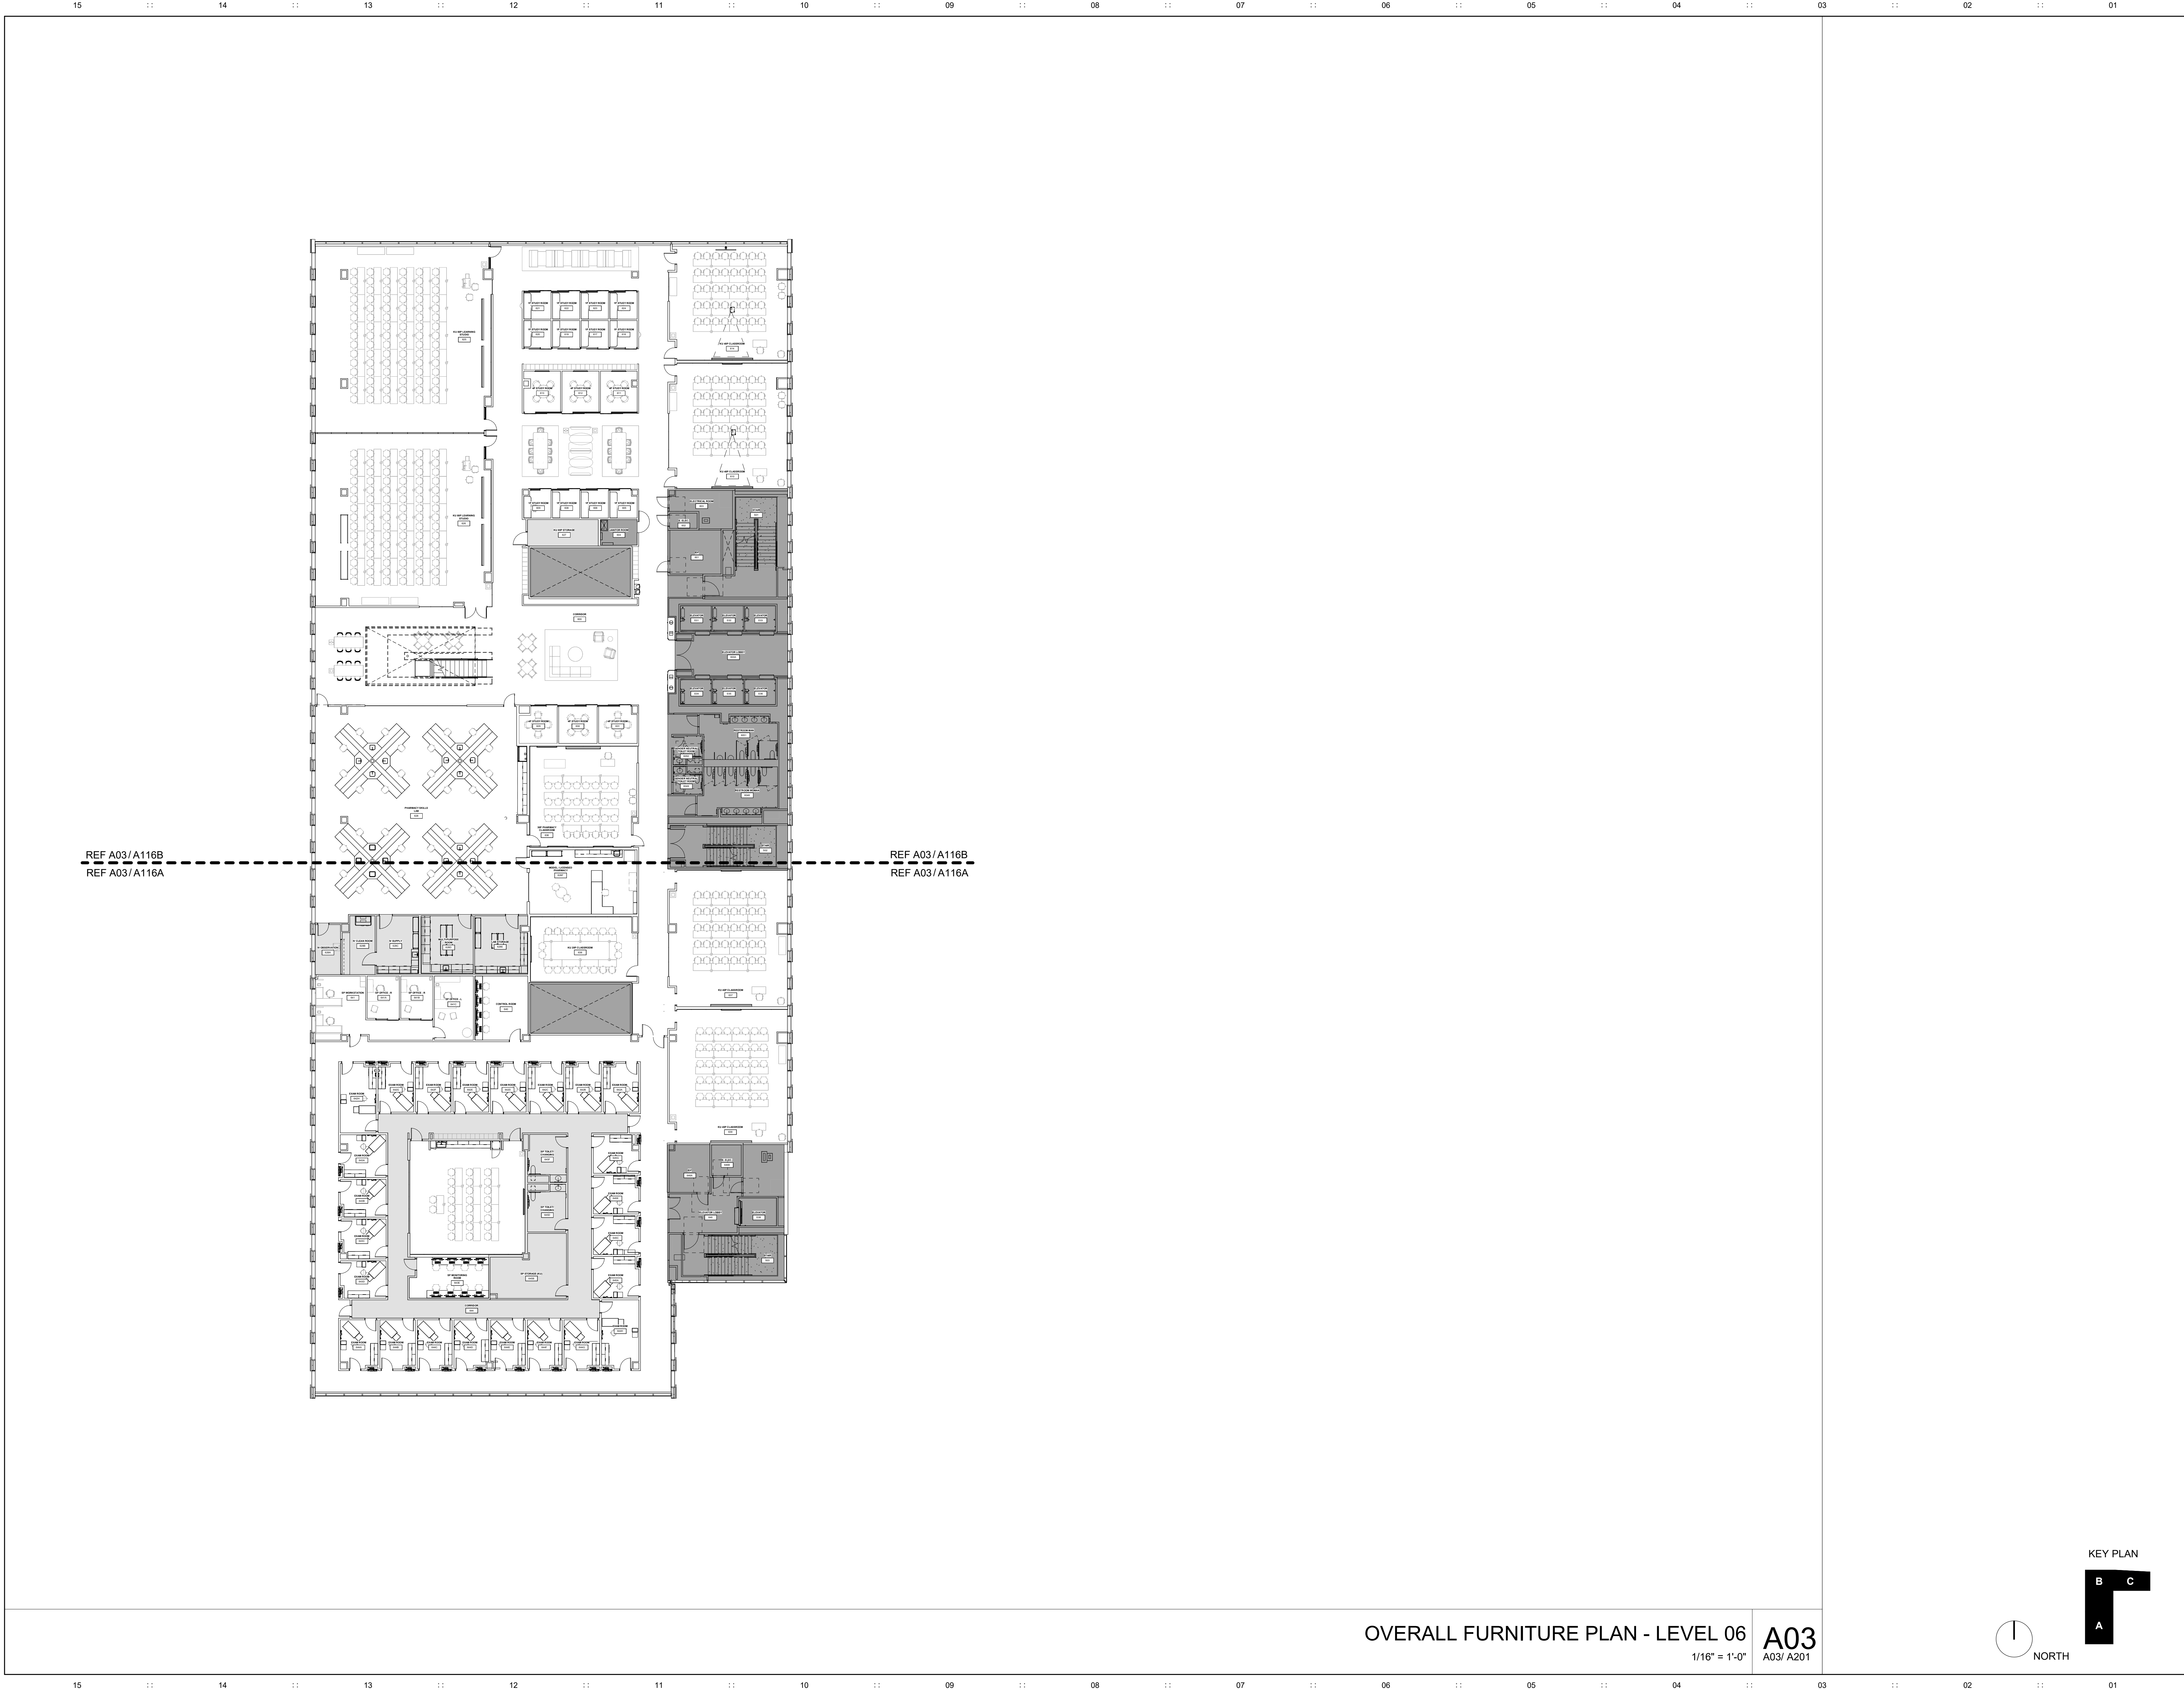

OVERALL FURNITURE PLAN - LEVEL 06
1/16" = 1'-0"

A03
A03/ A201

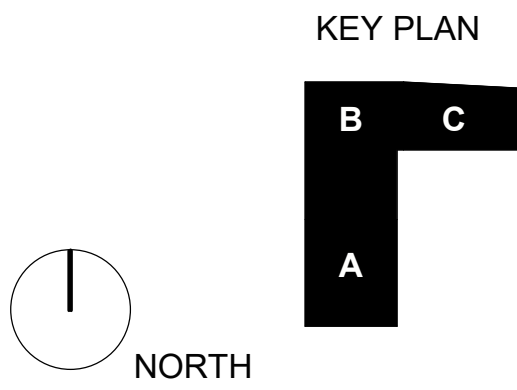

helix

Architecture + Design
KS License No. A-160
220 w 18th street, suite 100
Kansas City, Missouri 64108
P: 816-300-0300
helixus.com

Clay Andrew Phillips
Registered Architect
License #4906

Design Architect
CO Architects
5750 Wilshire Boulevard, Suite 550
Los Angeles, CA 90036
P: 323.525.0500

Civil Engineer / Landscape Architect
MKEC Engineering
411 North Webb Road
Wichita, KS 67206
P: 316.684.9600

Structural Engineer
KPFF Consulting Engineers
1630 Des Peres Road, Suite 100
St. Louis, MO 63131
P: 314.835.0524

MEPPP Engineer
Henderson Engineers
8345 Lenexa Drive
Lenexa, KS 66214
P: 913.742.5000

Fire Sprinkler Design
FSC
8675 West 96th Street
Overland Park, KS 66212
P: 913.722.3473

Audiovisual / IT / Security
NV5 Engineering & Technology
1501 Reedsdale Street, Suite 300
Pittsburgh, PA 15233
P: 402.408.4104

Branding / Signage / Wayfinding
Dimensional Innovations
3421 Meriam Drive
Overland Park, KS 66203
P: 913.384.3488

Building Envelope Consultant
WSP
30 N La Salle Street, Suite 4200
Chicago, IL 60602
P: 312.782.8150

Revisions:

Department of Administration
Office of Facilities & Procurement
Design, Construction &
Compliance
700 SW Harrison, Suite 1200
Topeka, Kansas 66603
Phone 785-296-8899


WICHITA STATE UNIVERSITY AND
THE UNIVERSITY OF KANSAS MEDICAL CENTER
WICHITA BIOMEDICAL CAMPUS - PHASE 1
201 S. TOPEKA AVENUE
WICHITA, KANSAS 67202
DATE: 06.12.2024 DRAWN BY: Author

FURNITURE PLAN -
LEVEL 06

A-014707



F106

BID PACKAGE #3

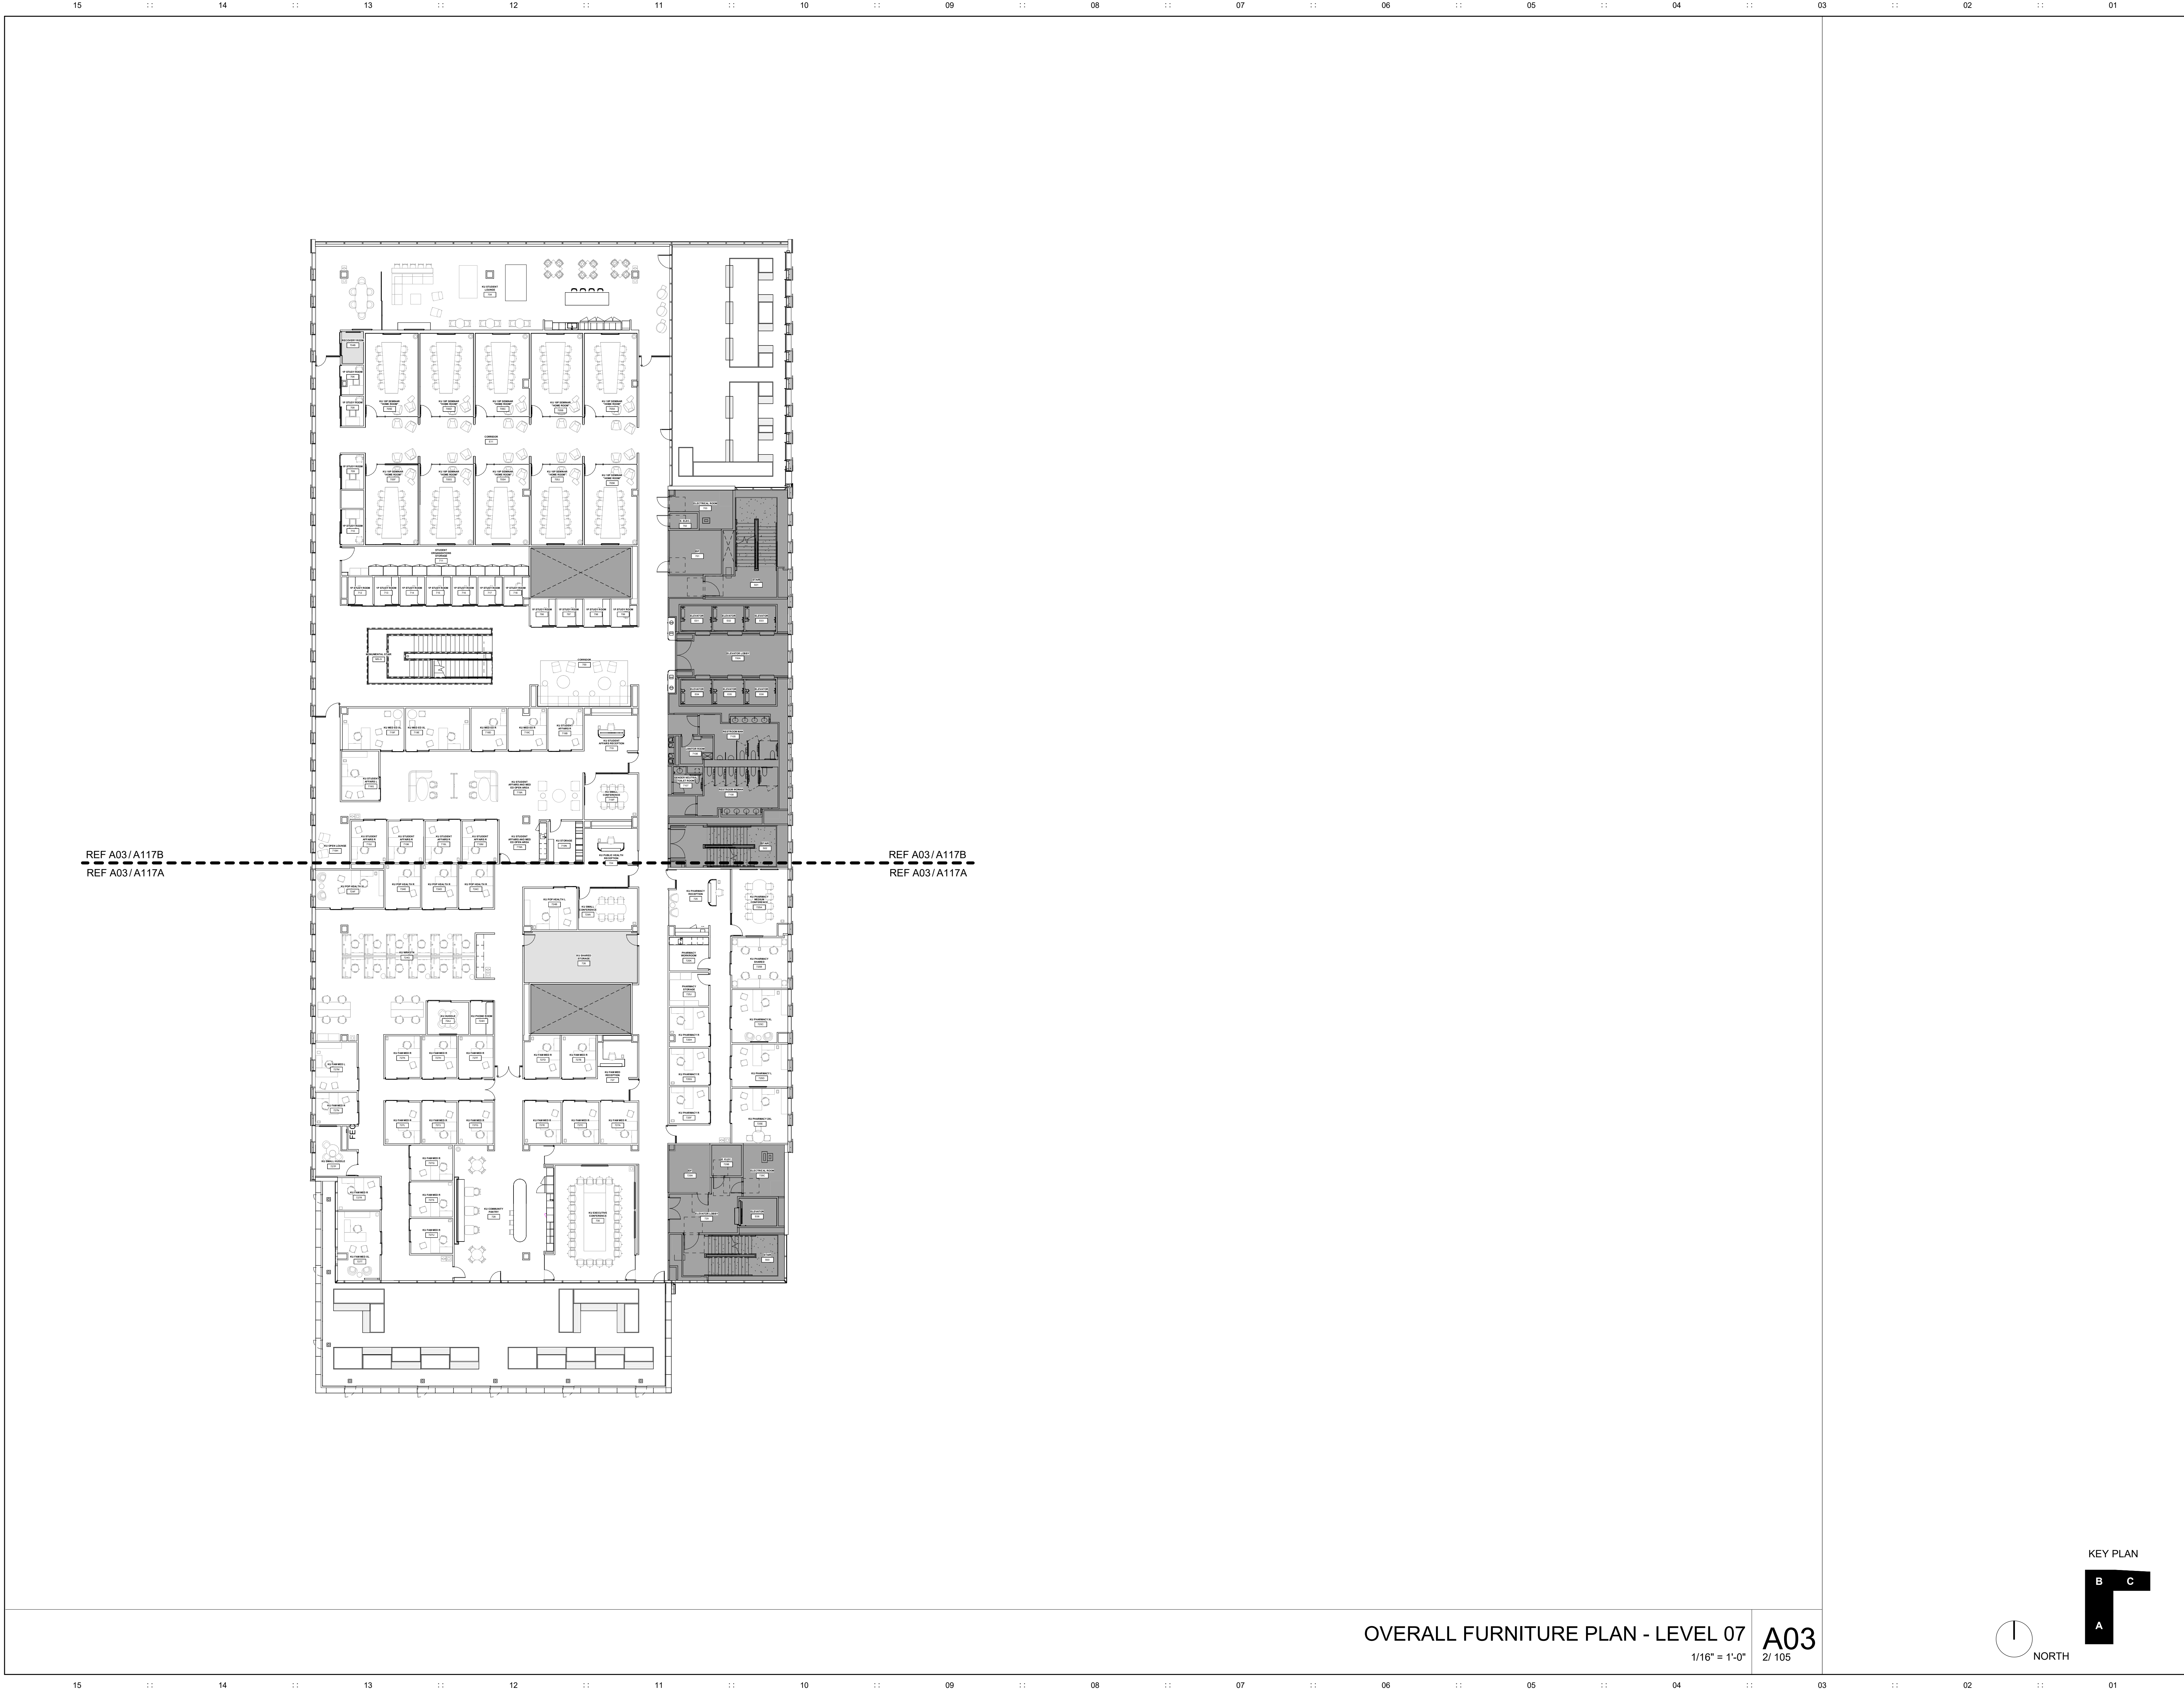

OVERALL FURNITURE PLAN - LEVEL 07

A03
2/ 105

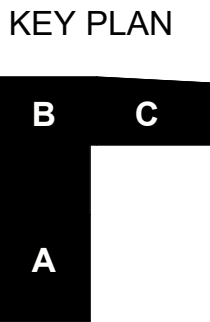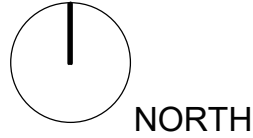

helix

Architecture + Design
KS License No. A-160
220 w 18th street, suite 100
Kansas City, Missouri 64108
P: 816-300-0300
helixus.com

Clay Andrew Phillips
Registered Architect
License #4906

Design Architect
CO Architects
5750 Wilshire Boulevard, Suite 550
Los Angeles, CA 90036
P: 323.525.0500

Civil Engineer / Landscape Architect
MKEC Engineering
411 North Webb Road
Wichita, KS 67206
P: 316.684.9600

Structural Engineer
KPFF Consulting Engineers
1630 Des Peres Road, Suite 100
St. Louis, MO 63131
P: 314.835.0524

MEPPP Engineer
Henderson Engineers
8345 Lenexa Drive
Lenexa, KS 66214
P: 913.742.5000

Fire Sprinkler Design
FSC
8675 West 96th Street
Overland Park, KS 66212
P: 913.722.3473

Audiovisual / IT / Security
NV5 Engineering & Technology
1501 Reedsdale Street, Suite 300
Pittsburgh, PA 15233
P: 402.408.4104

Branding / Signage / Wayfinding
Dimensional Innovations
3421 Meriam Drive
Overland Park, KS 66203
P: 913.384.3488

Building Envelope Consultant
WSP
30 N La Salle Street, Suite 4200
Chicago, IL 60602
P: 312.782.8150

Revisions:

Department of Administration
Office of Facilities & Procurement
Design, Construction &
Compliance
700 SW Harrison, Suite 1200
Topeka, Kansas 66603
Phone 785-296-8899


WICHITA STATE UNIVERSITY AND
THE UNIVERSITY OF KANSAS MEDICAL CENTER
WICHITA BIOMEDICAL CAMPUS - PHASE 1
201 S. TOPEKA AVENUE
WICHITA, KANSAS 67202
DATE: 08.12.2024
DRAWN BY: Author

FURNITURE PLAN -
LEVEL 07

A-014707

F107


BID PACKAGE #3

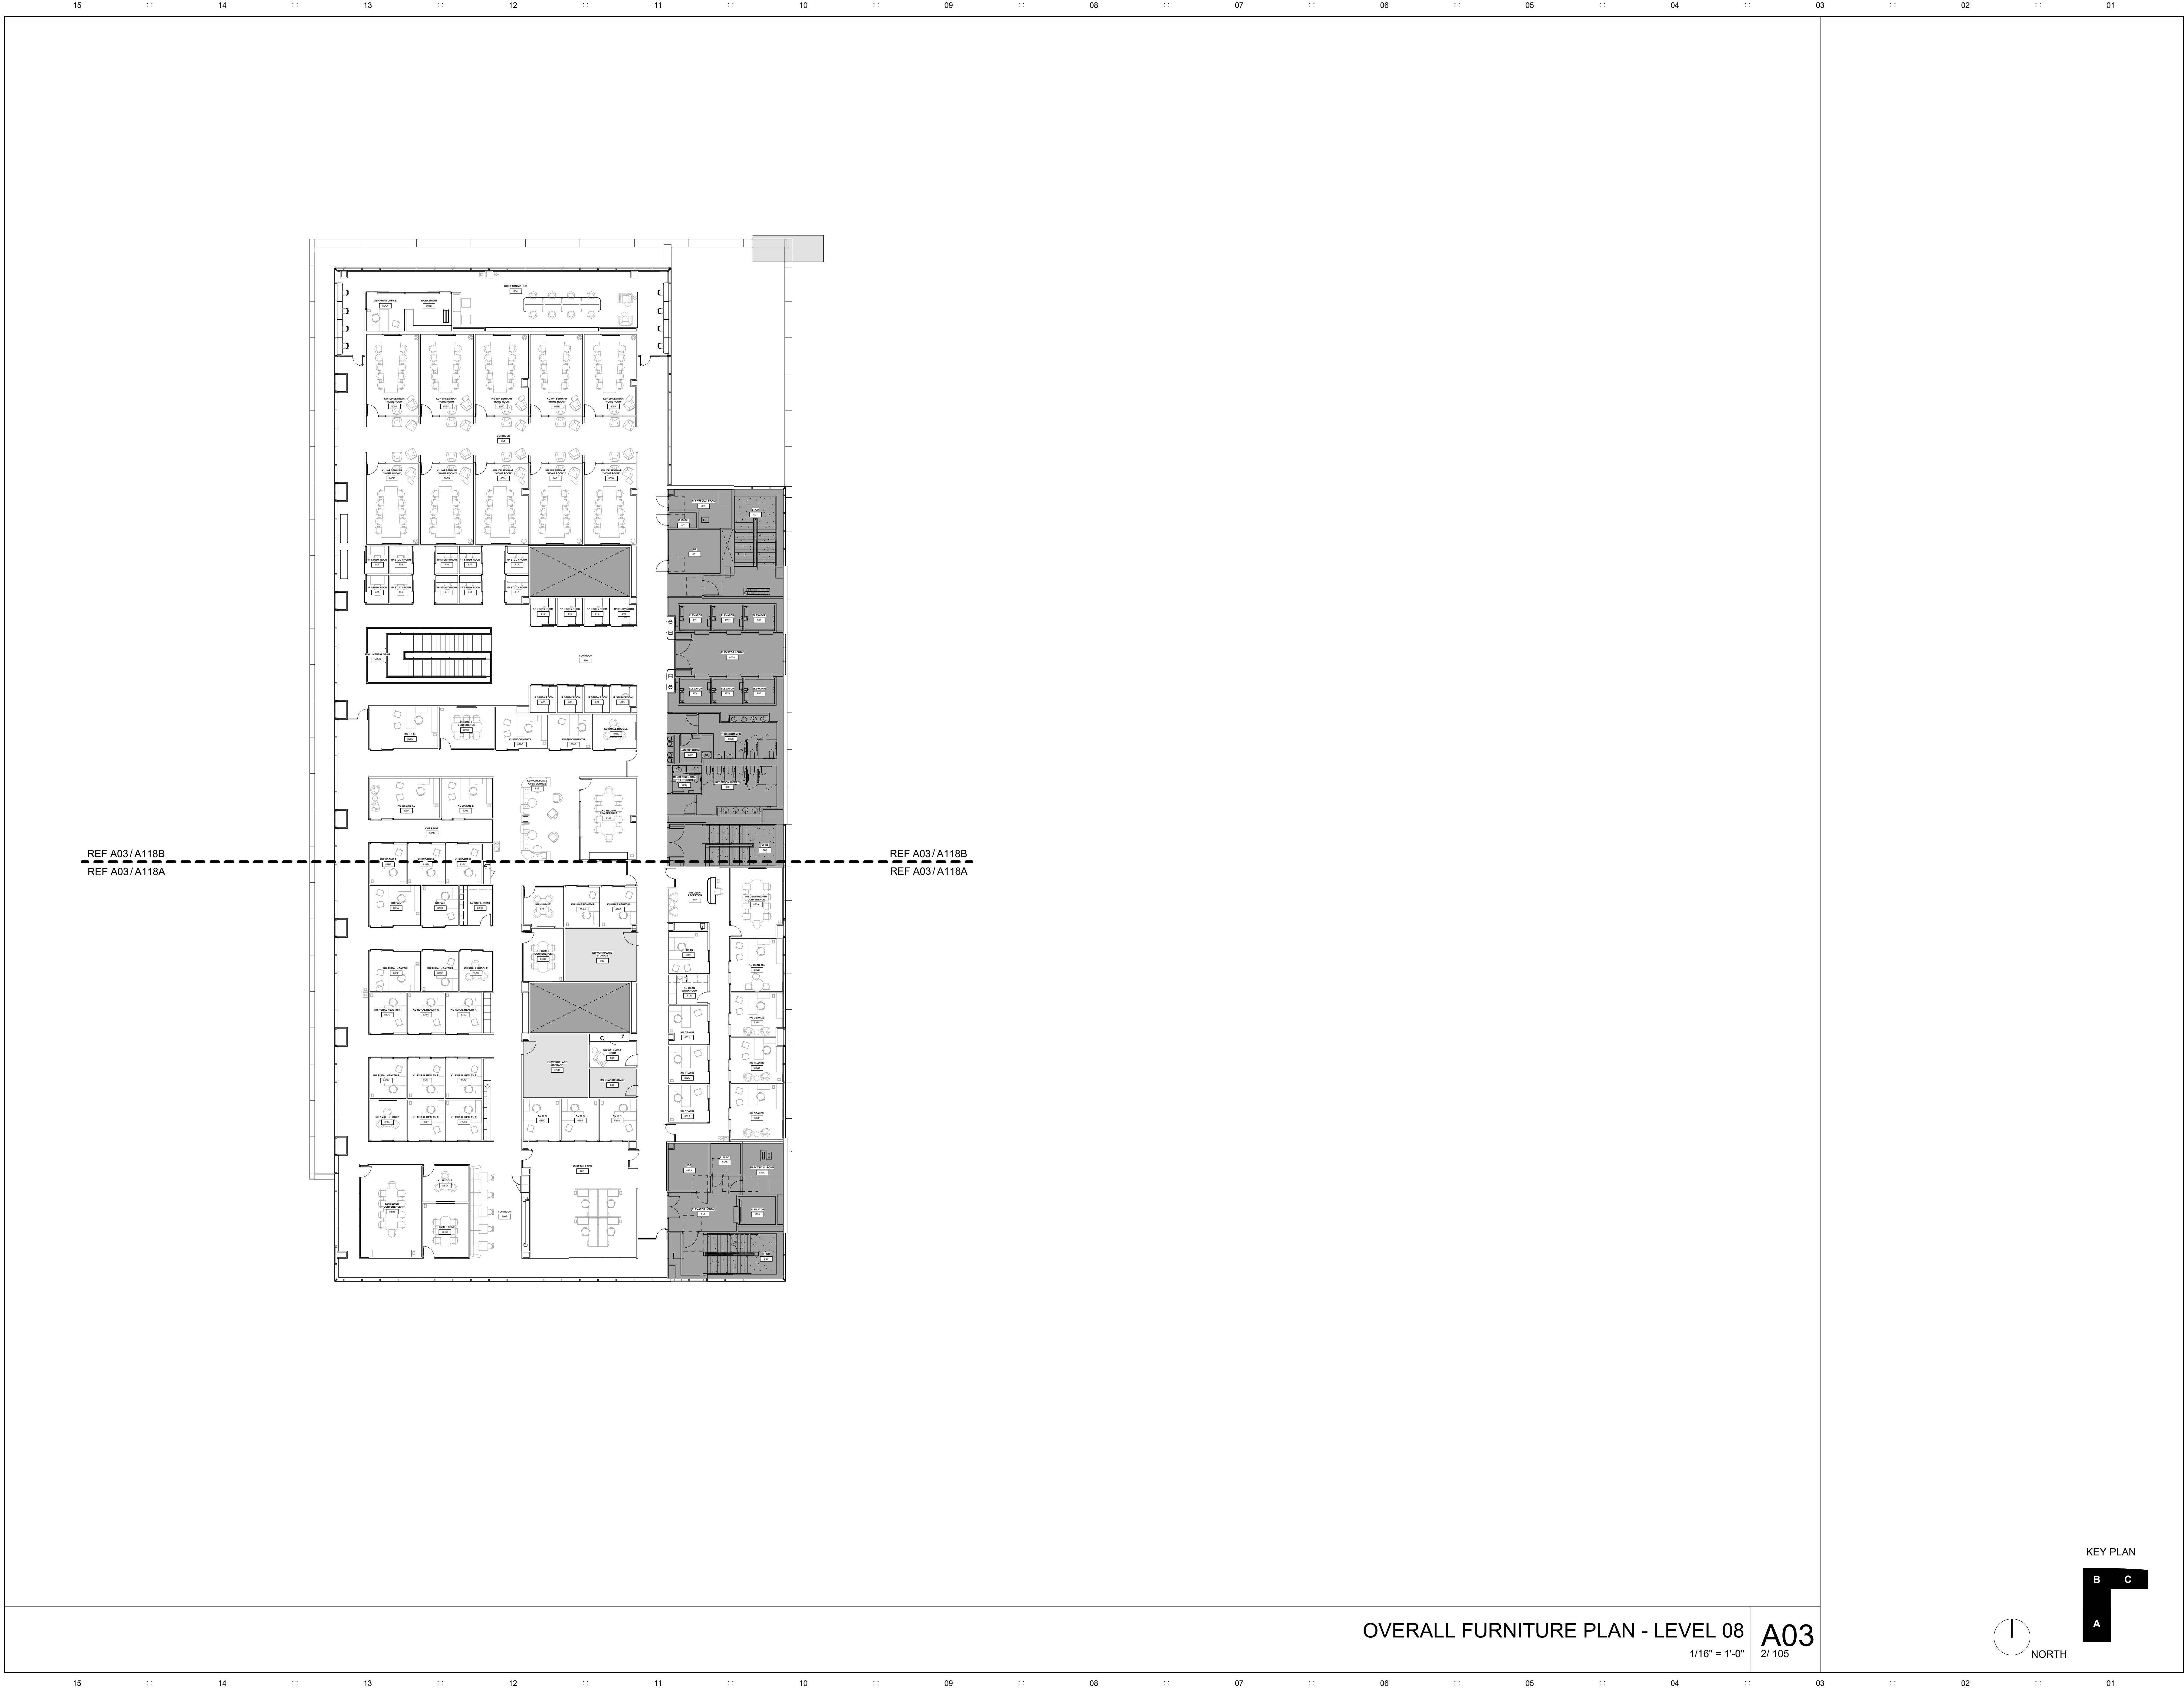


OVERALL FURNITURE PLAN - LEVEL 08

1/16" = 1'-0"

A03
2/ 105

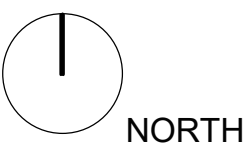

KEY PLAN


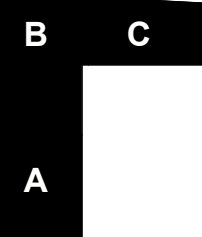


Revisions:	
Department of Administration Office of Facilities & Procurement Design, Construction & Compliance 700 SW Harrison, Suite 1200 Topeka, Kansas 66603 Phone 785-296-8899	
WICHITA STATE UNIVERSITY AND THE UNIVERSITY OF KANSAS MEDICAL CENTER WICHITA BIOMEDICAL CAMPUS - PHASE 1 201 S. TOPEKA AVENUE WICHITA, KANSAS 67202 DATE: 08.12.2024 DRAWN BY: Author	
FURNITURE PLAN - LEVEL 08	
A-014707	
F108	
BID PACKAGE #3	



LEVEL 01 FURNITURE PLAN - AREA A

A03
G03/ A111D

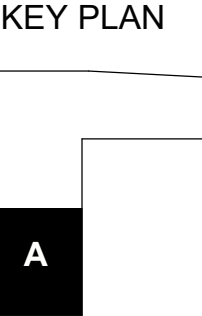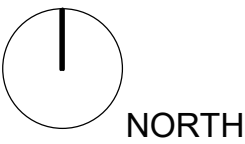

- ANCILLARY
- CLASSROOM & HEALTHCARE
- OFFICE
- MEETING
- CLINIC ANCILLARY

helix
Architecture + Design
KS License No. A-160
220 w 18th street, suite 100
Kansas City, Missouri 64108
P: 816-300-0300
helixus.com

Clay Andrew Phillips
Registered Architect
License #4908

Design Architect
CO Architects
5750 Wilshire Boulevard, Suite 550
Los Angeles, CA 90036
P: 323.525.0500

Civil Engineer / Landscape Architect
MKEC Engineering
411 North Webb Road
Wichita, KS 67206
P: 316.684.9600

Structural Engineer
KPFF Consulting Engineers
1630 Des Peres Road, Suite 100
St. Louis, MO 63131
P: 314.835.0524

MEPPP Engineer
Henderson Engineers
8345 Lenexa Drive
Lenexa, KS 66214
P: 913.742.5000

Fire Sprinkler Design
FSC
8675 West 96th Street
Overland Park, KS 66212
P: 913.722.3473

Audiovisual / IT / Security
NV5 Engineering & Technology
1501 Reedsdale Street, Suite 300
Pittsburgh, PA 15233
P: 402.408.4104

Branding / Signage / Wayfinding
Dimensional Innovations
3421 Meriam Drive
Overland Park, KS 66203
P: 913.384.3488

Building Envelope Consultant
WSP
30 N La Salle Street, Suite 4200
Chicago, IL 60602
P: 312.782.8150

Revisions:

Department of Administration
Office of Facilities & Procurement
Design Construction & Compliance
700 SW Harrison, Suite 1200
Topeka, Kansas 66603
Phone 785-296-8899

WICHITA STATE UNIVERSITY AND
THE UNIVERSITY OF KANSAS MEDICAL CENTER
WICHITA BIOMEDICAL CAMPUS - PHASE 1
201 S. TOPEKA AVENUE
WICHITA, KANSAS 67202
DATE: 08.12.2024 DRAWN BY: Author


FURNITURE PLAN -

LEVEL 01 - AREA A

A-014707

F111A

BID PACKAGE #3

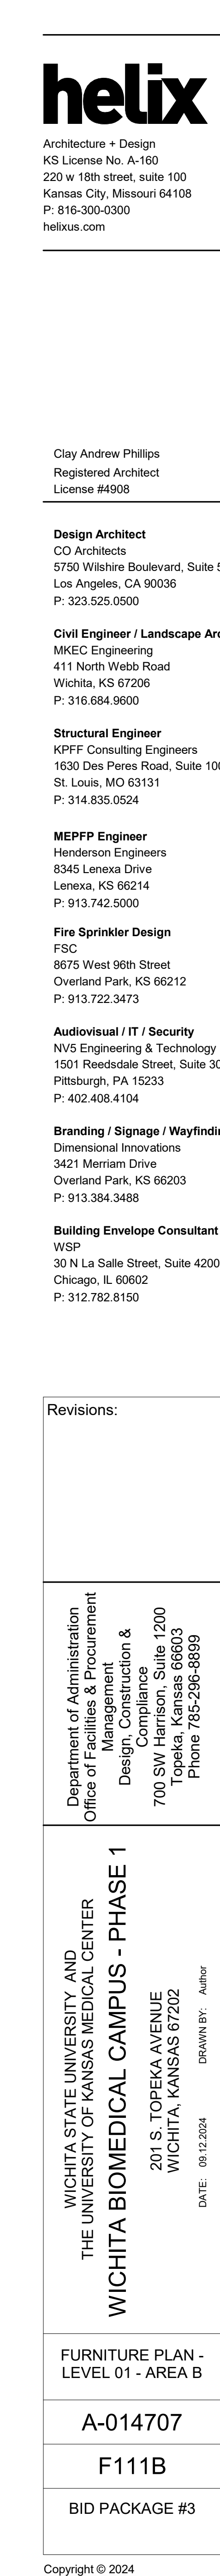

Revisions:

Department of Administration
Office of Facilities & Procurement
Management
Design, Construction &
Compliance
700 SW Harrison, Suite 1200
Topeka, Kansas 66603
Phone 765-296-8899

WICHITA STATE UNIVERSITY, AND
THE UNIVERSITY OF KANSAS MEDICAL CENTER


WICHITA BIOMEDICAL CAMPUS - PHASE 1

201 S. TOPEKA AVENUE
WICHITA, KANSAS 67202

DATE: 09/12/2004 DRAWN BY: Author


FURNITURE PLAN -
LEVEL 01 - AREA C

A-014707
F111C

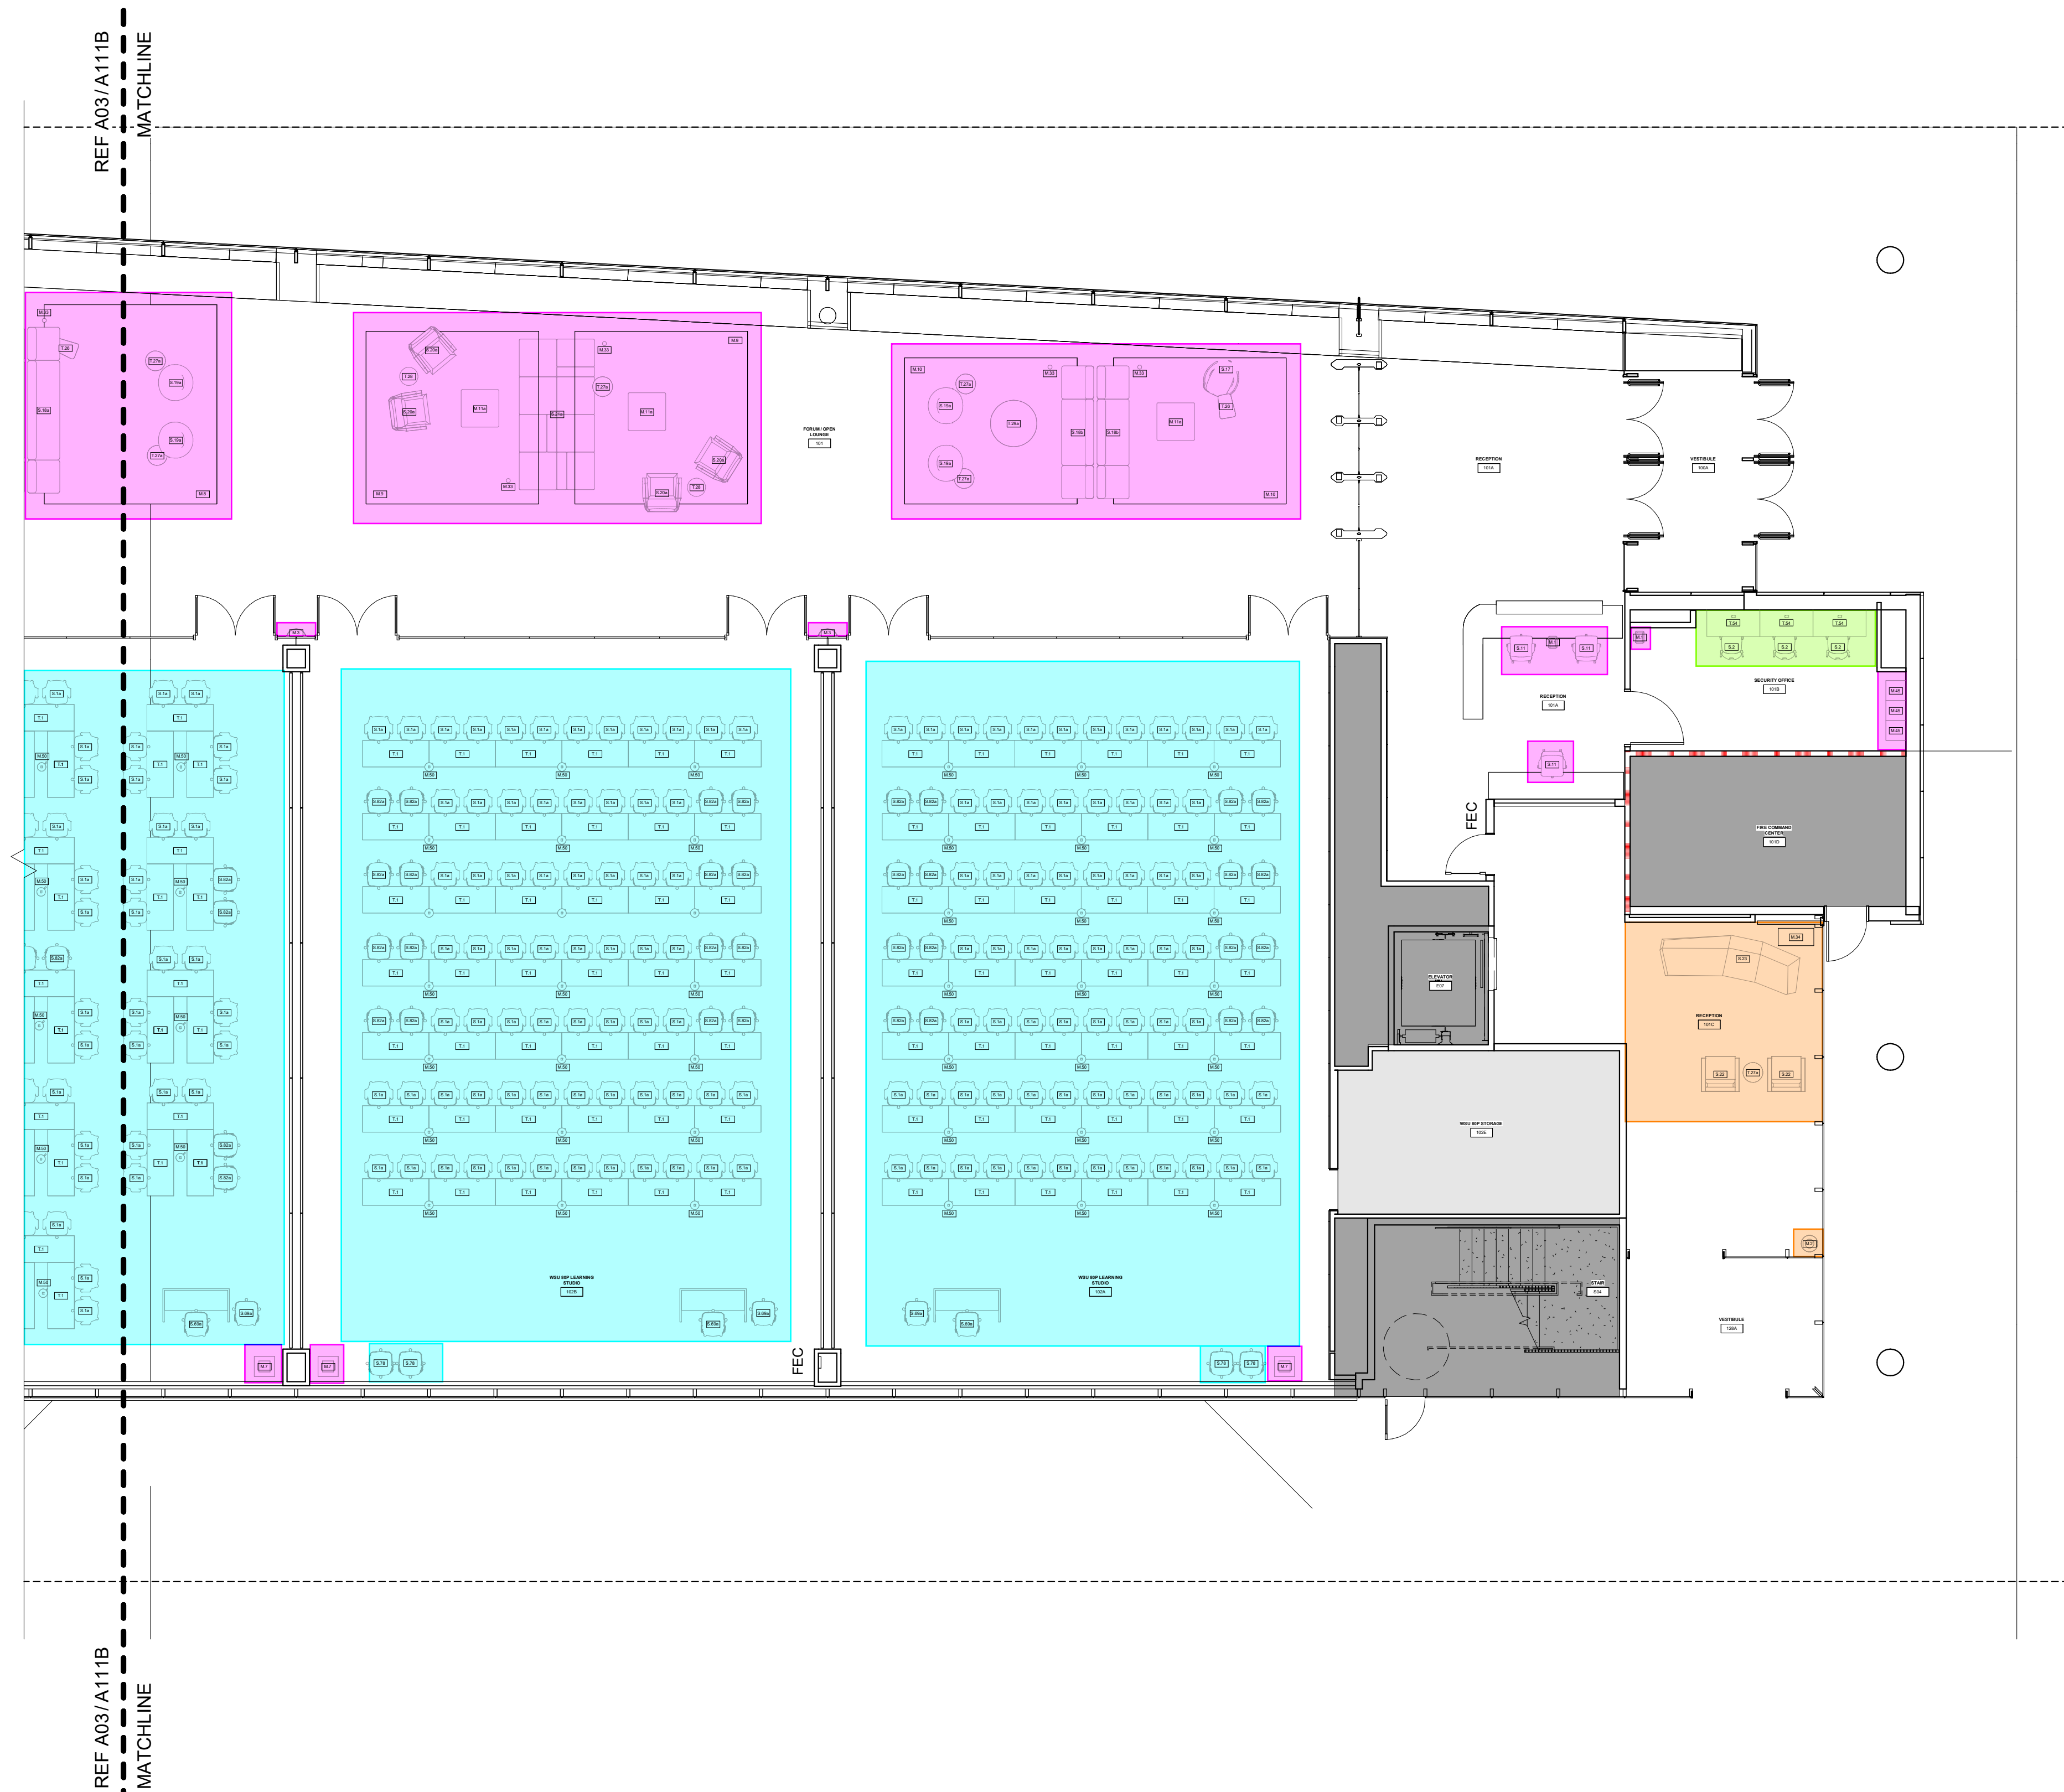


LEVEL 01 FURNITURE PLAN - AREA C

A03
G03/ A111D

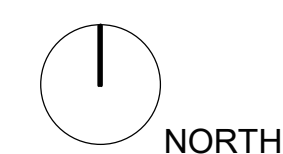

KEY PLAN

C

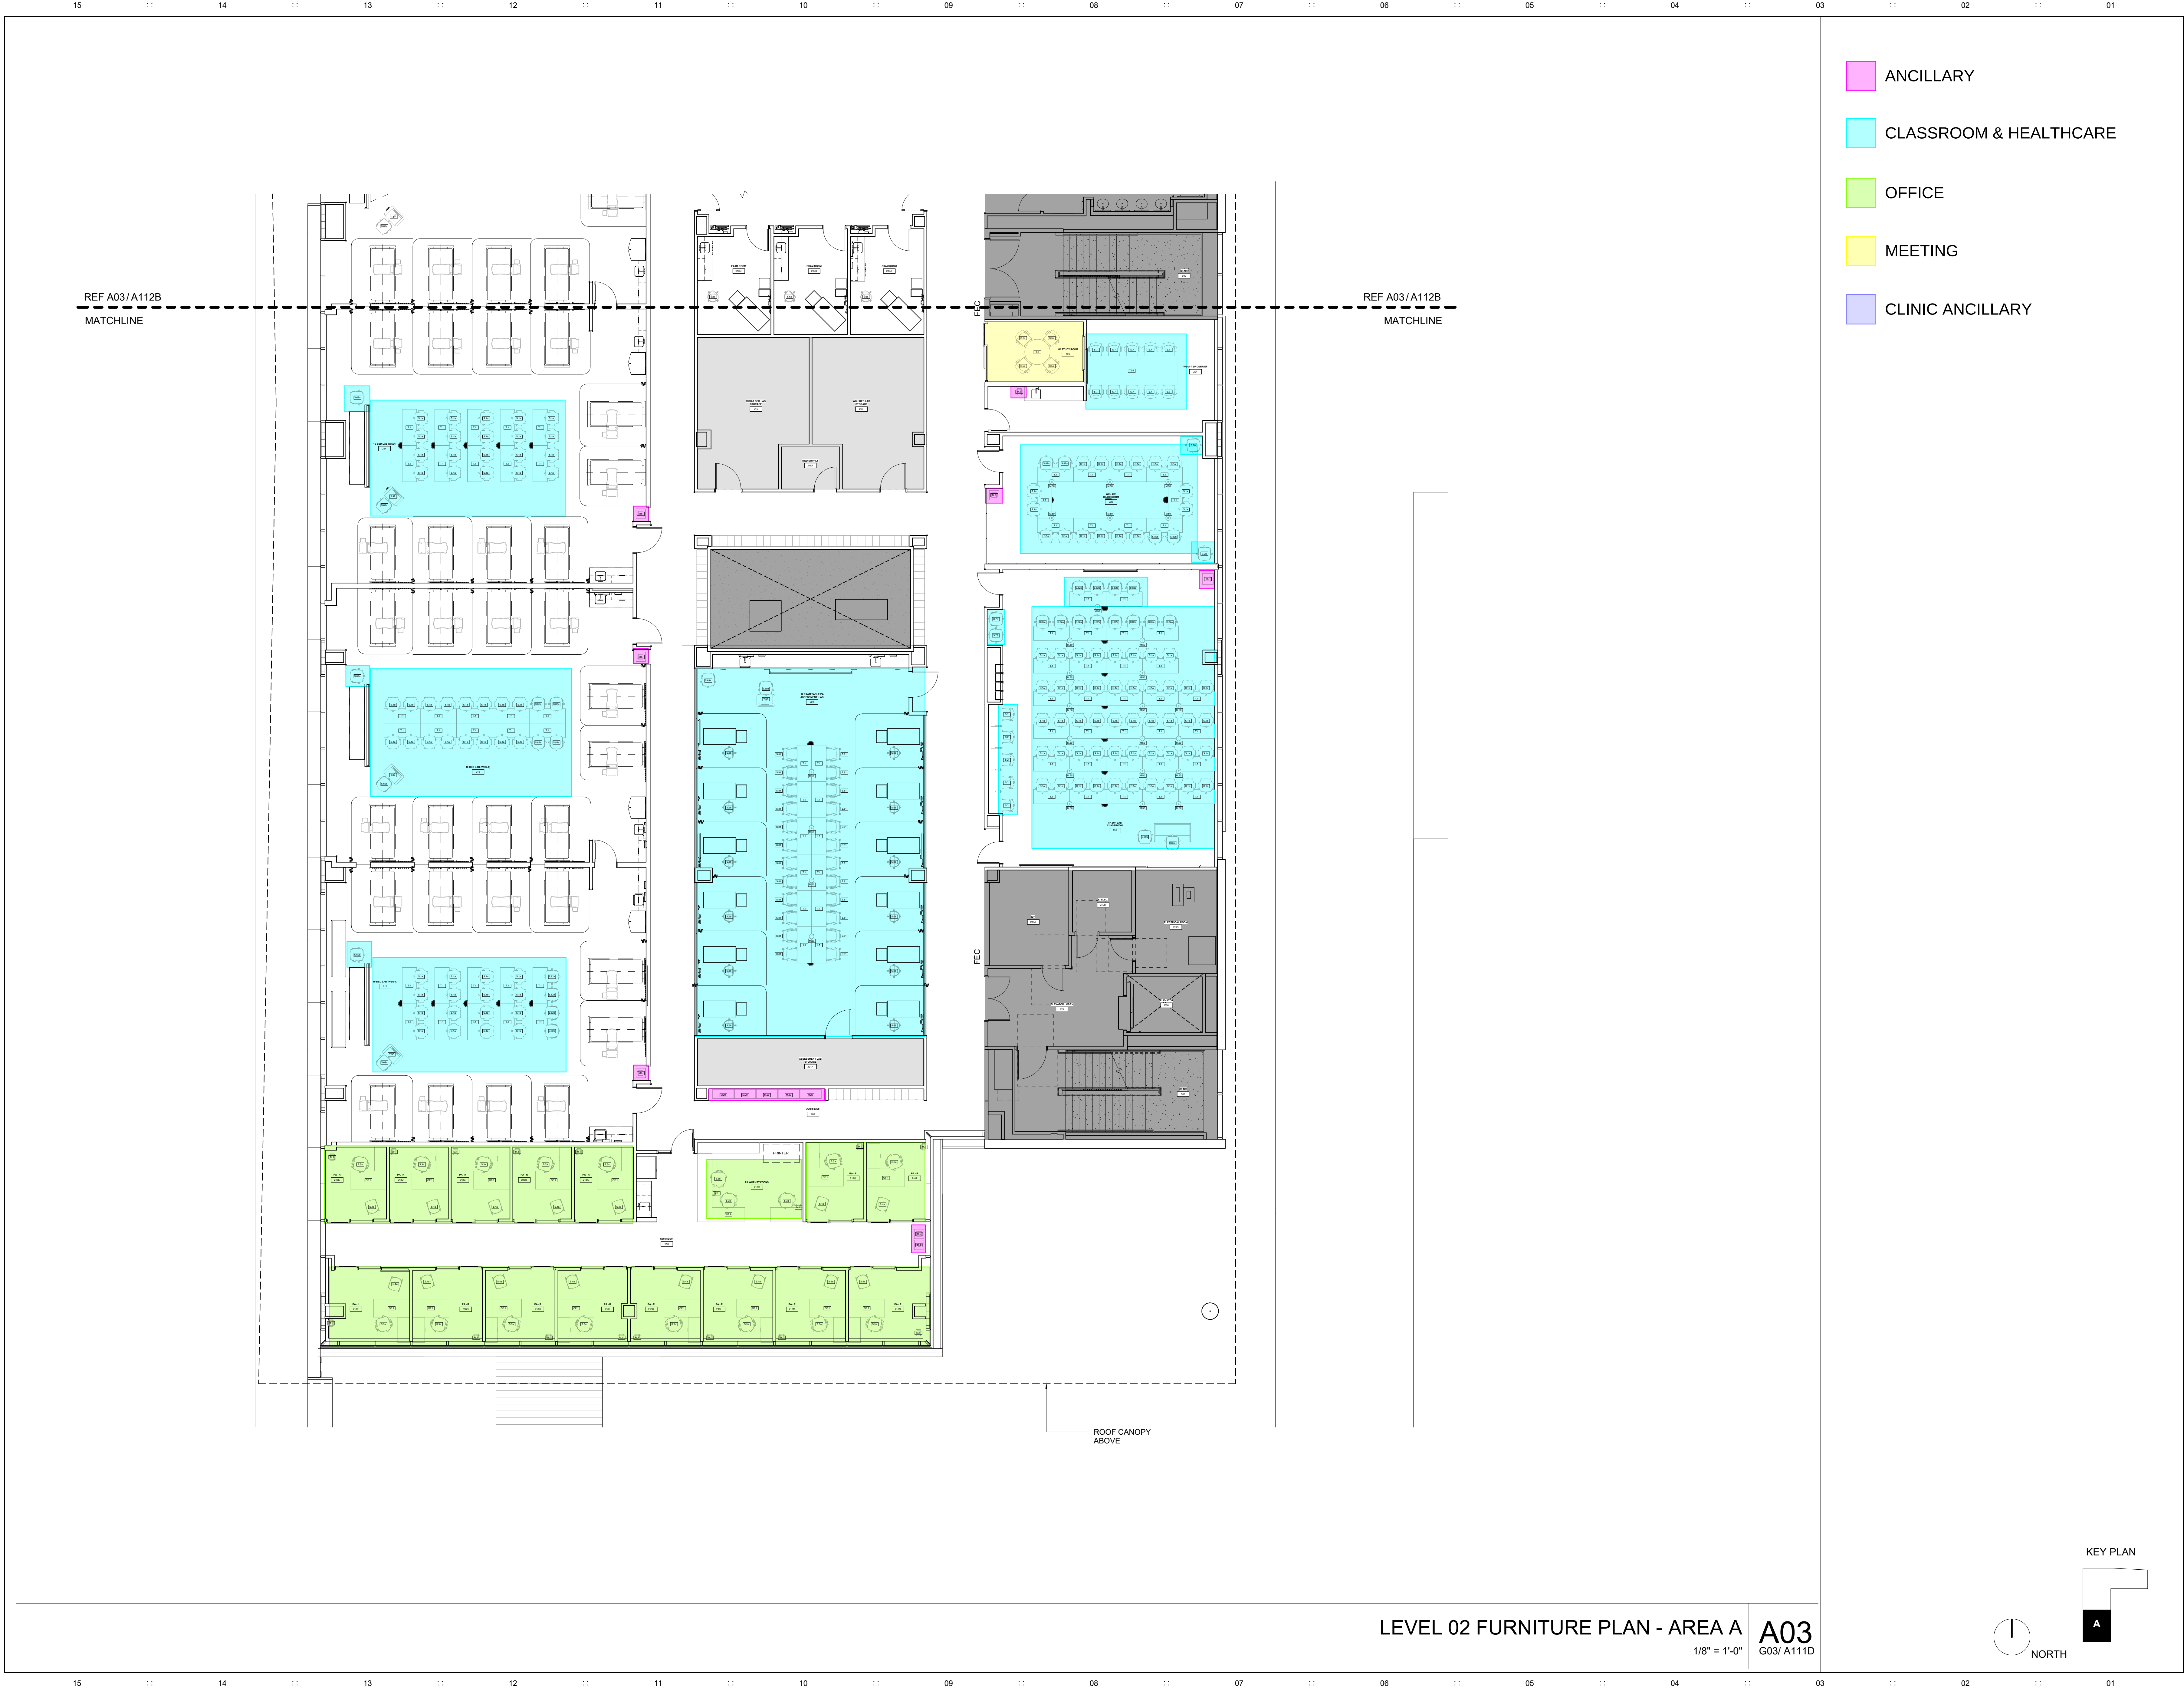

helix

Architecture + Design
KS License No. A-160
220 w 18th street, suite 100
Kansas City, Missouri 64108
P: 816-300-0300
helixus.com

Clay Andrew Phillips
Registered Architect
License #4906

Design Architect
CO Architects
5750 Wilshire Boulevard, Suite 550
Los Angeles, CA 90036
P: 323.525.0500

Civil Engineer / Landscape Architect
MKEC Engineering
411 North Webb Road
Wichita, KS 67206
P: 316.684.9600

Structural Engineer
KPFF Consulting Engineers
1630 Des Peres Road, Suite 100
St. Louis, MO 63131
P: 314.835.0524

MEPPP Engineer
Henderson Engineers
8345 Lenexa Drive
Lenexa, KS 66214
P: 913.742.5000

Fire Sprinkler Design
FSC
8675 West 96th Street
Overland Park, KS 66212
P: 913.722.3473

Audiovisual / IT / Security
NV5 Engineering & Technology
1501 Reedsdale Street, Suite 300
Pittsburgh, PA 15233
P: 402.408.4104

Branding / Signage / Wayfinding
Dimensional Innovations
3421 Meriam Drive
Overland Park, KS 66203
P: 913.384.3488

Building Envelope Consultant
WSP
30 N La Salle Street, Suite 4200
Chicago, IL 60602
P: 312.782.8150

Revisions:

Department of Administration
Office of Facilities & Procurement
Design Construction &
Compliance
700 SW Harrison, Suite 1200
Topeka, Kansas 66603
Phone 785-296-8899

WICHITA STATE UNIVERSITY AND
THE UNIVERSITY OF KANSAS MEDICAL CENTER
WICHITA BIOMEDICAL CAMPUS - PHASE 1
201 S. TOPEKA AVENUE
WICHITA, KANSAS 67202
DATE: 08.12.2024
DRAWN BY: Author


FURNITURE PLAN -
LEVEL 02 - AREA A

A-014707

F112A


BID PACKAGE #3

Copyright © 2024

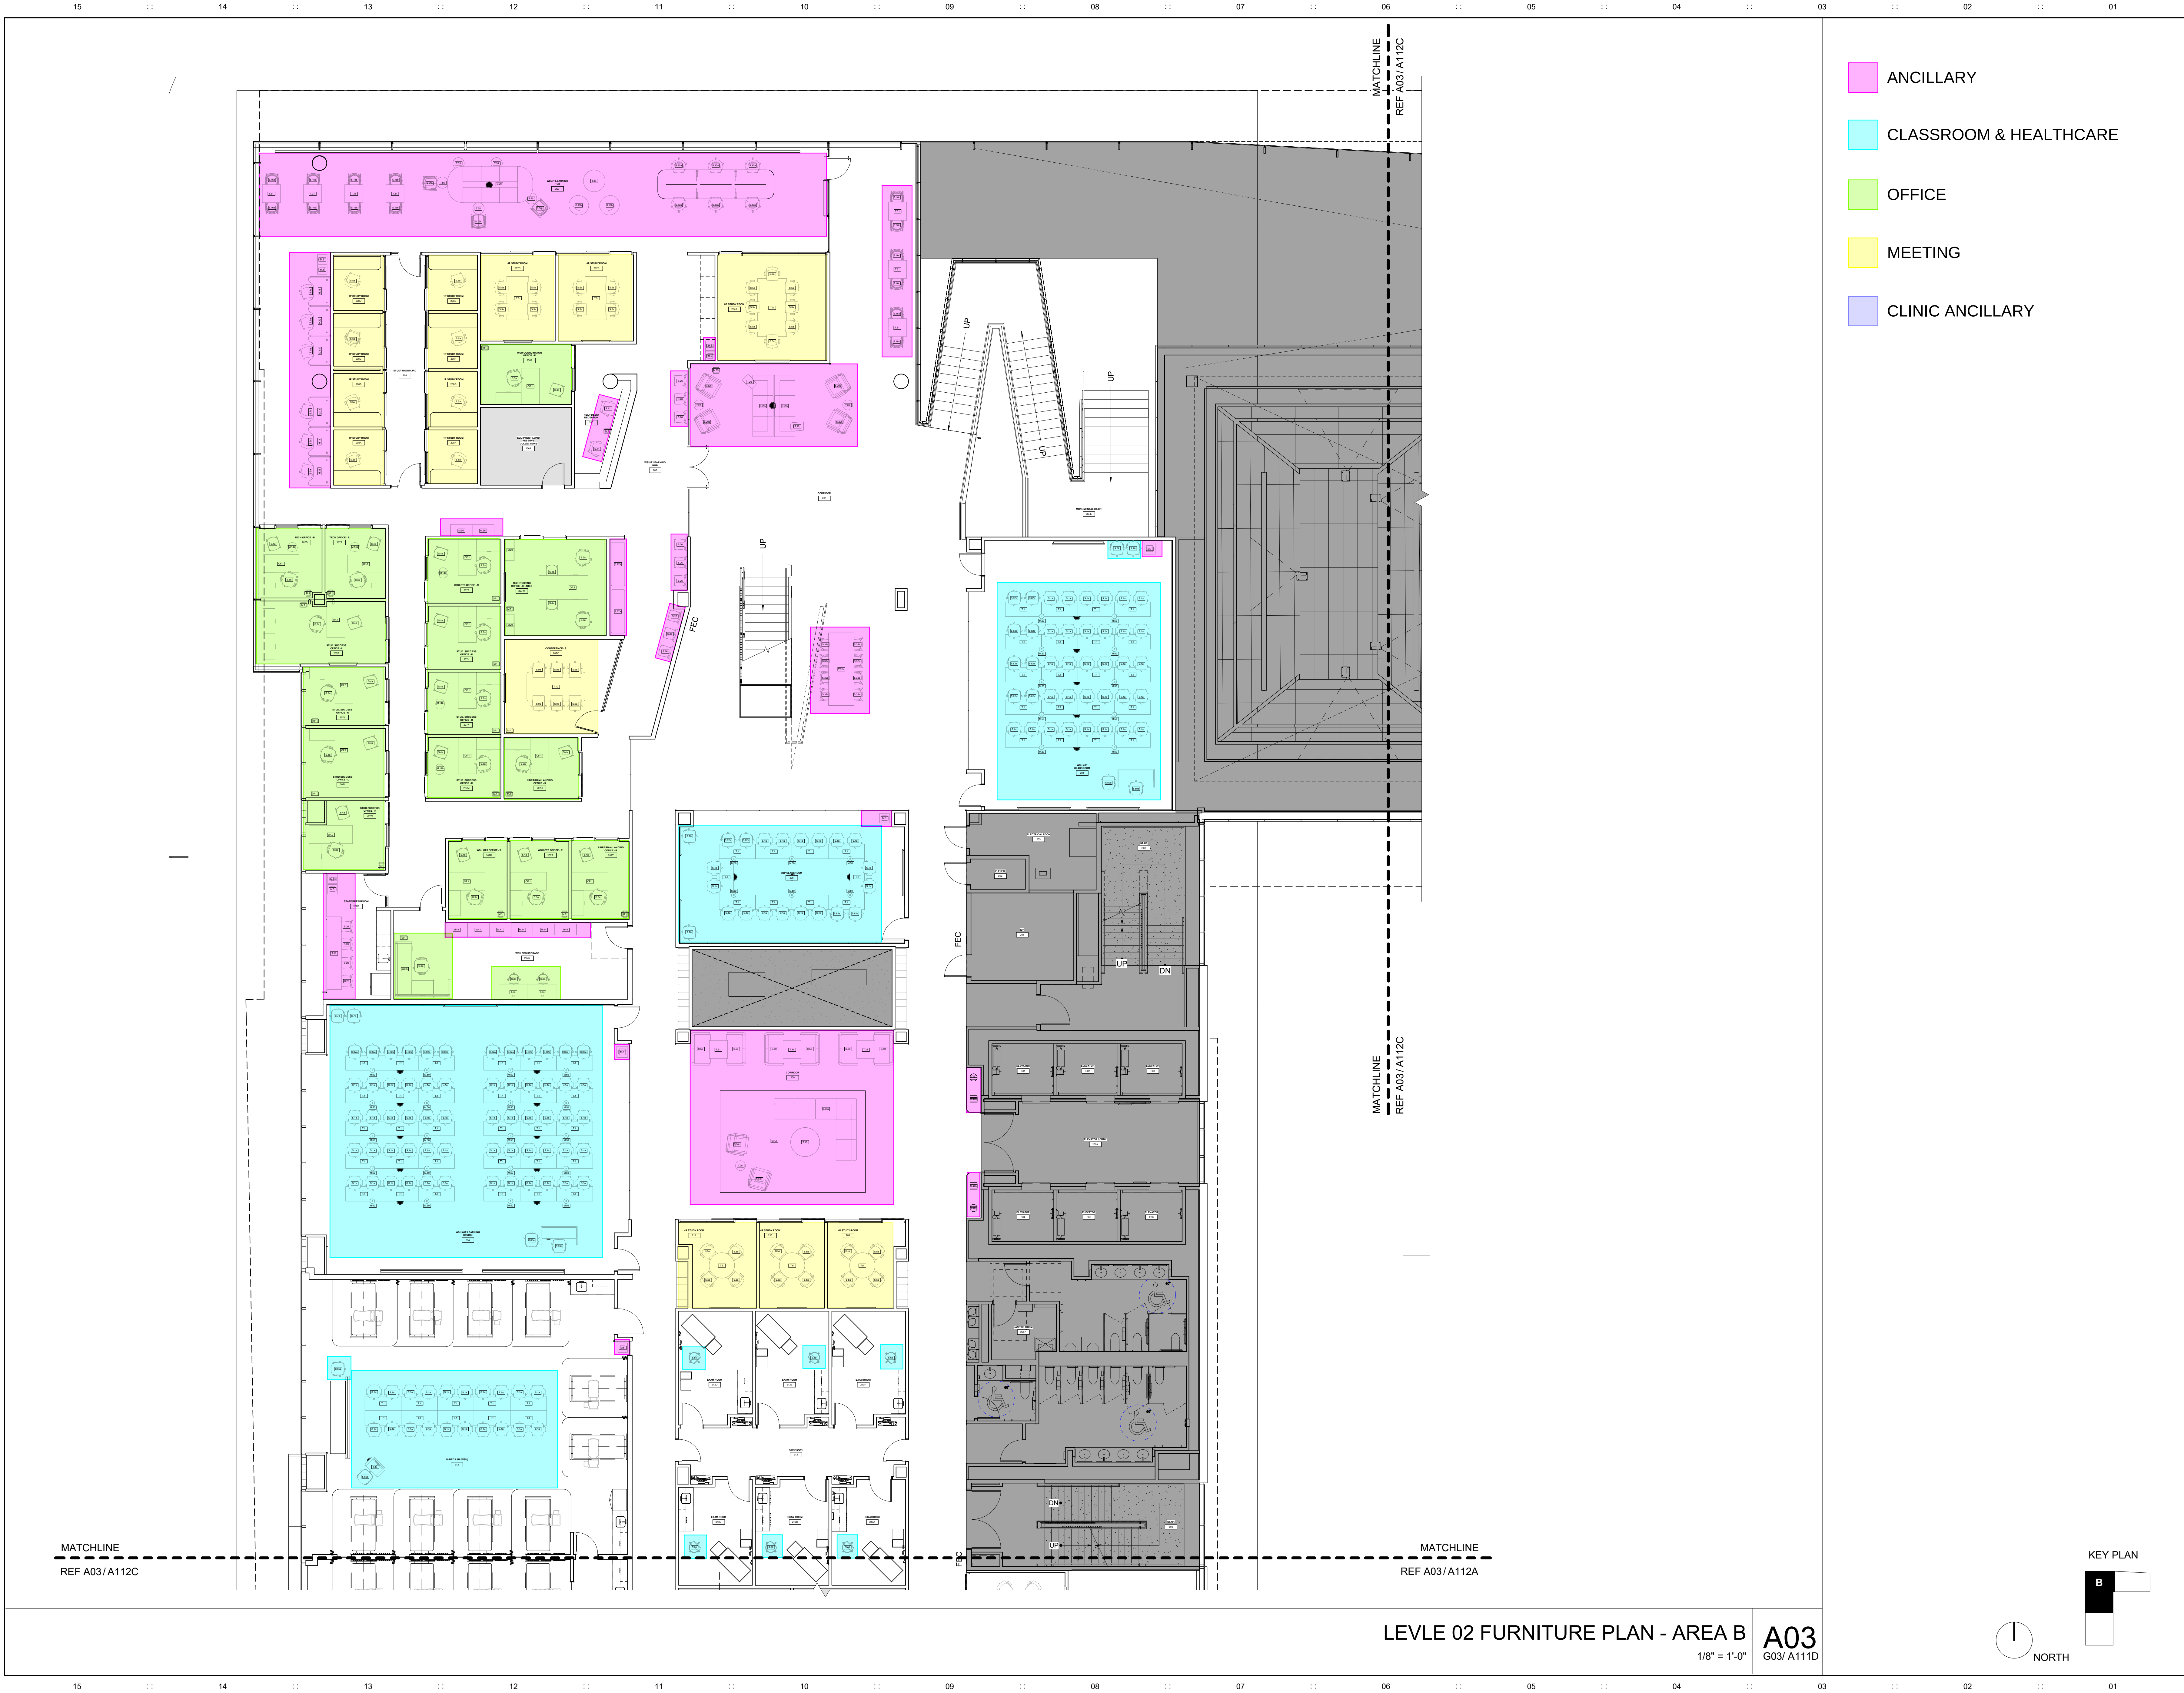

- ANCILLARY
- CLASSROOM & HEALTHCARE
- OFFICE
- MEETING
- CLINIC ANCILLARY

LEVLE 02 FURNITURE PLAN - AREA B
A03
G03/ A111D
1/8" = 1'-0"

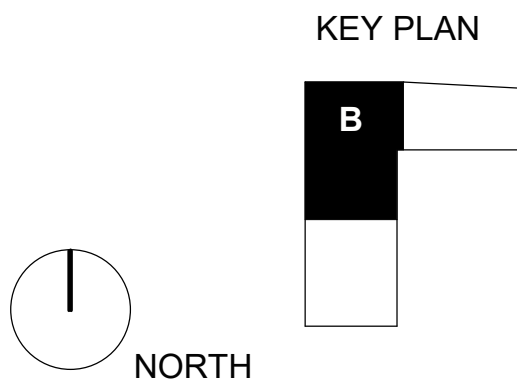

helix
Architecture + Design
KS License No. A-160
220 w 18th street, suite 100
Kansas City, Missouri 64108
P: 816-300-0300
helixus.com

Clay Andrew Phillips
Registered Architect
License #4908

Design Architect
CO Architects
5750 Wilshire Boulevard, Suite 550
Los Angeles, CA 90036
P: 323.525.0500

Civil Engineer / Landscape Architect
MKEC Engineering
411 North Webb Road
Wichita, KS 67206
P: 316.684.9600

Structural Engineer
KPFF Consulting Engineers
1630 Des Peres Road, Suite 100
St. Louis, MO 63131
P: 314.835.0524

MEFPF Engineer
Henderson Engineers
8345 Lenexa Drive
Lenexa, KS 66214
P: 913.742.5000

Fire Sprinkler Design
FSC
8675 West 96th Street
Overland Park, KS 66212
P: 913.722.3473

Audiovisual / IT / Security
NV5 Engineering & Technology
1501 Reedsdale Street, Suite 300
Pittsburgh, PA 15233
P: 402.408.4104

Branding / Signage / Wayfinding
Dimensional Innovations
3421 Meriam Drive
Overland Park, KS 66203
P: 913.384.3488

Building Envelope Consultant
WSP
30 N La Salle Street, Suite 4200
Chicago, IL 60602
P: 312.782.8150


Revisions:

Department of Administration
Office of Facilities & Procurement
Design, Construction &
Compliance
700 SW Harrison, Suite 1200
Topeka, Kansas 66603
Phone 785-296-8899


WICHITA STATE UNIVERSITY AND
THE UNIVERSITY OF KANSAS MEDICAL CENTER
WICHITA BIOMEDICAL CAMPUS - PHASE 1
201 S. TOPEKA AVENUE
WICHITA, KANSAS 67202
DATE: 06.12.2024
DRAWN BY: Author

FURNITURE PLAN -
LEVEL 02 - AREA B

A-014707
F112B
BID PACKAGE #3

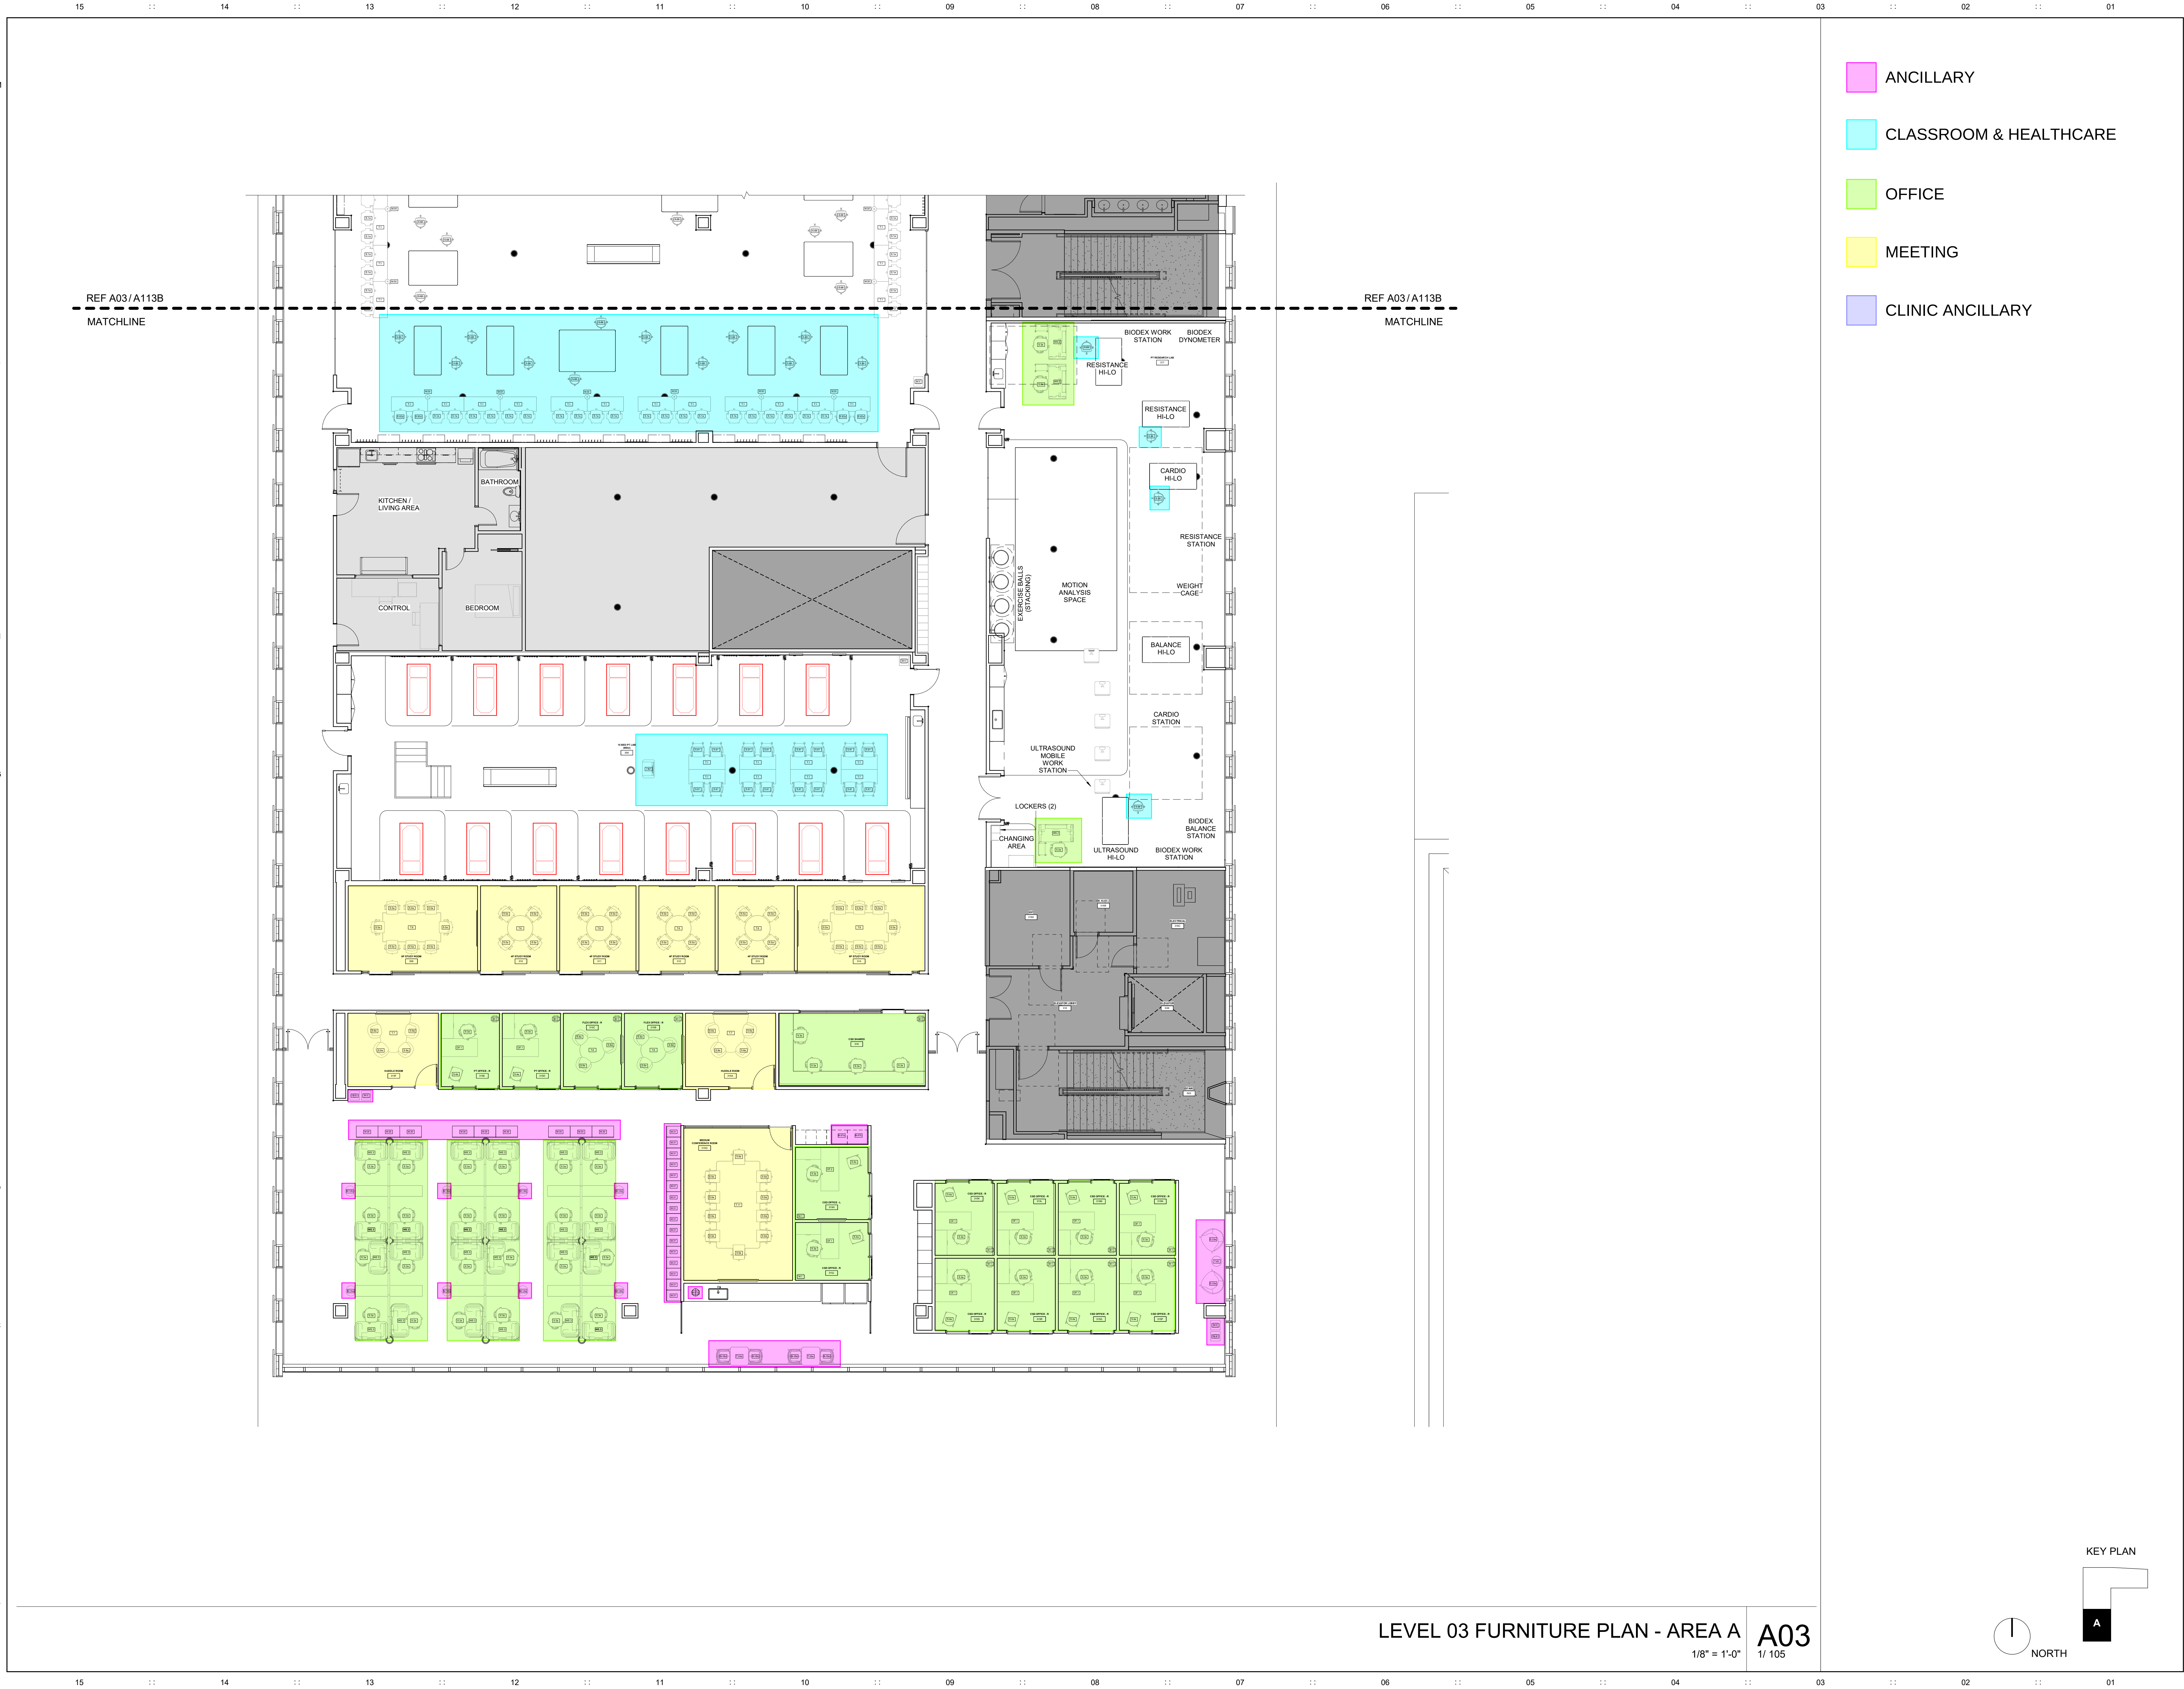

- ANCILLARY
- CLASSROOM & HEALTHCARE
- OFFICE
- MEETING
- CLINIC ANCILLARY

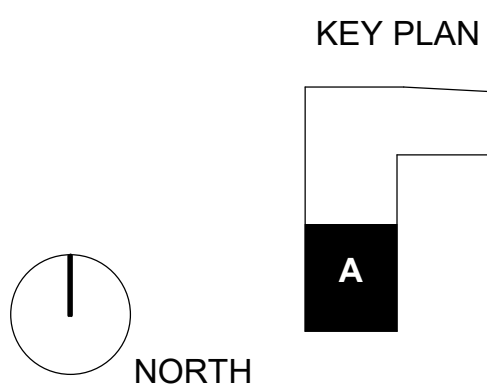

helix
Architecture + Design
KS License No. A-160
220 w 18th street, suite 100
Kansas City, Missouri 64108
P: 816-300-0300
helixus.com

Clay Andrew Phillips
Registered Architect
License #4906

Design Architect
CO Architects
5750 Wilshire Boulevard, Suite 550
Los Angeles, CA 90036
P: 323.525.0500

Civil Engineer / Landscape Architect
MKEC Engineering
411 North Webb Road
Wichita, KS 67206
P: 316.684.9600

Structural Engineer
KPFF Consulting Engineers
1630 Des Peres Road, Suite 100
St. Louis, MO 63131
P: 314.835.0524

MEPPP Engineer
Henderson Engineers
8345 Lenexa Drive
Lenexa, KS 66214
P: 913.742.5000

Fire Sprinkler Design
FSC
8675 West 96th Street
Overland Park, KS 66212
P: 913.722.3473

Audiovisual / IT / Security
NV5 Engineering & Technology
1501 Reedsdale Street, Suite 300
Pittsburgh, PA 15233
P: 402.408.4104

Branding / Signage / Wayfinding
Dimensional Innovations
3421 Meriam Drive
Overland Park, KS 66203
P: 913.384.3488

Building Envelope Consultant
WSP
30 N La Salle Street, Suite 4200
Chicago, IL 60602
P: 312.782.8150

Revisions:

Department of Administration
Office of Facilities & Procurement
Design Construction &
Compliance
700 SW Harrison, Suite 1200
Topeka, Kansas 66603
Phone 785-296-8899

WICHITA STATE UNIVERSITY AND
THE UNIVERSITY OF KANSAS MEDICAL CENTER
WICHITA BIOMEDICAL CAMPUS - PHASE 1
201 S. TOPEKA AVENUE
WICHITA, KANSAS 67202
DATE: 06.12.2024 DRAWN BY: Author


FURNITURE PLAN -
LEVEL 03 - AREA A

A-014707

F113A

BID PACKAGE #3

Copyright © 2024

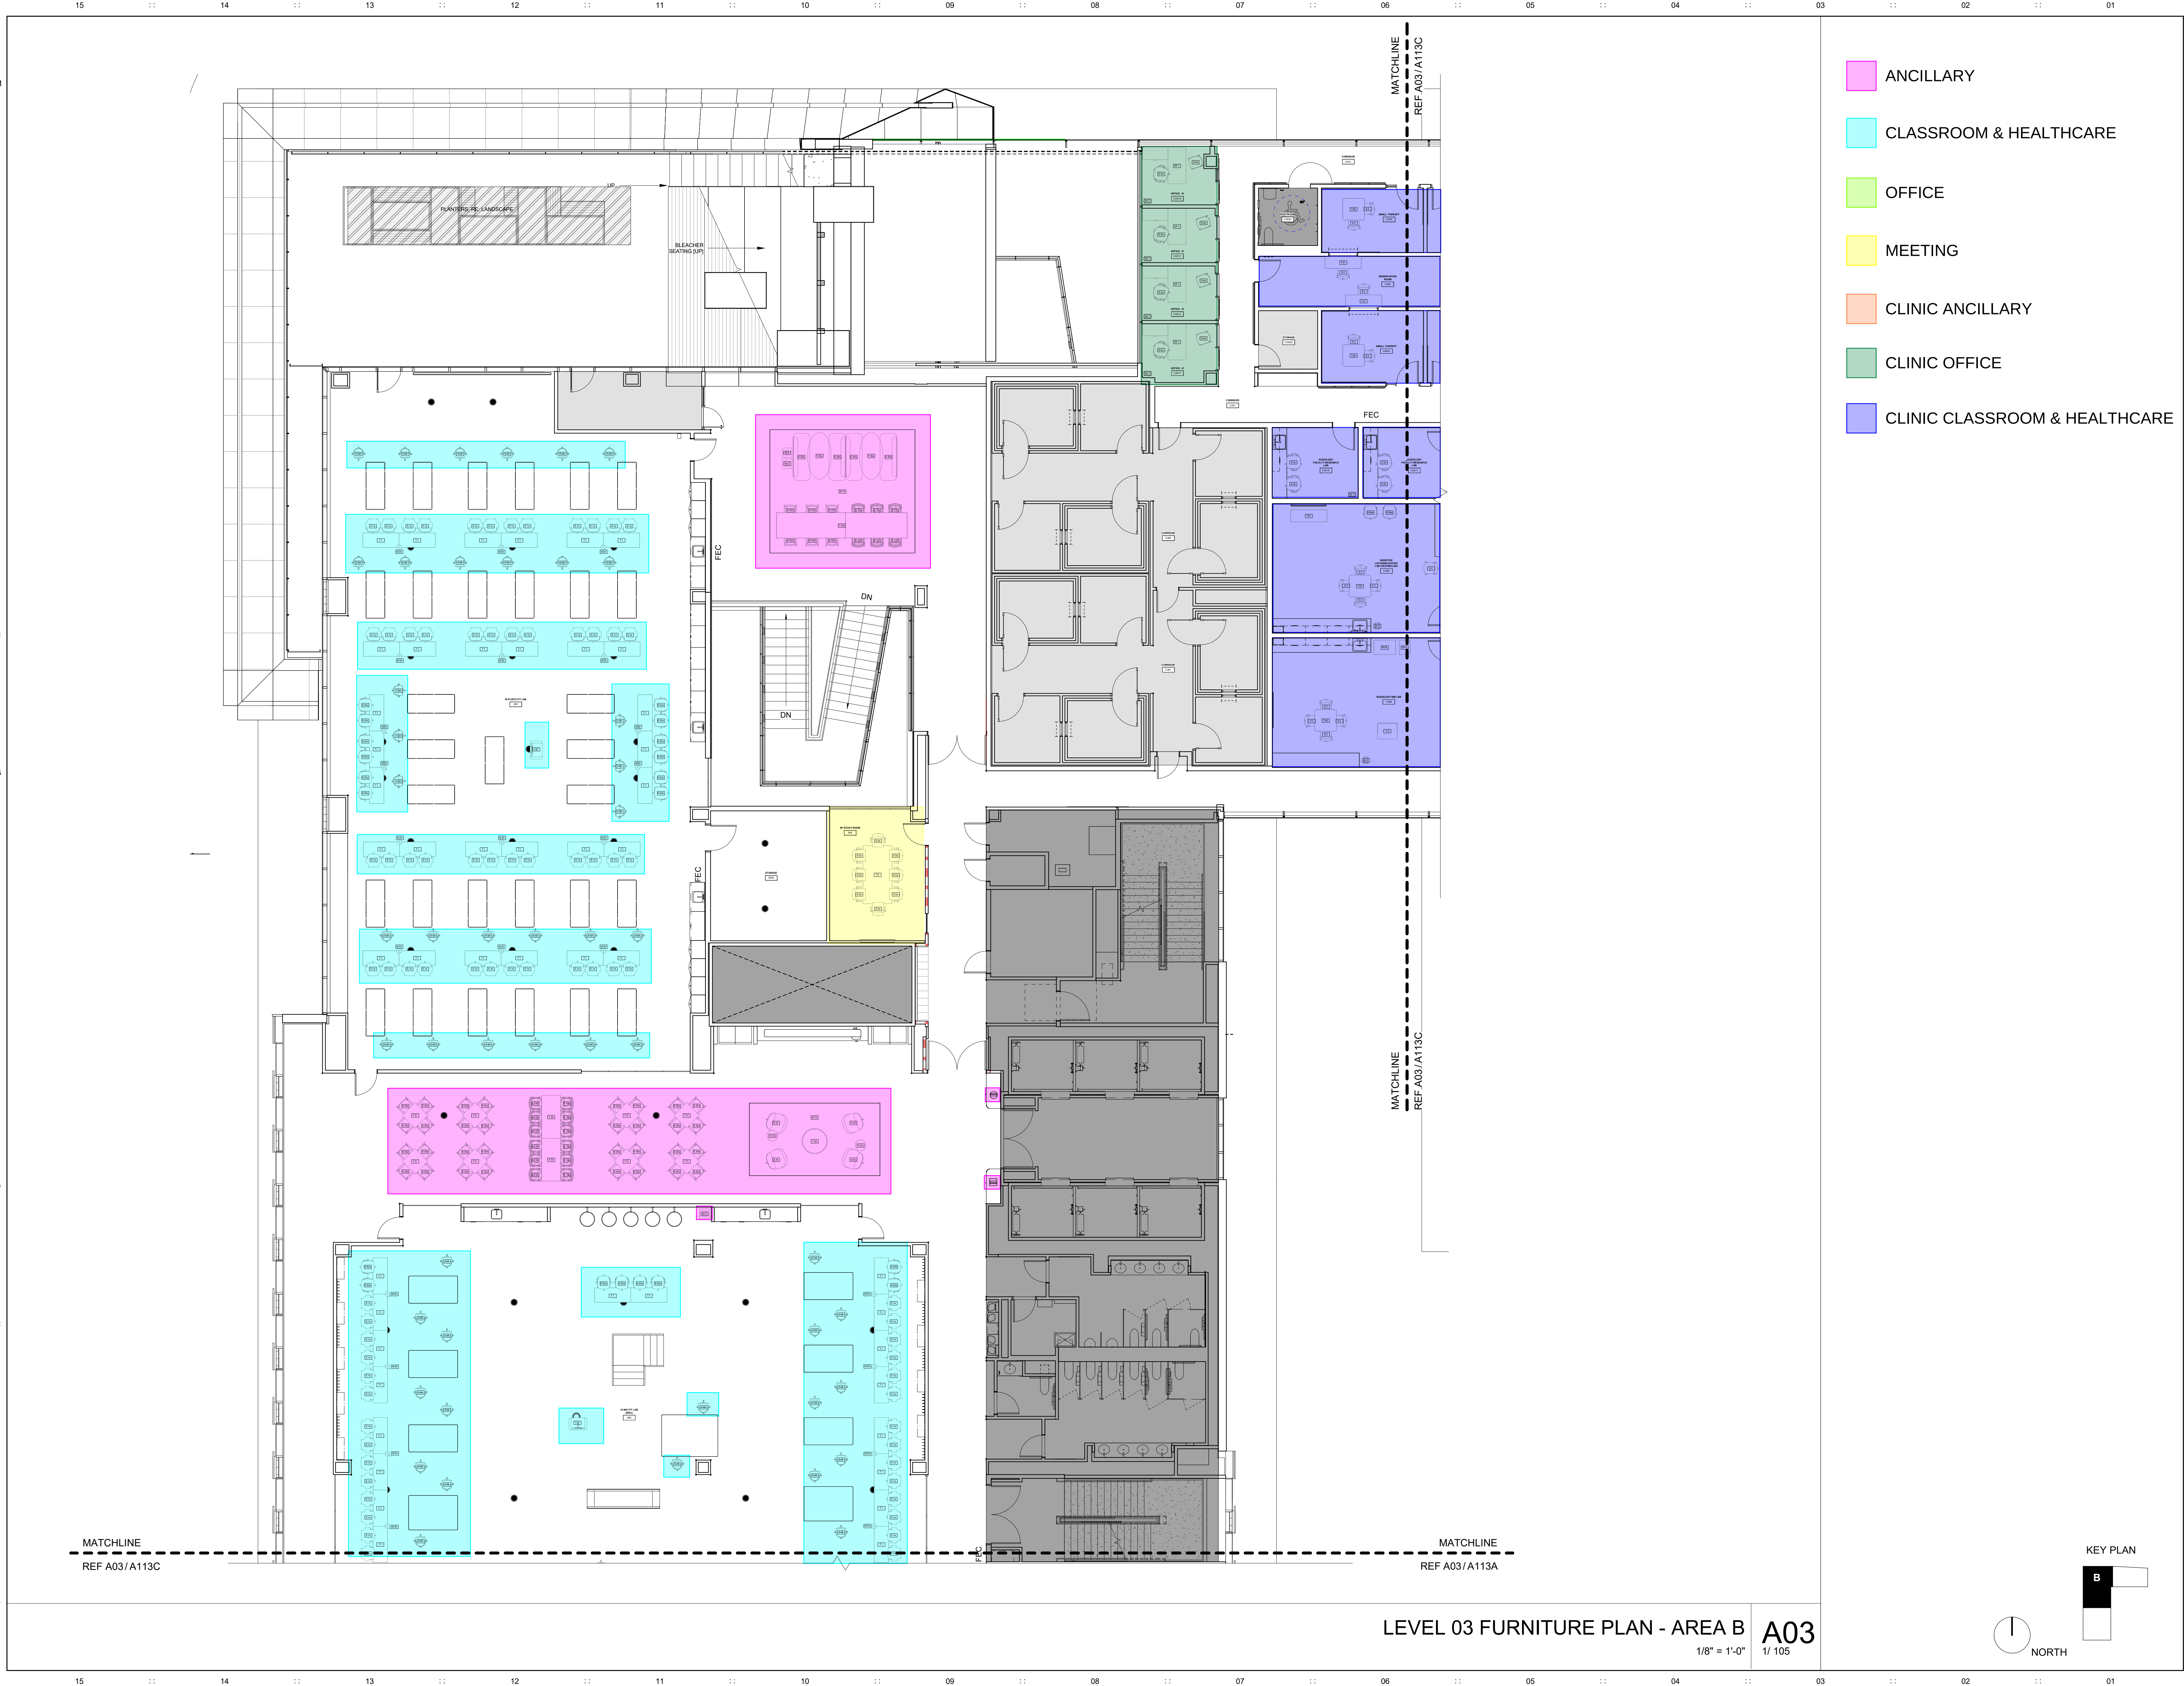

Revisions:

Department of Administration
Office of Facilities & Procurement
Design, Construction &
Compliance
700 SW Harrison, Suite 1200
Topeka, Kansas 66603
Phone 785-296-8899

WICHITA STATE UNIVERSITY AND
THE UNIVERSITY OF KANSAS MEDICAL CENTER
WICHITA BIOMEDICAL CAMPUS - PHASE 1
201 S. TOPEKA AVENUE
WICHITA, KANSAS 67202
DATE: 06.12.2024
DRAWN BY: Author

FURNITURE PLAN -
LEVEL 03 - AREA B

A-014707

F113B


BID PACKAGE #3




- ANCILLARY
- CLASSROOM & HEALTHCARE
- OFFICE
- MEETING
- CLINIC ANCILLARY
- CLINIC OFFICE
- CLINIC CLASSROOM & HEALTHCARE

LEVEL 03 FURNITURE PLAN - AREA C

A03
1/ 105

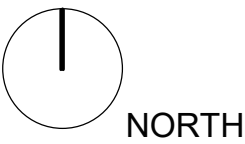

KEY PLAN

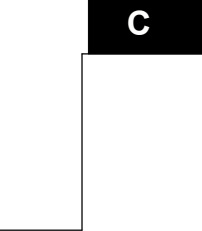

Revisions:

Department of Administration
Office of Facilities & Procurement
Design, Construction & Compliance
700 SW Harrison, Suite 1200
Topeka, Kansas 66603
Phone 785-296-8899

WICHITA STATE UNIVERSITY AND
THE UNIVERSITY OF KANSAS MEDICAL CENTER
WICHITA BIOMEDICAL CAMPUS - PHASE 1
201 S. TOPEKA AVENUE
WICHITA, KANSAS 67202
DATE: 06.12.2024
DRAWN BY: Author

FURNITURE PLAN -
LEVEL 03 - AREA C

A-014707

F113C

BID PACKAGE #3



- ANCILLARY
- CLASSROOM & HEALTHCARE
- OFFICE
- MEETING

helix

Architecture + Design
KS License No. A-160
220 W 18th Street, Suite 100
Kansas City, Missouri 64108
P: 816-300-0300
helixus.com

Clay Andrew Phillips
Registered Architect
License #4906

Design Architect
CO Architects
5750 Wilshire Boulevard, Suite 550
Los Angeles, CA 90036
P: 323.525.0500

Civil Engineer / Landscape Architect
MKEC Engineering
411 North Webb Road
Wichita, KS 67206
P: 316.684.9600

Structural Engineer
KPFF Consulting Engineers
1630 Des Peres Road, Suite 100
St. Louis, MO 63131
P: 314.835.0524

MEPPP Engineer
Henderson Engineers
8345 Lenexa Drive
Lenexa, KS 66214
P: 913.742.5000

Fire Sprinkler Design
FSC
8675 West 96th Street
Overland Park, KS 66212
P: 913.722.3473

Audiovisual / IT / Security
NV5 Engineering & Technology
1501 Reedsdale Street, Suite 300
Pittsburgh, PA 15233
P: 402.408.4104

Branding / Signage / Wayfinding
Dimensional Innovations
3421 Meriam Drive
Overland Park, KS 66203
P: 913.384.3488

Building Envelope Consultant
WSP
30 N La Salle Street, Suite 4200
Chicago, IL 60602
P: 312.782.8150

Revisions:

Department of Administration
Office of Facilities & Procurement
Design Construction & Compliance
700 SW Harrison, Suite 1200
Topeka, Kansas 66603
Phone 785-296-8899

WICHITA STATE UNIVERSITY AND
THE UNIVERSITY OF KANSAS MEDICAL CENTER
WICHITA BIOMEDICAL CAMPUS - PHASE 1
201 S. TOPEKA AVENUE
WICHITA, KANSAS 67202
DATE: 06/12/2024
DRAWN BY: Author

FURNITURE PLAN -
LEVEL 04 - AREA A

A-014707

F114A

BID PACKAGE #3

Copyright © 2024



- ANCILLARY
- CLASSROOM & HEALTHCARE
- OFFICE
- MEETING

helix

Architecture + Design
KS License No. A-160
220 W 18th Street, Suite 100
Kansas City, Missouri 64108
P: 816-300-0300
helixus.com

Clay Andrew Phillips
Registered Architect
License #4906

Design Architect
CO Architects
5750 Wilshire Boulevard, Suite 550
Los Angeles, CA 90036
P: 323.525.0500

Civil Engineer / Landscape Architect
MKEC Engineering
411 North Webb Road
Wichita, KS 67206
P: 316.684.9600

Structural Engineer
KPFF Consulting Engineers
1630 Des Peres Road, Suite 100
St. Louis, MO 63131
P: 314.835.0524

MEPPP Engineer
Henderson Engineers
8345 Lenexa Drive
Lenexa, KS 66214
P: 913.742.5000

Fire Sprinkler Design
FSC
8675 West 96th Street
Overland Park, KS 66212
P: 913.722.3473

Audiovisual / IT / Security
NV5 Engineering & Technology
1501 Reedsdale Street, Suite 300
Pittsburgh, PA 15233
P: 402.408.4104

Branding / Signage / Wayfinding
Dimensional Innovations
3421 Meriam Drive
Overland Park, KS 66203
P: 913.384.3488

Building Envelope Consultant
WSP
30 N La Salle Street, Suite 4200
Chicago, IL 60602
P: 312.782.8150


Revisions:

Department of Administration
Office of Facilities & Procurement
Management
Design, Construction & Compliance
700 SW Harrison, Suite 1200
Topeka, Kansas 66603
Phone 785-296-8899

WICHITA STATE UNIVERSITY AND
THE UNIVERSITY OF KANSAS MEDICAL CENTER
WICHITA BIOMEDICAL CAMPUS - PHASE 1
201 S. TOPEKA AVENUE
WICHITA, KANSAS 67202
DATE: 06.12.2024 DRAWN BY: Author

FURNITURE PLAN -
LEVEL 04 - AREA B
A-014707
F114B
BID PACKAGE #3

Copyright © 2024

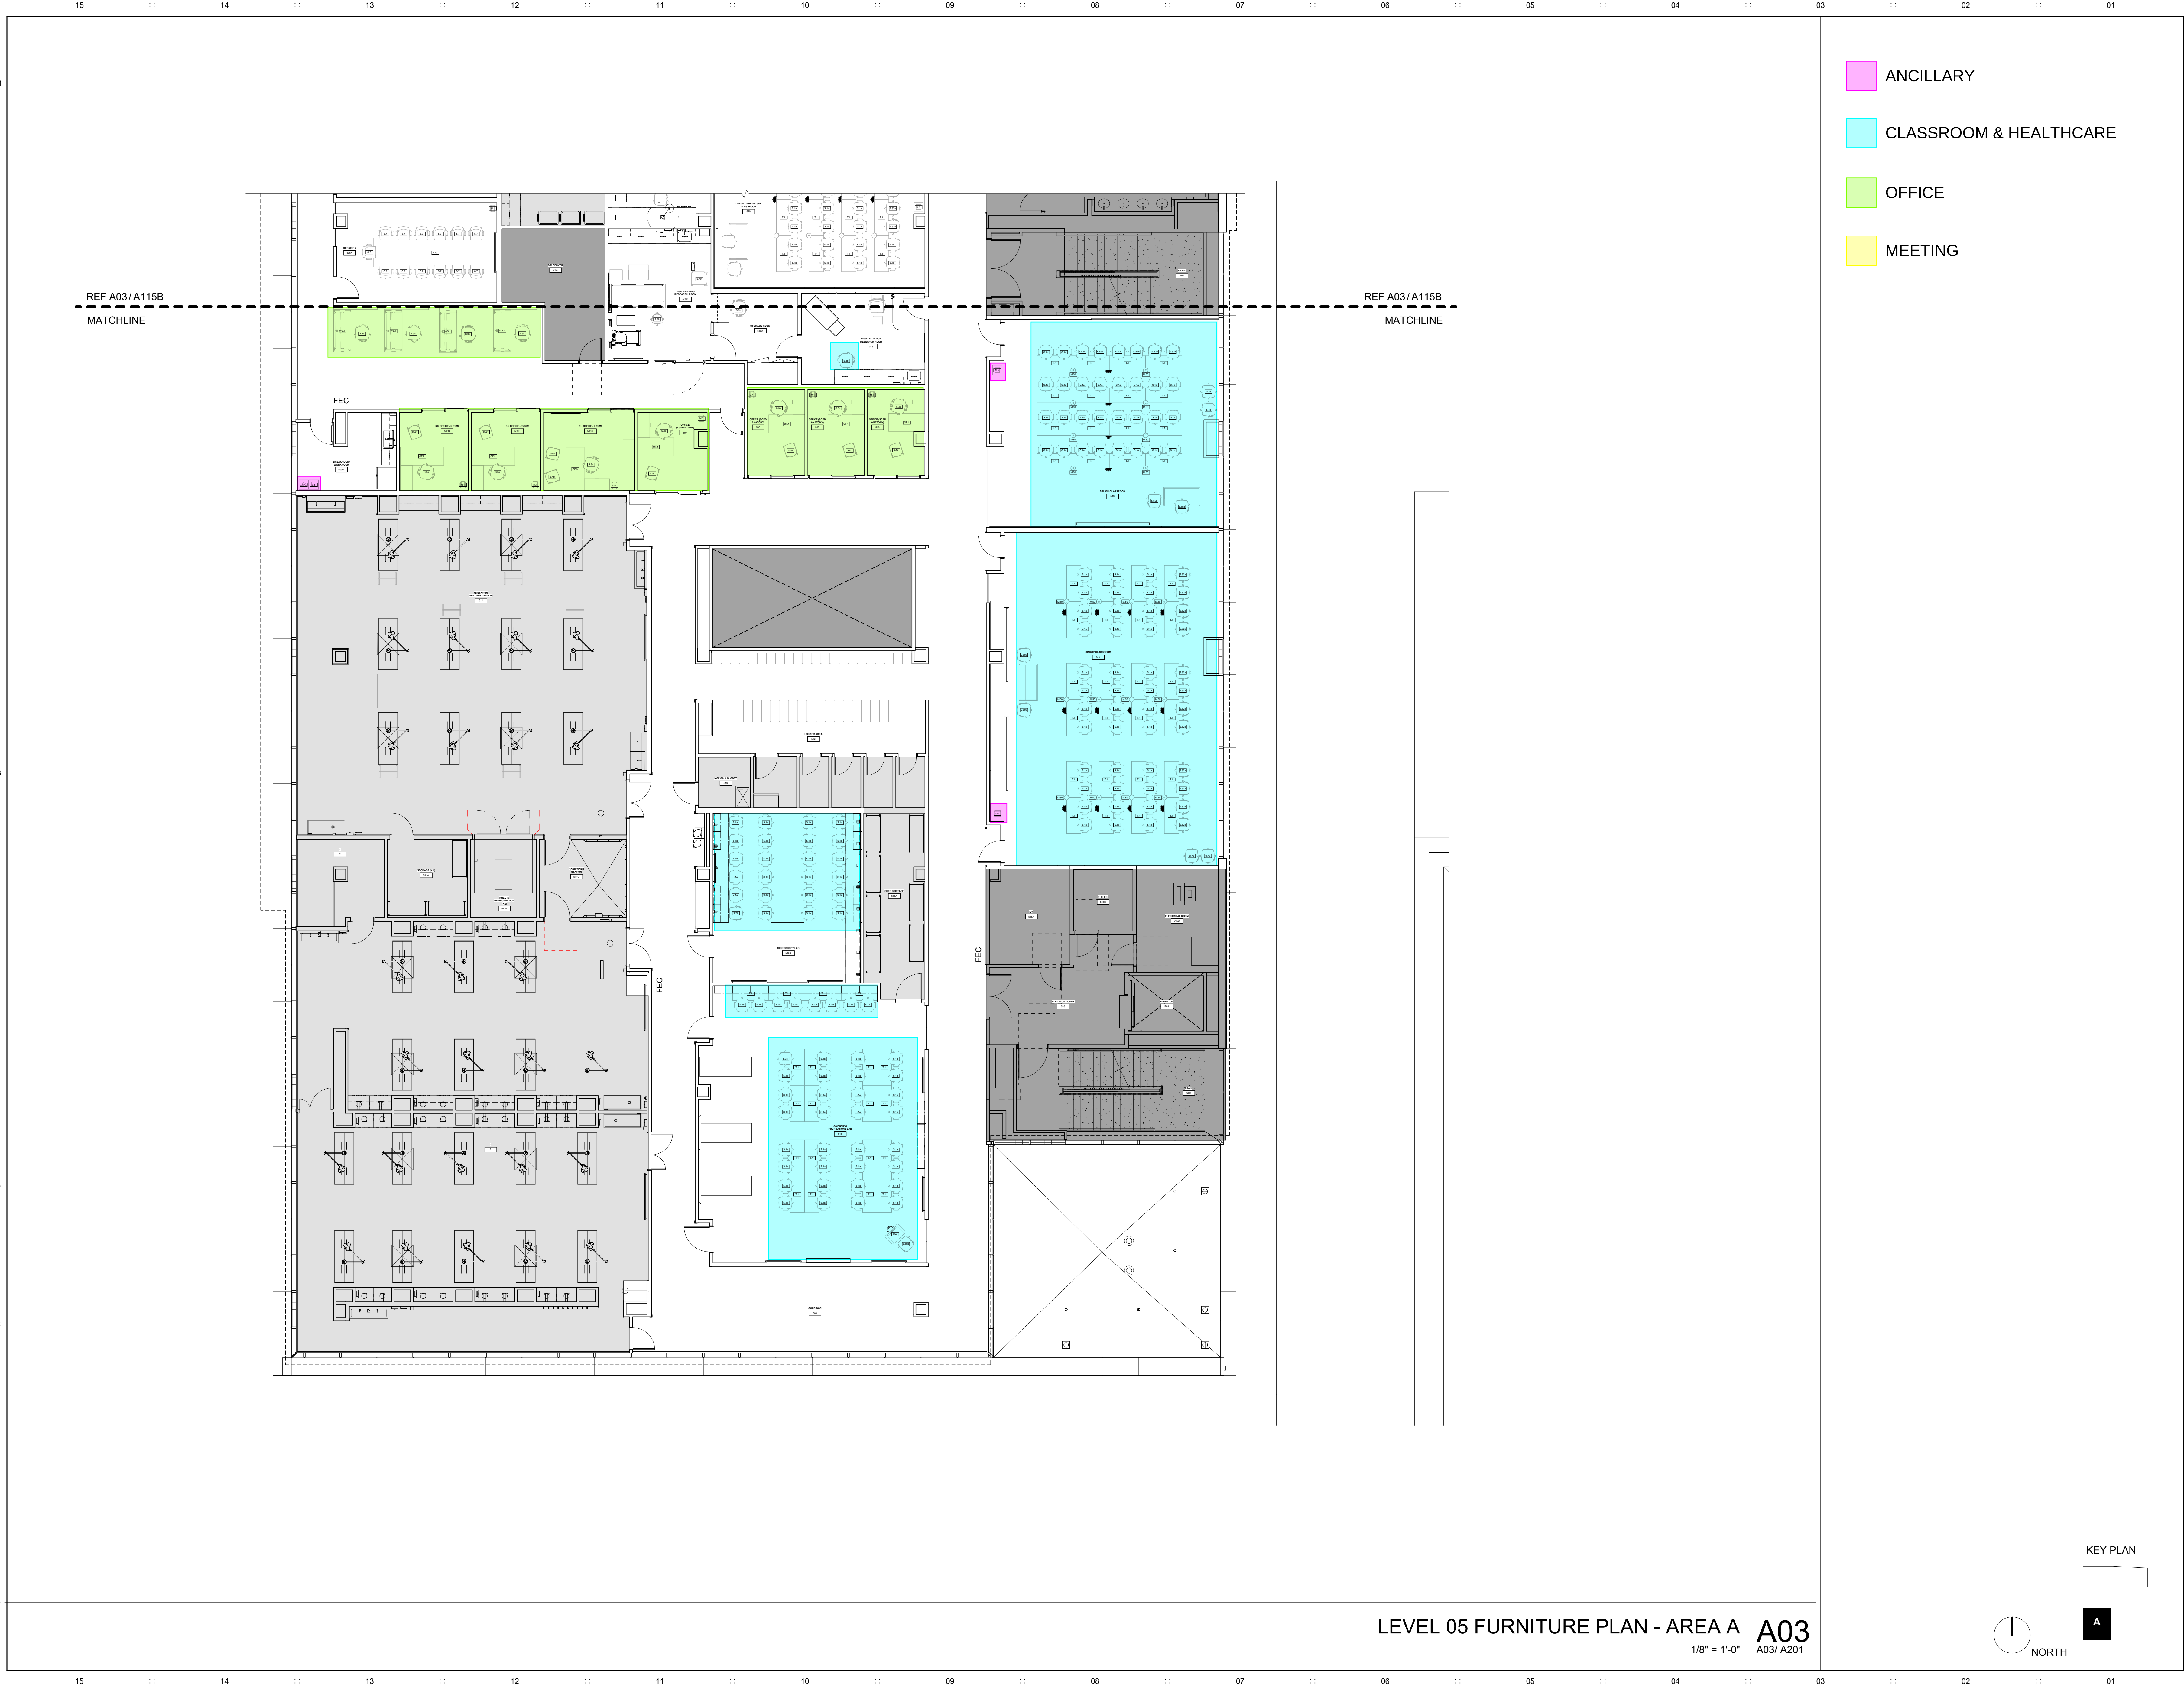

- ANCILLARY
- CLASSROOM & HEALTHCARE
- OFFICE
- MEETING

helix
Architecture + Design
KS License No. A-160
220 w 18th street, suite 100
Kansas City, Missouri 64108
P: 816-300-0300
helixus.com

Clay Andrew Phillips
Registered Architect
License #4906

Design Architect
CO Architects
5750 Wilshire Boulevard, Suite 550
Los Angeles, CA 90036
P: 323.525.0500

Civil Engineer / Landscape Architect
MKEC Engineering
411 North Webb Road
Wichita, KS 67206
P: 316.684.9600

Structural Engineer
KPFF Consulting Engineers
1630 Des Peres Road, Suite 100
St. Louis, MO 63131
P: 314.835.0524

MEPPP Engineer
Henderson Engineers
8345 Lenexa Drive
Lenexa, KS 66214
P: 913.742.5000

Fire Sprinkler Design
FSC
8675 West 96th Street
Overland Park, KS 66212
P: 913.722.3473

Audiovisual / IT / Security
NV5 Engineering & Technology
1501 Reedsdale Street, Suite 300
Pittsburgh, PA 15233
P: 402.408.4104

Branding / Signage / Wayfinding
Dimensional Innovations
3421 Meriam Drive
Overland Park, KS 66203
P: 913.384.3488

Building Envelope Consultant
WSP
30 N La Salle Street, Suite 4200
Chicago, IL 60602
P: 312.782.8150

Revisions:

Department of Administration
Office of Facilities & Procurement
Design, Construction &
Compliance
700 SW Harrison, Suite 1200
Topeka, Kansas 66603
Phone 785-296-8899

WICHITA STATE UNIVERSITY AND
THE UNIVERSITY OF KANSAS MEDICAL CENTER
WICHITA BIOMEDICAL CAMPUS - PHASE 1
201 S. TOPEKA AVENUE
WICHITA, KANSAS 67202
DATE: 06/12/2024 DRAWN BY: Author


FURNITURE PLAN -
LEVEL 05 - AREA A

A-014707

F115A

BID PACKAGE #3

Copyright © 2024

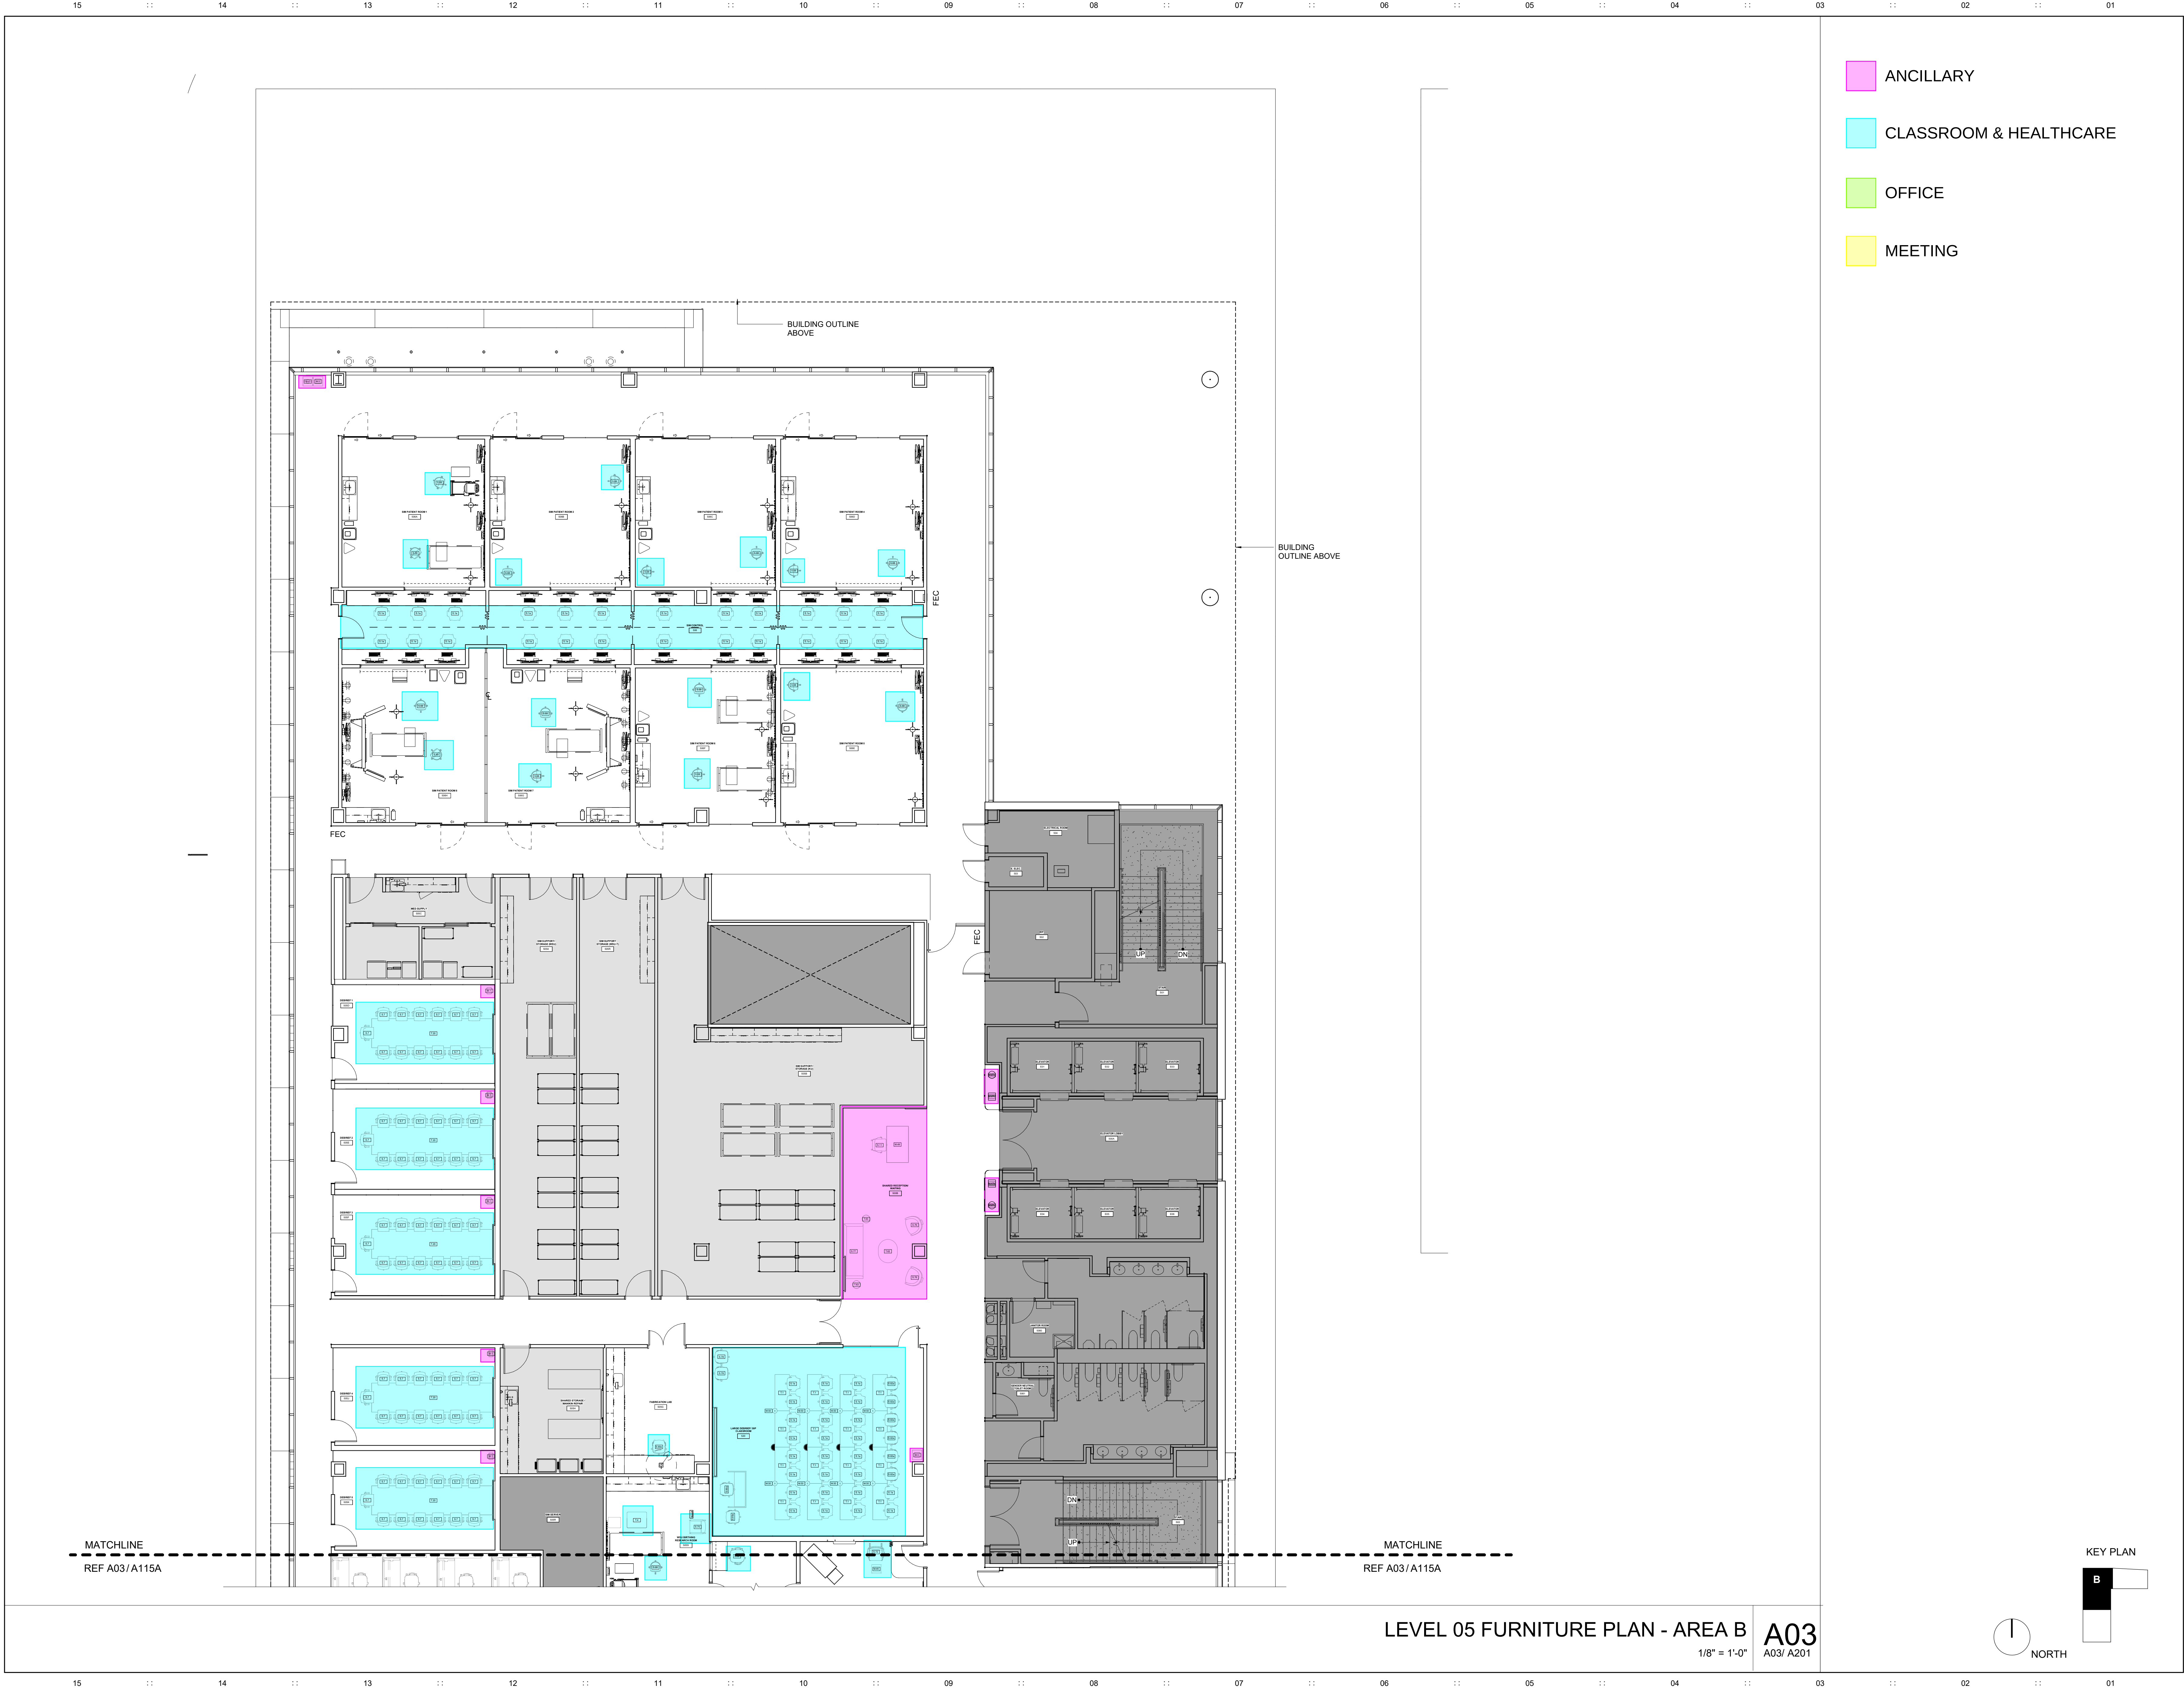

- ANCILLARY
- CLASSROOM & HEALTHCARE
- OFFICE
- MEETING

helix

Architecture + Design
KS License No. A-160
220 w 18th street, suite 100
Kansas City, Missouri 64108
P: 816-300-0300
helixus.com

Clay Andrew Phillips
Registered Architect
License #4906

Design Architect
CO Architects
5750 Wilshire Boulevard, Suite 550
Los Angeles, CA 90036
P: 323.525.0500

Civil Engineer / Landscape Architect
MKEC Engineering
411 North Webb Road
Wichita, KS 67206
P: 316.684.9600

Structural Engineer
KPFF Consulting Engineers
1630 Des Peres Road, Suite 100
St. Louis, MO 63131
P: 314.835.0524

MEPPP Engineer
Henderson Engineers
8345 Lenexa Drive
Lenexa, KS 66214
P: 913.742.5000

Fire Sprinkler Design
FSC
8675 West 96th Street
Overland Park, KS 66212
P: 913.722.3473

Audiovisual / IT / Security
NV5 Engineering & Technology
1501 Reedsdale Street, Suite 300
Pittsburgh, PA 15233
P: 402.408.4104

Branding / Signage / Wayfinding
Dimensional Innovations
3421 Meriam Drive
Overland Park, KS 66203
P: 913.384.3488

Building Envelope Consultant
WSP
30 N La Salle Street, Suite 4200
Chicago, IL 60602
P: 312.782.8150

Revisions:

Department of Administration
Office of Facilities & Procurement
Design, Construction &
Compliance
700 SW Harrison, Suite 1200
Topeka, Kansas 66603
Phone 785-296-8899

WICHITA STATE UNIVERSITY AND
THE UNIVERSITY OF KANSAS MEDICAL CENTER
WICHITA BIOMEDICAL CAMPUS - PHASE 1
201 S. TOPEKA AVENUE
WICHITA, KANSAS 67202
DATE: 06/12/2024
DRAWN BY: Author


FURNITURE PLAN -
LEVEL 05 - AREA B

A-014707

F115B

BID PACKAGE #3


Copyright © 2024

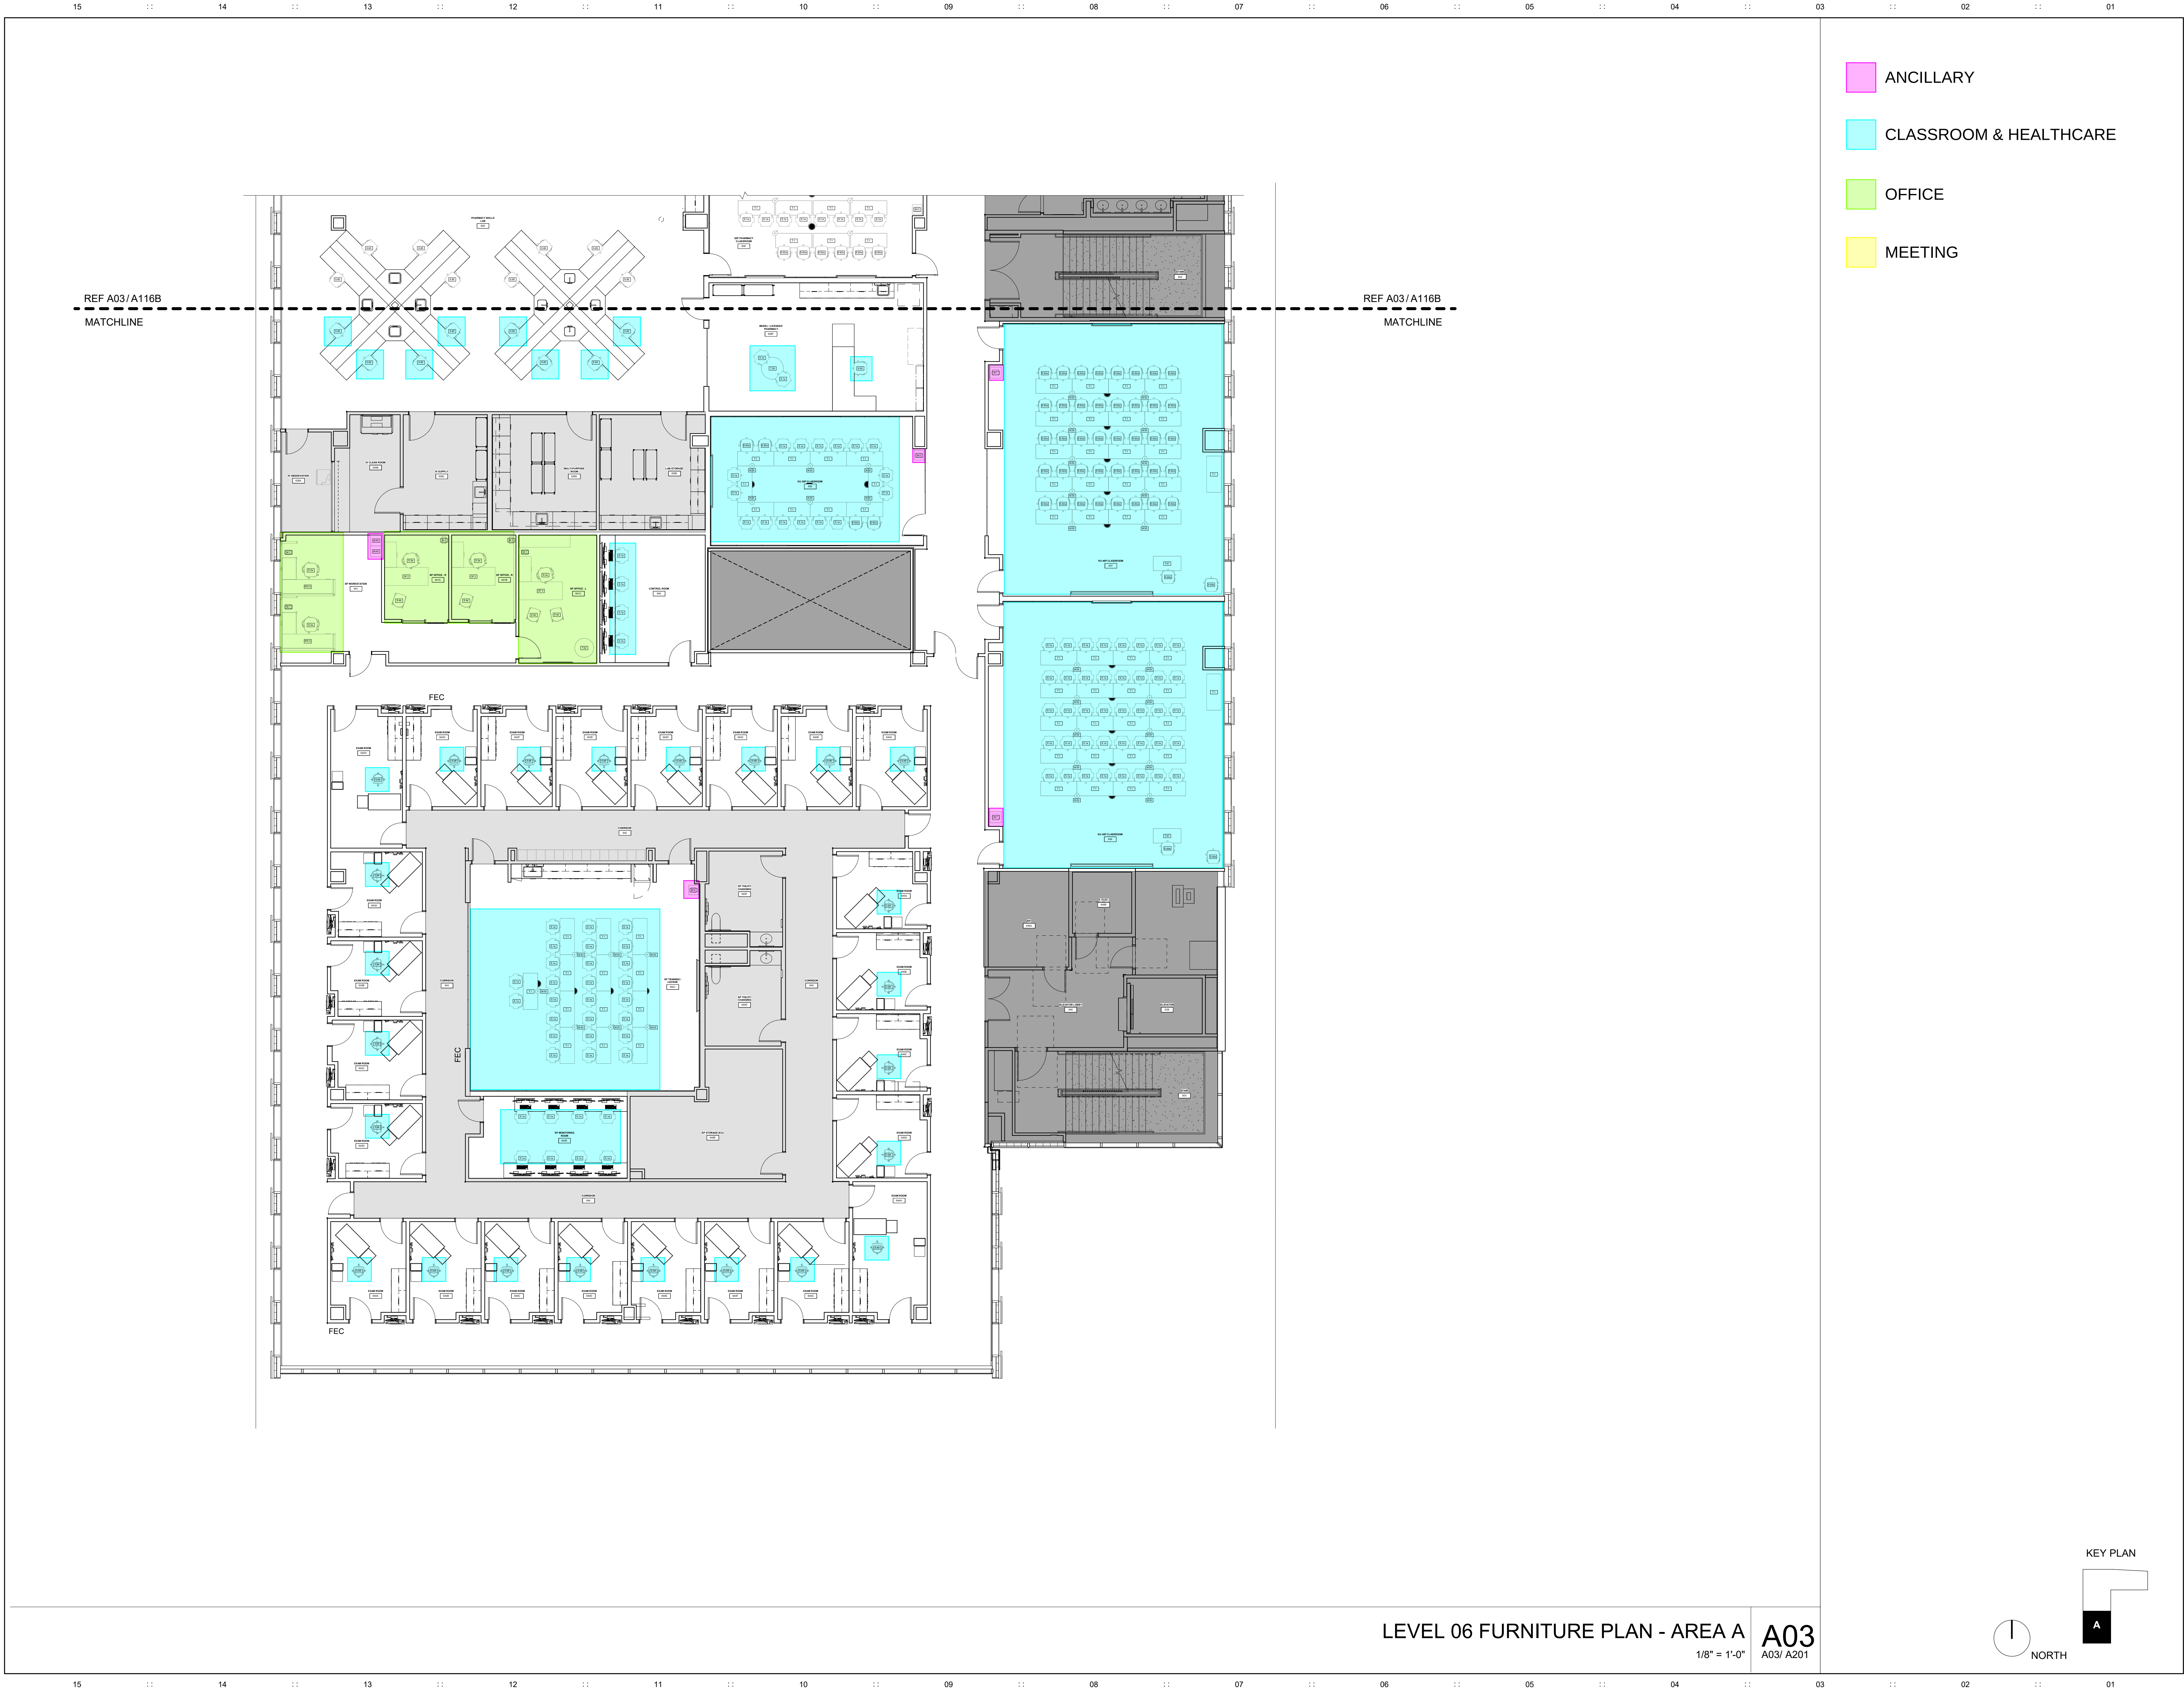

- ANCILLARY
- CLASSROOM & HEALTHCARE
- OFFICE
- MEETING

LEVEL 06 FURNITURE PLAN - AREA A
1/8" = 1'-0"

A03
A03/ A201

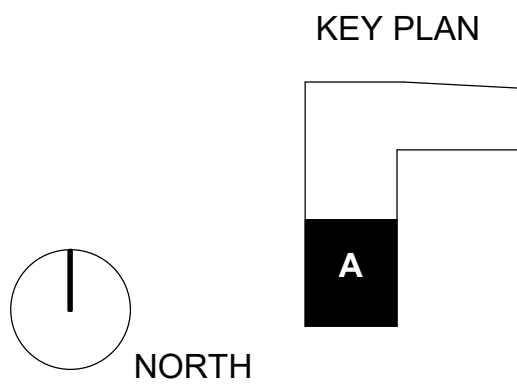

helix
Architecture + Design
KS License No. A-160
220 w 18th street, suite 100
Kansas City, Missouri 64108
P: 816-300-0300
helixus.com

Clay Andrew Phillips
Registered Architect
License #4906

Design Architect
CO Architects
5750 Wilshire Boulevard, Suite 550
Los Angeles, CA 90036
P: 323.525.0500

Civil Engineer / Landscape Architect
MKEC Engineering
411 North Webb Road
Wichita, KS 67206
P: 316.684.9600

Structural Engineer
KPFF Consulting Engineers
1630 Des Peres Road, Suite 100
St. Louis, MO 63131
P: 314.835.0524

MEPPP Engineer
Henderson Engineers
8345 Lenexa Drive
Lenexa, KS 66214
P: 913.742.5000

Fire Sprinkler Design
FSC
8675 West 96th Street
Overland Park, KS 66212
P: 913.722.3473

Audiovisual / IT / Security
NV5 Engineering & Technology
1501 Reedsdale Street, Suite 300
Pittsburgh, PA 15233
P: 402.408.4104

Branding / Signage / Wayfinding
Dimensional Innovations
3421 Meriam Drive
Overland Park, KS 66203
P: 913.384.3488

Building Envelope Consultant
WSP
30 N La Salle Street, Suite 4200
Chicago, IL 60602
P: 312.782.8150

Revisions:

Department of Administration
Office of Facilities & Procurement
Design Construction &
Compliance
700 SW Harrison, Suite 1200
Topeka, Kansas 66603
Phone 785-296-8899


WICHITA STATE UNIVERSITY AND
THE UNIVERSITY OF KANSAS MEDICAL CENTER
WICHITA BIOMEDICAL CAMPUS - PHASE 1
201 S. TOPEKA AVENUE
WICHITA, KANSAS 67202
DATE: 06.12.2024 DRAWN BY: Author

FURNITURE PLAN -
LEVEL 06 - AREA A

A-014707

F116A

BID PACKAGE #3

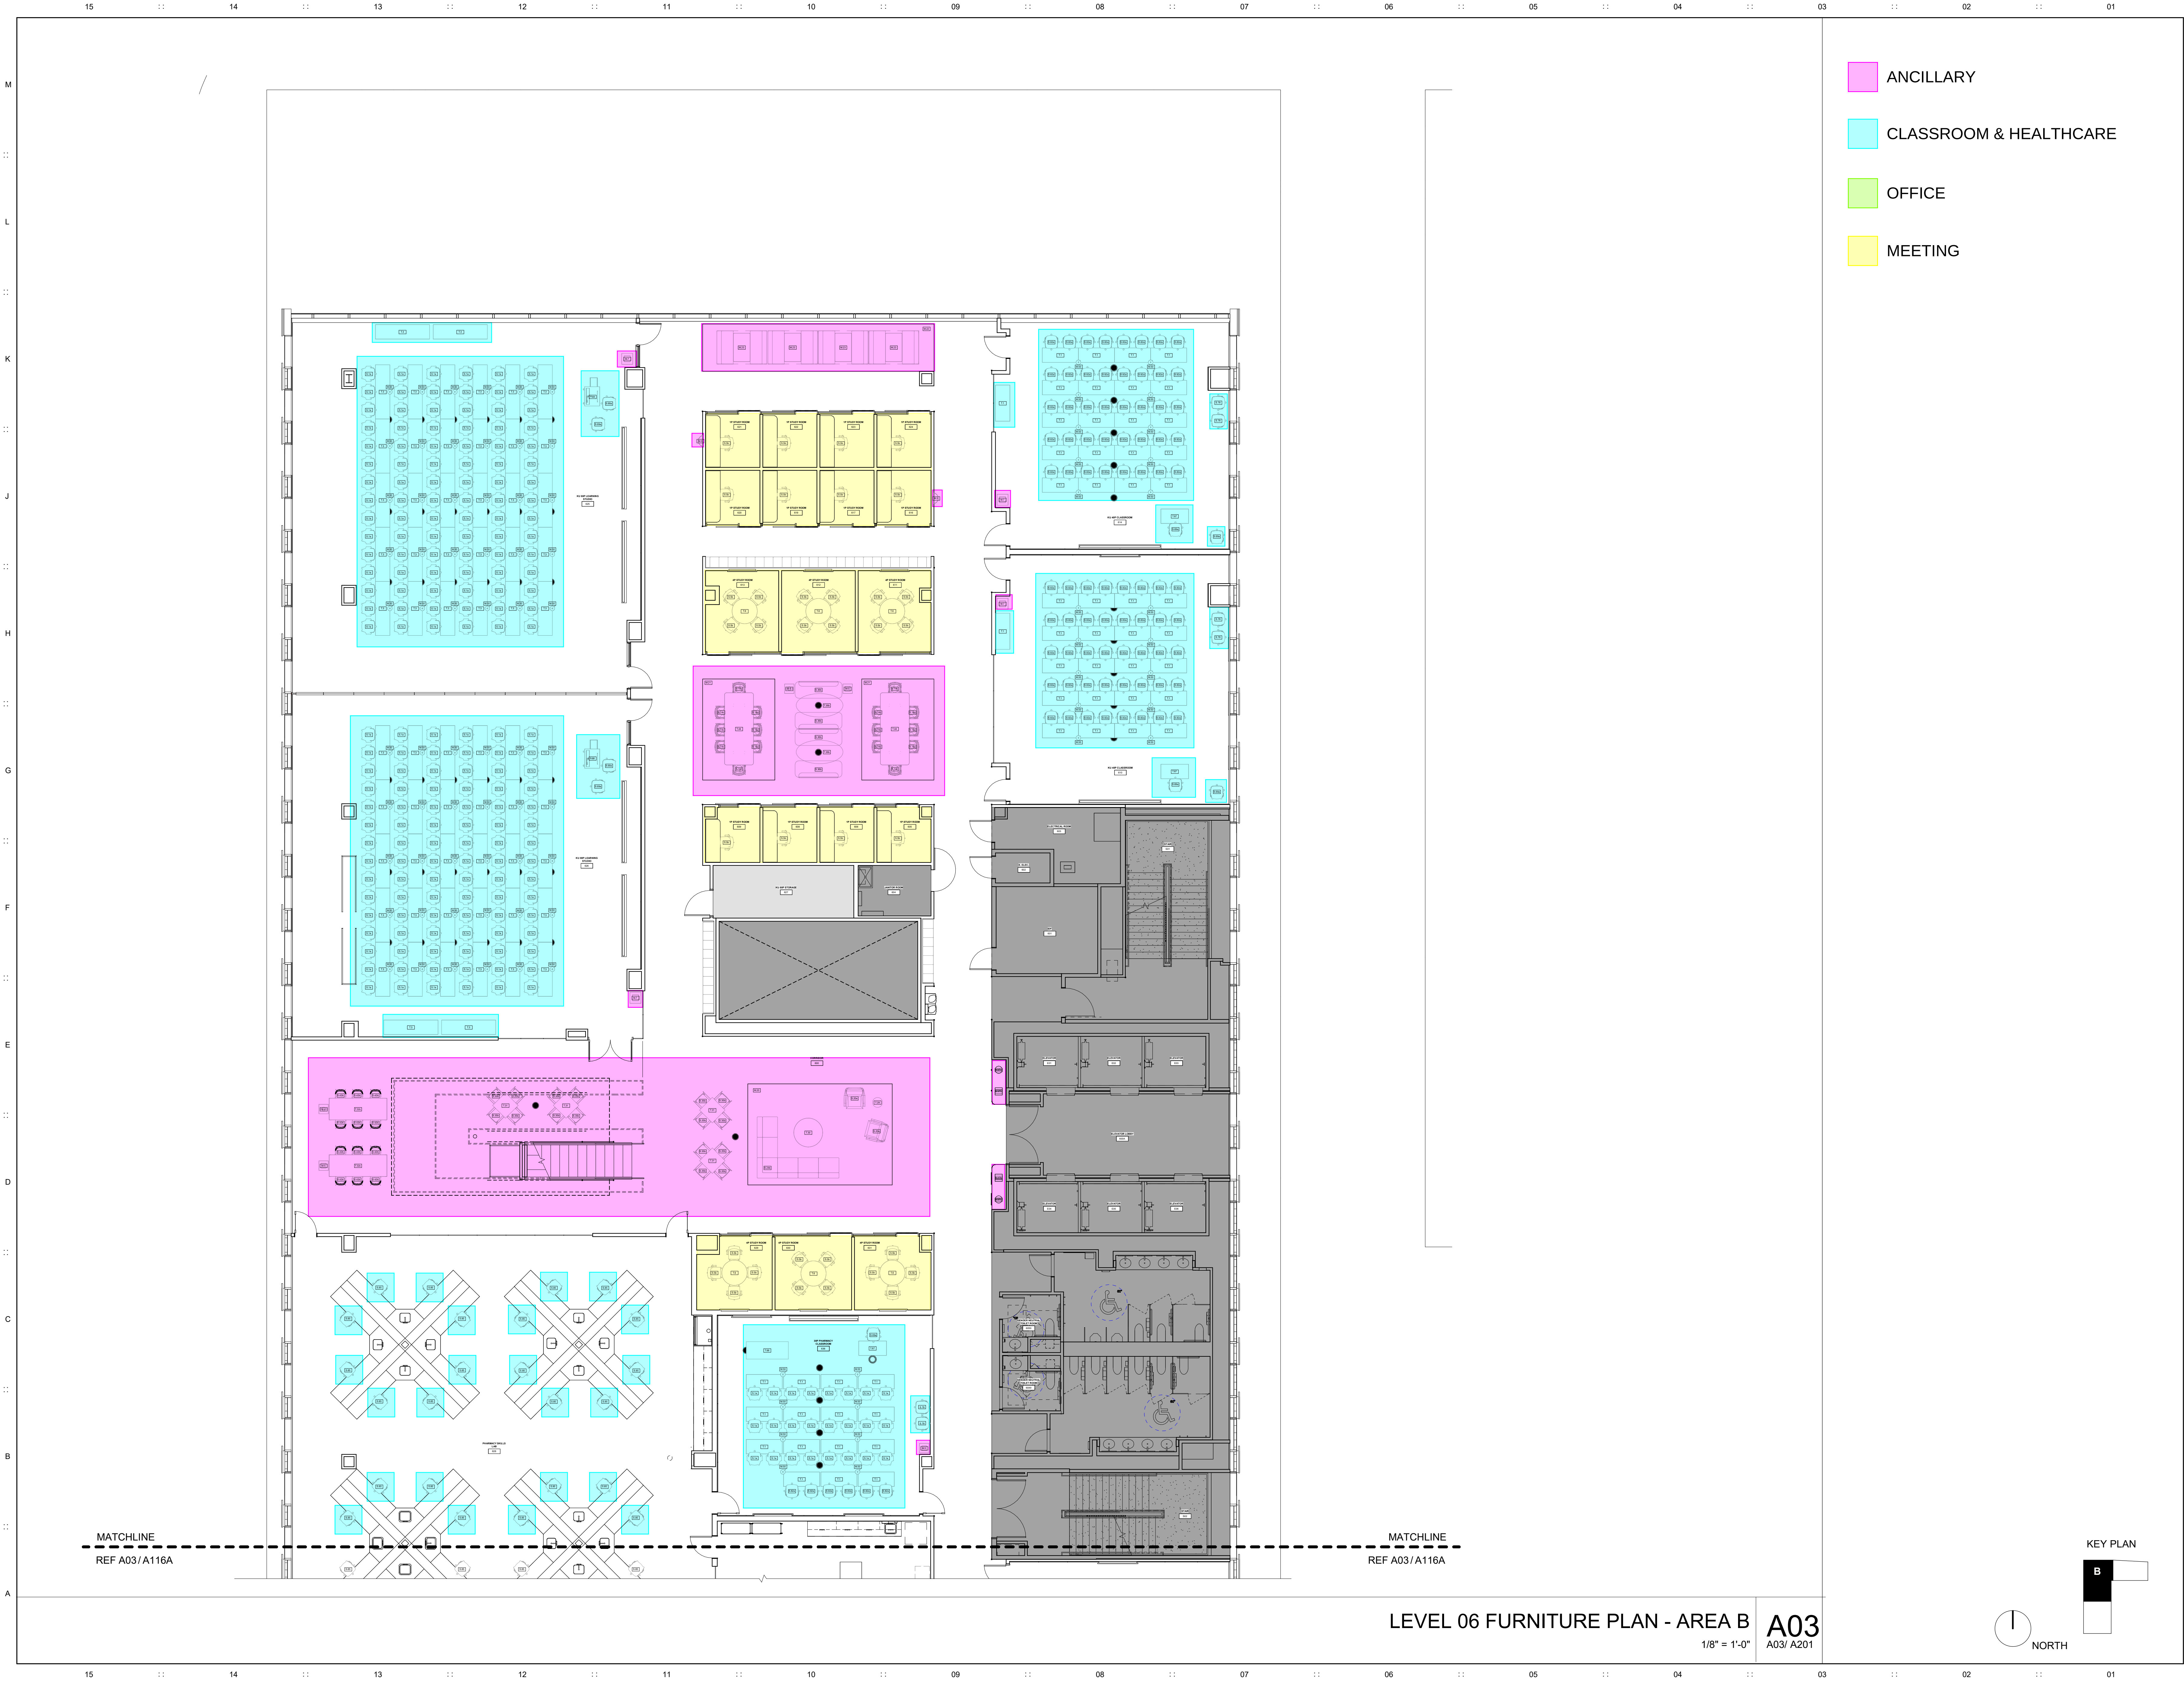

- ANCILLARY
- CLASSROOM & HEALTHCARE
- OFFICE
- MEETING

LEVEL 06 FURNITURE PLAN - AREA B


A03

1/8" = 1'-0"

A03/ A201



KEY PLAN

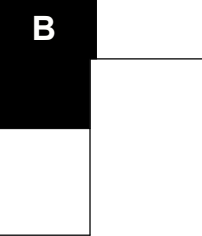

helix

Architecture + Design
KS License No. A-160
220 w 18th street, suite 100
Kansas City, Missouri 64108
P: 816-300-0300
helixus.com

Clay Andrew Phillips
Registered Architect
License #4906

Design Architect
CO Architects
5750 Wilshire Boulevard, Suite 550
Los Angeles, CA 90036
P: 323.525.0500

Civil Engineer / Landscape Architect
MKEC Engineering
411 North Webb Road
Wichita, KS 67206
P: 316.684.9600

Structural Engineer
KPFF Consulting Engineers
1630 Des Peres Road, Suite 100
St. Louis, MO 63131
P: 314.835.0524

MEPPP Engineer
Henderson Engineers
8345 Lenexa Drive
Lenexa, KS 66214
P: 913.742.5000

Fire Sprinkler Design
FSC
8675 West 96th Street
Overland Park, KS 66212
P: 913.722.3473

Audiovisual / IT / Security
NV5 Engineering & Technology
1501 Reedsdale Street, Suite 300
Pittsburgh, PA 15233
P: 402.408.4104

Branding / Signage / Wayfinding
Dimensional Innovations
3421 Meriam Drive
Overland Park, KS 66203
P: 913.384.3488

Building Envelope Consultant
WSP
30 N La Salle Street, Suite 4200
Chicago, IL 60602
P: 312.782.8150

Revisions:

Department of Administration
Office of Facilities & Procurement
Design Construction &
Compliance
700 SW Harrison, Suite 1200
Topeka, Kansas 66603
Phone 785-296-8899

WICHITA STATE UNIVERSITY AND
THE UNIVERSITY OF KANSAS MEDICAL CENTER
WICHITA BIOMEDICAL CAMPUS - PHASE 1
201 S. TOPEKA AVENUE
WICHITA, KANSAS 67202
DATE: 06.12.2024
DRAWN BY: Author

FURNITURE PLAN -
LEVEL 06 - AREA B

A-014707

F116B

BID PACKAGE #3

Copyright © 2024



- ANCILLARY
- CLASSROOM & HEALTHCARE
- OFFICE
- MEETING

helix
Architecture + Design
KS License No. A-160
220 w 18th street, suite 100
Kansas City, Missouri 64108
P: 816-300-0300
helixus.com

Clay Andrew Phillips
Registered Architect
License #4906

Design Architect
CO Architects
5750 Wilshire Boulevard, Suite 550
Los Angeles, CA 90036
P: 323.525.0500

Civil Engineer / Landscape Architect
MKEC Engineering
411 North Webb Road
Wichita, KS 67206
P: 316.684.9600

Structural Engineer
KPFF Consulting Engineers
1630 Des Peres Road, Suite 100
St. Louis, MO 63131
P: 314.835.0524

MEPPP Engineer
Henderson Engineers
8345 Lenexa Drive
Lenexa, KS 66214
P: 913.742.5000

Fire Sprinkler Design
FSC
8675 West 96th Street
Overland Park, KS 66212
P: 913.722.3473

Audiovisual / IT / Security
NV5 Engineering & Technology
1501 Reedsdale Street, Suite 300
Pittsburgh, PA 15233
P: 402.408.4104

Branding / Signage / Wayfinding
Dimensional Innovations
3421 Meriam Drive
Overland Park, KS 66203
P: 913.384.3488

Building Envelope Consultant
WSP
30 N La Salle Street, Suite 4200
Chicago, IL 60602
P: 312.782.8150

Revisions:

Department of Administration
Office of Facilities & Procurement
Design Construction & Compliance
700 SW Harrison, Suite 1200
Topeka, Kansas 66603
Phone 785-296-8899

WICHITA STATE UNIVERSITY AND
THE UNIVERSITY OF KANSAS MEDICAL CENTER
WICHITA BIOMEDICAL CAMPUS - PHASE 1
201 S. TOPEKA AVENUE
WICHITA, KANSAS 67202
DATE: 06.12.2024
DRAWN BY: Author

FURNITURE PLAN -
LEVEL 07 - AREA A

A-014707

F117A

BID PACKAGE #3

Copyright © 2024



- ANCILLARY
- CLASSROOM & HEALTHCARE
- OFFICE
- MEETING

helix

Architecture + Design
KS License No. A-160
220 w 18th street, suite 100
Kansas City, Missouri 64108
P: 816-300-0300
helixus.com

Clay Andrew Phillips
Registered Architect
License #4906

Design Architect
CO Architects
5750 Wilshire Boulevard, Suite 550
Los Angeles, CA 90036
P: 323.525.0500

Civil Engineer / Landscape Architect
MKEC Engineering
411 North Webb Road
Wichita, KS 67206
P: 316.684.9600

Structural Engineer
KPFF Consulting Engineers
1630 Des Peres Road, Suite 100
St. Louis, MO 63131
P: 314.835.0524

MEPPP Engineer
Henderson Engineers
8345 Lenexa Drive
Lenexa, KS 66214
P: 913.742.5000

Fire Sprinkler Design
FSC
8675 West 96th Street
Overland Park, KS 66212
P: 913.722.3473

Audiovisual / IT / Security
NV5 Engineering & Technology
1501 Reedsdale Street, Suite 300
Pittsburgh, PA 15233
P: 402.408.4104

Branding / Signage / Wayfinding
Dimensional Innovations
3421 Meriam Drive
Overland Park, KS 66203
P: 913.384.3488

Building Envelope Consultant
WSP
30 N La Salle Street, Suite 4200
Chicago, IL 60602
P: 312.782.8150

Revisions:

Department of Administration
Office of Facilities & Procurement
Design Construction &
Compliance
700 SW Harrison, Suite 1200
Topeka, Kansas 66603
Phone 785-296-8899

WICHITA STATE UNIVERSITY AND
THE UNIVERSITY OF KANSAS MEDICAL CENTER
WICHITA BIOMEDICAL CAMPUS - PHASE 1
201 S. TOPEKA AVENUE
WICHITA, KANSAS 67202
DATE: 06/12/2024
DRAWN BY: Author

FURNITURE PLAN -
LEVEL 07 - AREA B

A-014707

F117B

BID PACKAGE #3

Copyright © 2024



- ANCILLARY
- CLASSROOM & HEALTHCARE
- OFFICE
- MEETING

helix

Architecture + Design
KS License No. A-160
220 w 18th street, suite 100
Kansas City, Missouri 64108
P: 816-300-0300
helixus.com

Clay Andrew Phillips
Registered Architect
License #4906

Design Architect
CO Architects
5750 Wilshire Boulevard, Suite 550
Los Angeles, CA 90036
P: 323.525.0500

Civil Engineer / Landscape Architect
MKEC Engineering
411 North Webb Road
Wichita, KS 67206
P: 316.684.9600

Structural Engineer
KPFF Consulting Engineers
1630 Des Peres Road, Suite 100
St. Louis, MO 63131
P: 314.835.0524

MEPPP Engineer
Henderson Engineers
8345 Lenexa Drive
Lenexa, KS 66214
P: 913.742.5000

Fire Sprinkler Design
FSC
8675 West 96th Street
Overland Park, KS 66212
P: 913.722.3473

Audiovisual / IT / Security
NV5 Engineering & Technology
1501 Reedsdale Street, Suite 300
Pittsburgh, PA 15233
P: 402.408.4104

Branding / Signage / Wayfinding
Dimensional Innovations
3421 Meriam Drive
Overland Park, KS 66203
P: 913.384.3488

Building Envelope Consultant
WSP
30 N La Salle Street, Suite 4200
Chicago, IL 60602
P: 312.782.8150

Revisions:

Department of Administration
Office of Facilities & Procurement
Design Construction &
Compliance
700 SW Harrison, Suite 1200
Topeka, Kansas 66603
Phone 785-296-8899

WICHITA STATE UNIVERSITY AND
THE UNIVERSITY OF KANSAS MEDICAL CENTER
WICHITA BIOMEDICAL CAMPUS - PHASE 1
201 S. TOPEKA AVENUE
WICHITA, KANSAS 67202
DATE: 06.12.2024
DRAWN BY: Author

FURNITURE PLAN -
LEVEL 08 - AREA A

A-014707

F118A

BID PACKAGE #3

Copyright © 2024



- ANCILLARY
- CLASSROOM & HEALTHCARE
- OFFICE
- MEETING

helix

Architecture + Design
KS License No. A-160
220 w 18th street, suite 100
Kansas City, Missouri 64108
P: 816-300-0300
helixus.com

- Clay Andrew Phillips
Registered Architect
License #4906
- Design Architect
CO Architects
5750 Wilshire Boulevard, Suite 550
Los Angeles, CA 90036
P: 323.525.0500
- Civil Engineer / Landscape Architect
MKEC Engineering
411 North Webb Road
Wichita, KS 67206
P: 316.684.9600
- Structural Engineer
KPFF Consulting Engineers
1630 Des Peres Road, Suite 100
St. Louis, MO 63131
P: 314.835.0524
- MEPPP Engineer
Henderson Engineers
8345 Lenexa Drive
Lenexa, KS 66214
P: 913.742.5000
- Fire Sprinkler Design
FSC
8675 West 96th Street
Overland Park, KS 66212
P: 913.722.3473
- Audiovisual / IT / Security
NV5 Engineering & Technology
1501 Reedsdale Street, Suite 300
Pittsburgh, PA 15233
P: 402.408.4104
- Branding / Signage / Wayfinding
Dimensional Innovations
3421 Meriam Drive
Overland Park, KS 66203
P: 913.384.3488
- Building Envelope Consultant
WSP
30 N La Salle Street, Suite 4200
Chicago, IL 60602
P: 312.782.8150

Revisions:

Department of Administration
Office of Facilities & Procurement
Design Construction & Compliance
700 SW Harrison, Suite 1200
Topeka, Kansas 66603
Phone 785-296-8899

WICHITA STATE UNIVERSITY AND
THE UNIVERSITY OF KANSAS MEDICAL CENTER
WICHITA BIOMEDICAL CAMPUS - PHASE 1
201 S. TOPEKA AVENUE
WICHITA, KANSAS 67202
DATE: 06/12/2024
DRAWN BY: Author

FURNITURE PLAN -
LEVEL 08 - AREA B

A-014707

F118B

BID PACKAGE #3

LEVEL 08 FURNITURE PLAN - AREA B
1/8" = 1'-0" 2/ 105

